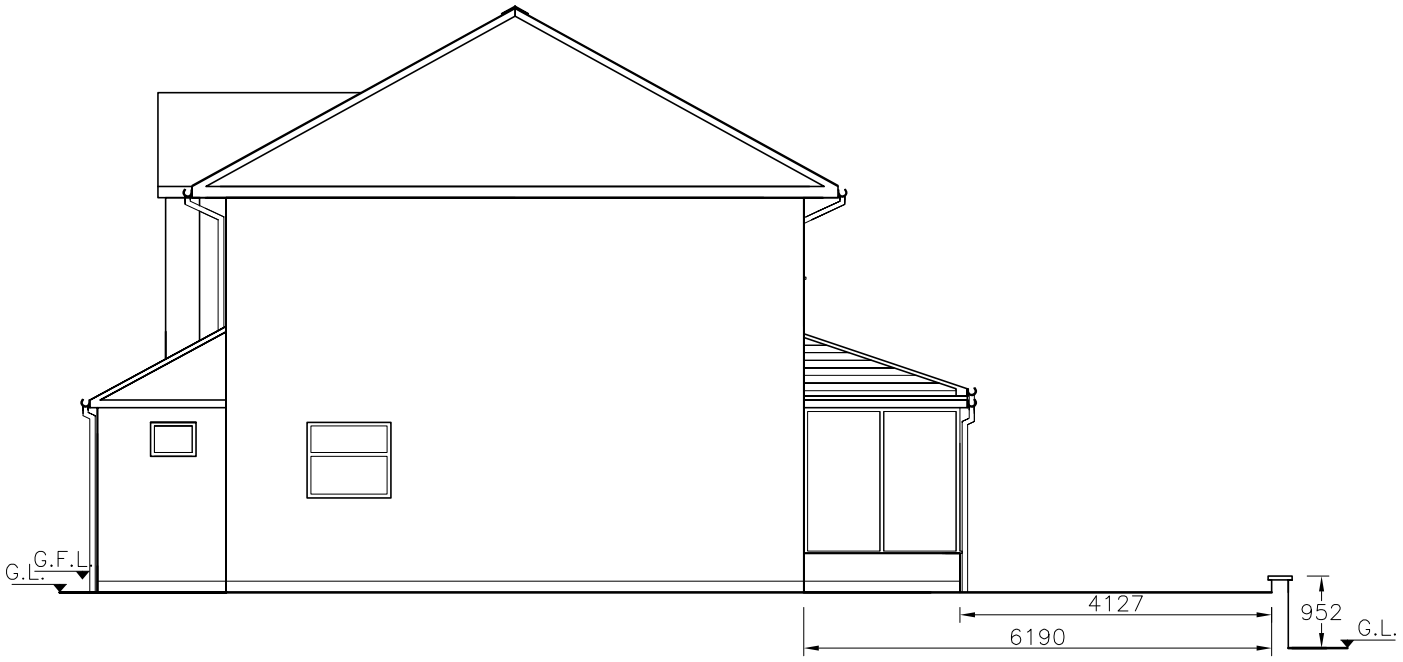
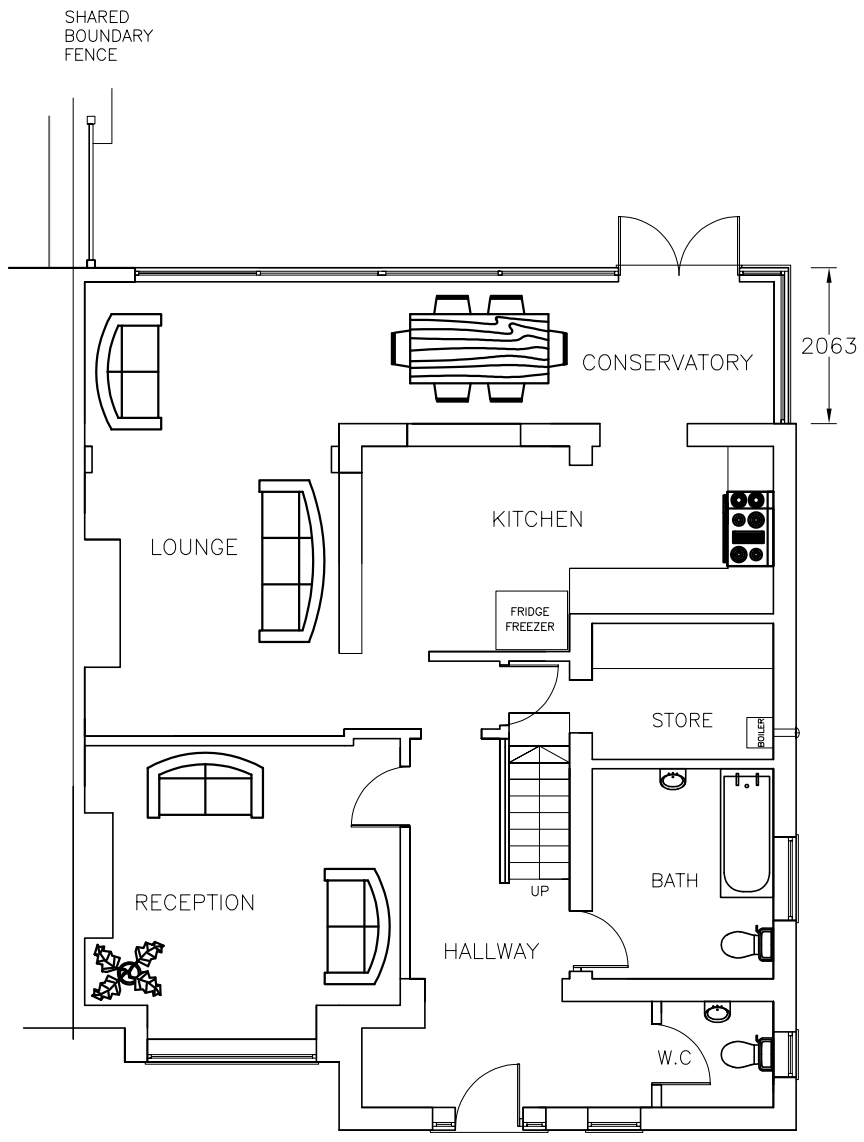


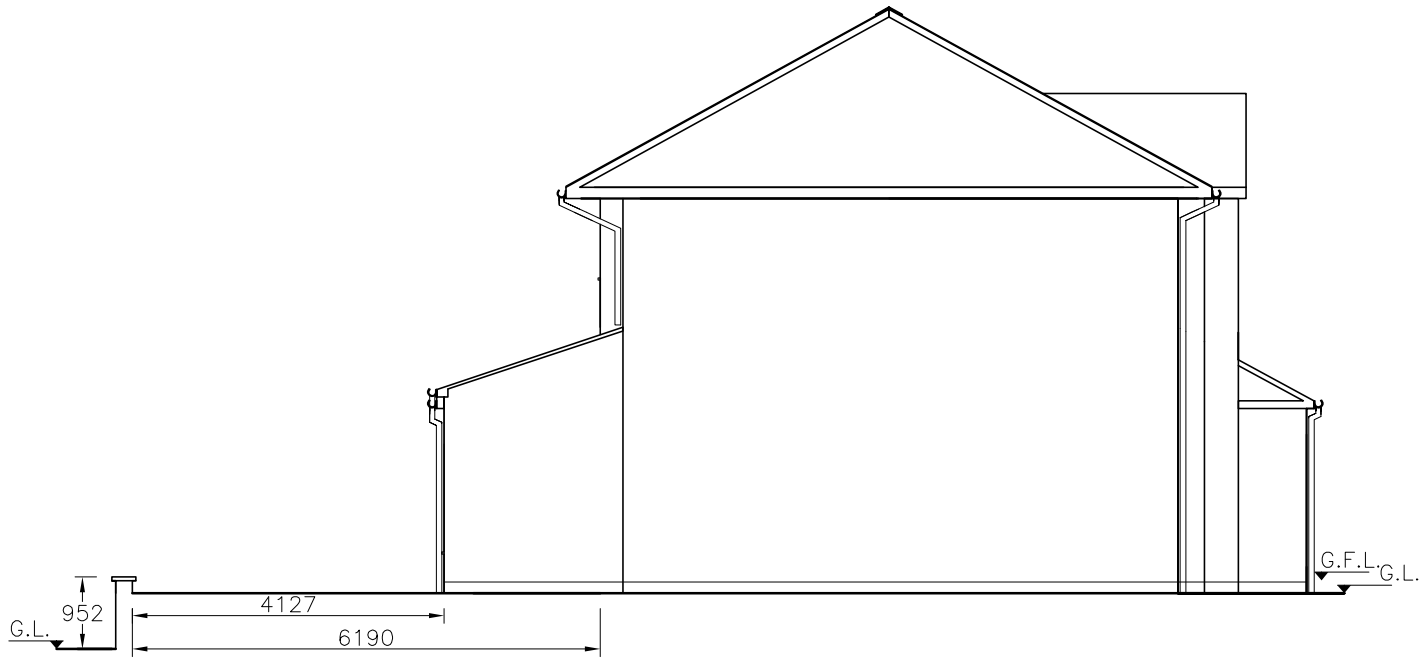

EXISTING SIDE ELEVATION




EXISTING REAR ELEVATION




EXISTING GROUND FLOOR PLAN




EXISTING SIDE ELEVATION

NOTES

COPYRIGHT:
ALL RIGHTS RESERVED
THIS DRAWING MUST NOT BE REPRODUCED WITHOUT WRITTEN PERMISSION FROM NORDEN QUANTITY SURVEYING AND CONSTRUCTION SERVICES LIMITED.

DO NOT SCALE OFF THIS DRAWING.

ALL DIMENSIONS ARE TO BE CHECKED ON SITE BY THE CONTRACTOR / SUB-CONTRACTOR. ANY DISCREPANCIES ARE TO BE REPORTED TO NORDEN QUANTITY SURVEYING AND CONSTRUCTION SERVICES LIMITED.

| Rev. | Description | Dr'n | Chk | Date |
|---|---|---|---|---|
| | | - | - | - |

Norden Quantity Surveying and ConstructionServices LTD
732 Edenfield Road, Norden, Rochdale, OL12 7PP

Contract: 759 BURY ROAD, ROCHDALE, OL114BB

Title: PROPOSED SINGLE STOREY REAR EXTENSION

| | | | |
|---|---|---|---|
| Scales | 1:100 | Sheet Size | A3 |
| Drawn - | Checked - | Date | 27.07.2026 |
| Drg. No. | DWG 2 OF 3 | Revision | 0 |