


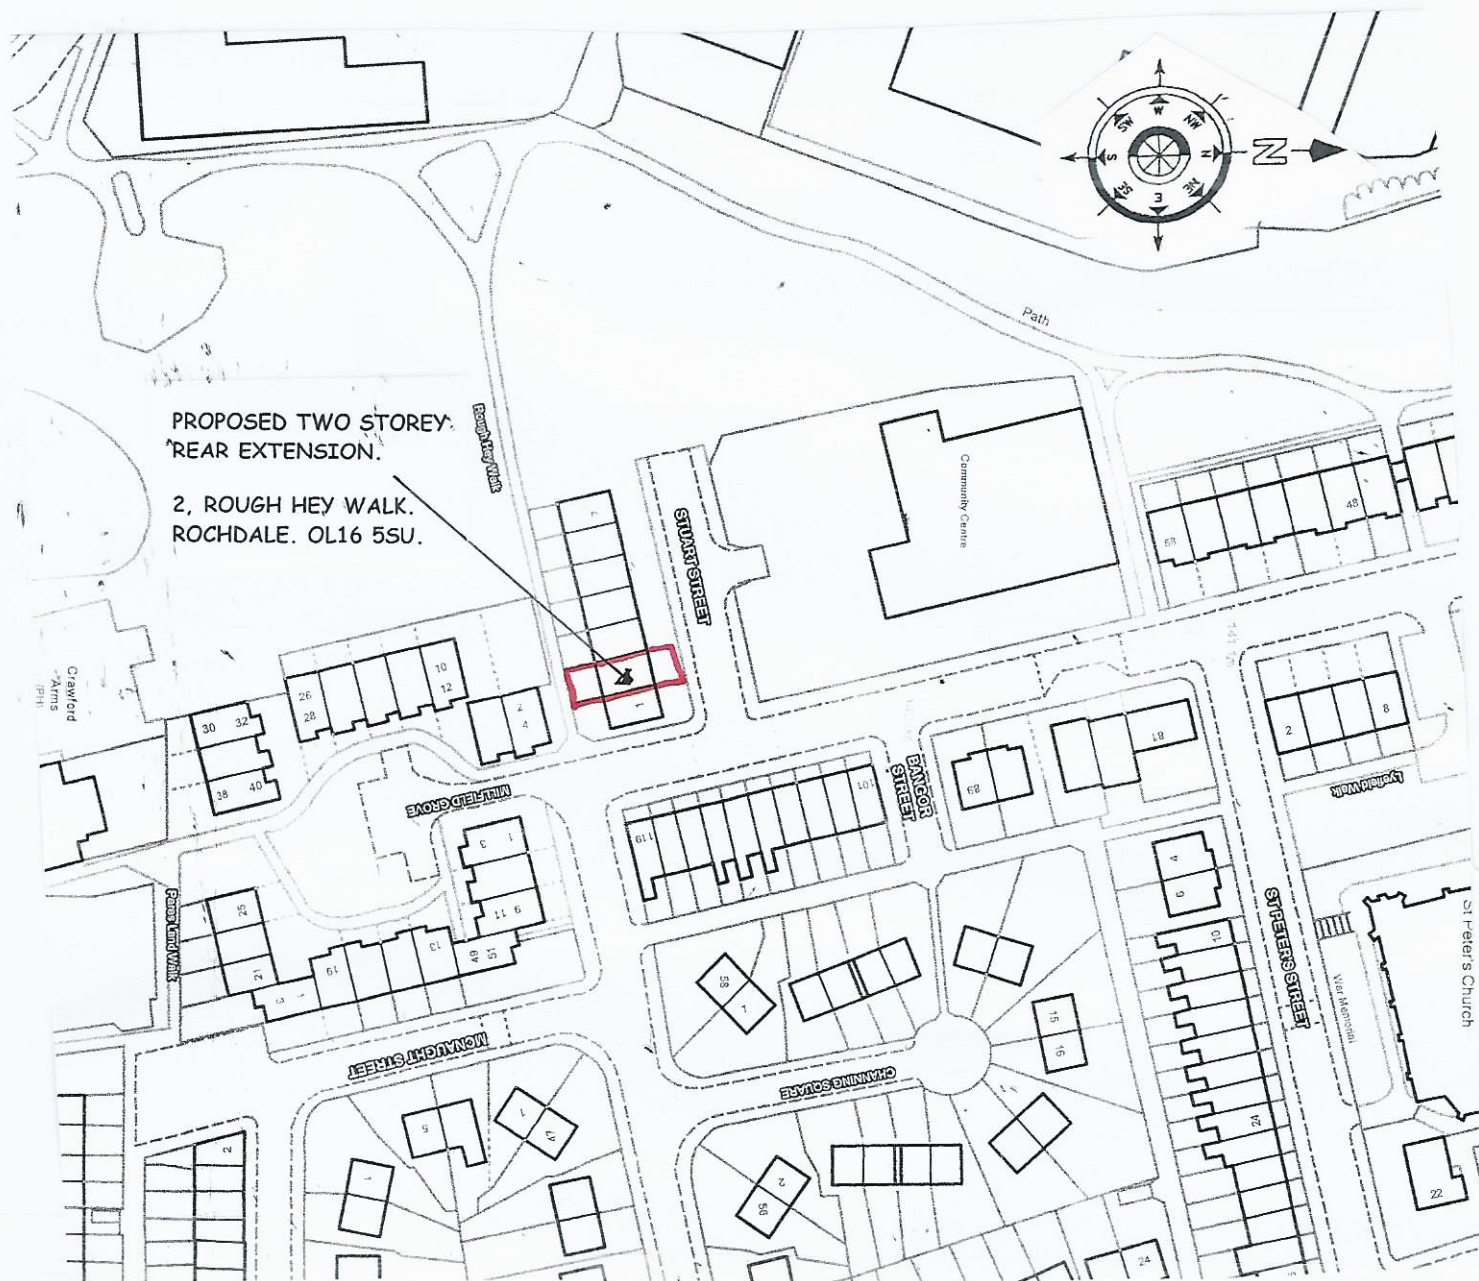

LOCATION PLAN **SCALE 1:1250**

PROJECT

**PROPOSED TWO STOREY
REAR EXTENSION.**

DRAWING TITLE

LOCATION PLAN.

CLIENT

MRS. J. BI.

ADDRESS

**2, ROUGH HEY WALK,
ROCHDALE. OL16 5SU.**

SCALE

SCALE 1:1250@A4

DATE

OCT 2025.

DRAWING No

CL 10255955/6.