
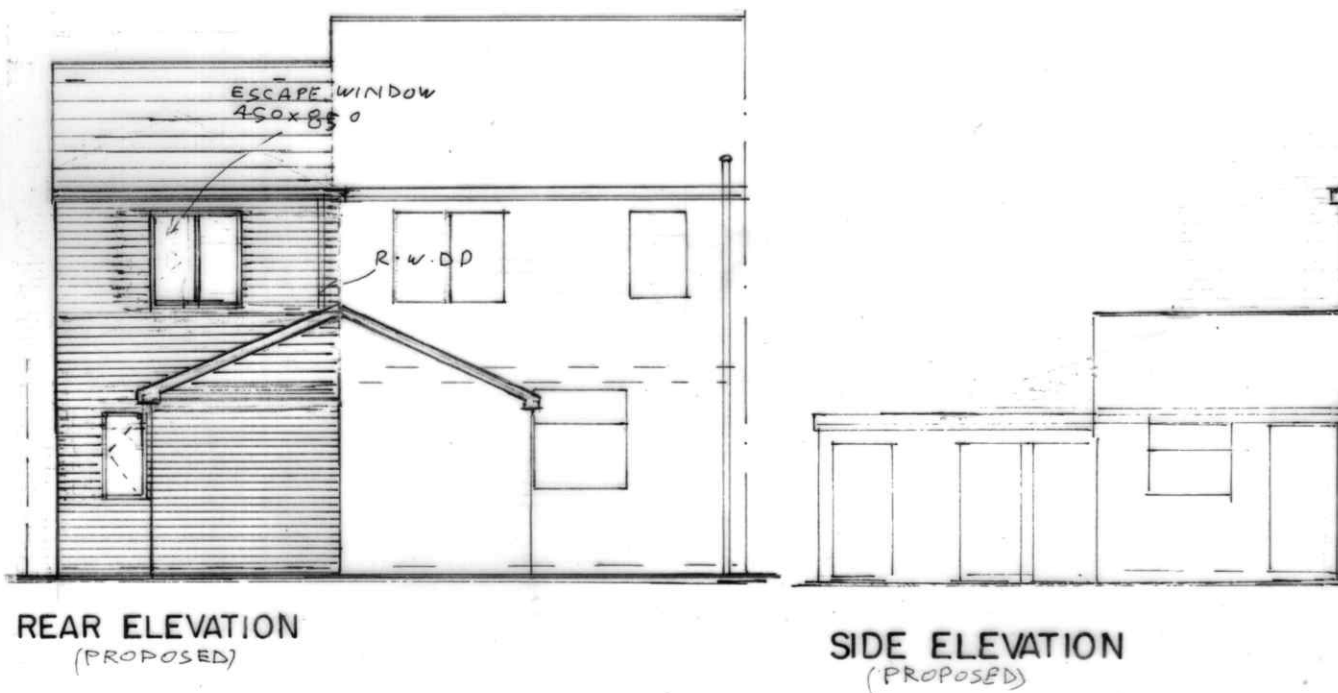


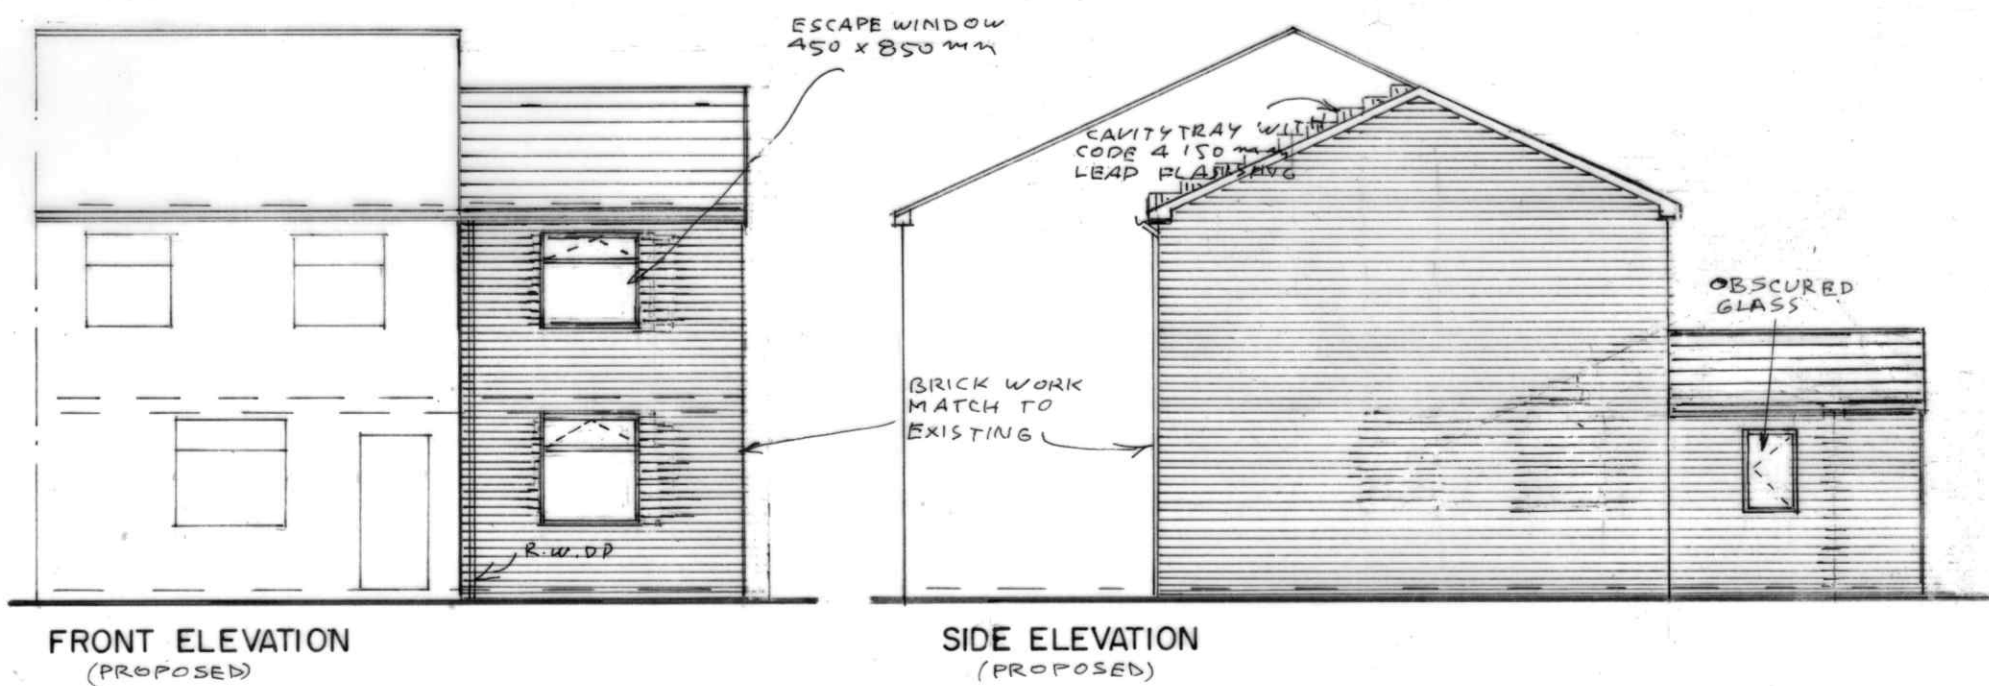

BUILDING DESIGN SERVICES
M. FAROOQ
418 Bury Road Rochdale OL11 5EU.
Tel: 01706 712231 Mob: 07967605763

PROPOSED DOUBLE STOREY SIDE EXTENSION
AT 5 JAMES STREET ROCHDALE OL12 0DX

for: Mr M SHABIR ALI SHAH

Elevation

Scale 1:100

2294/4