


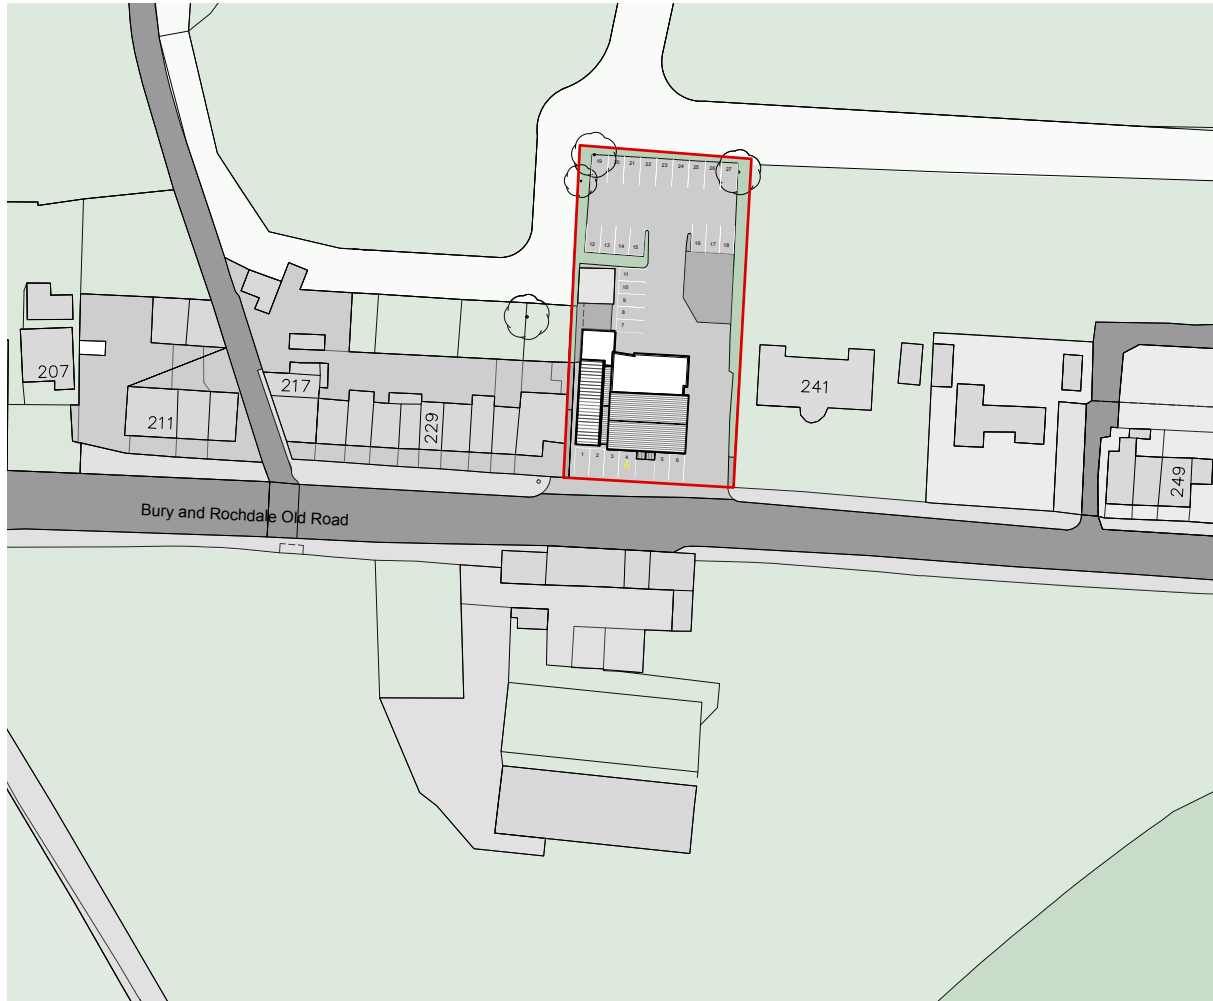

This drawings is intentionally the same as the existing location plan to demonstrate that there are no changes proposed to the property.

0 10 30 50m
Scale 1:1250

Revision

Project

The Bird at Birtle

Address

**239 Bury And Rochdale Old Rd
Heywood OL10 4BQ**

Client


Prosperity Children's Services

Drawing

Proposed Location Plan

*Reproduced by permission of Ordnance Survey on behalf of The Controller of His Majesty's Stationery Office.
© Crown Copyright. All rights reserved.
Licence number AR 169552*

**Survey Drawing
NotForConstruction**

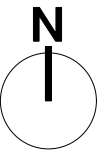

storaharchitecture
Chartered Architects
RIBA Chartered Practice

www.storah.com mail@storah.com 01706 813214

Scale	Sheet Size	Date	Drawn
1:1250	ISO A4	Oct 16	AB

Drawing Number	Revision
25-057 - 303	

25-057 - 303

© Storah Architecture Ltd.