
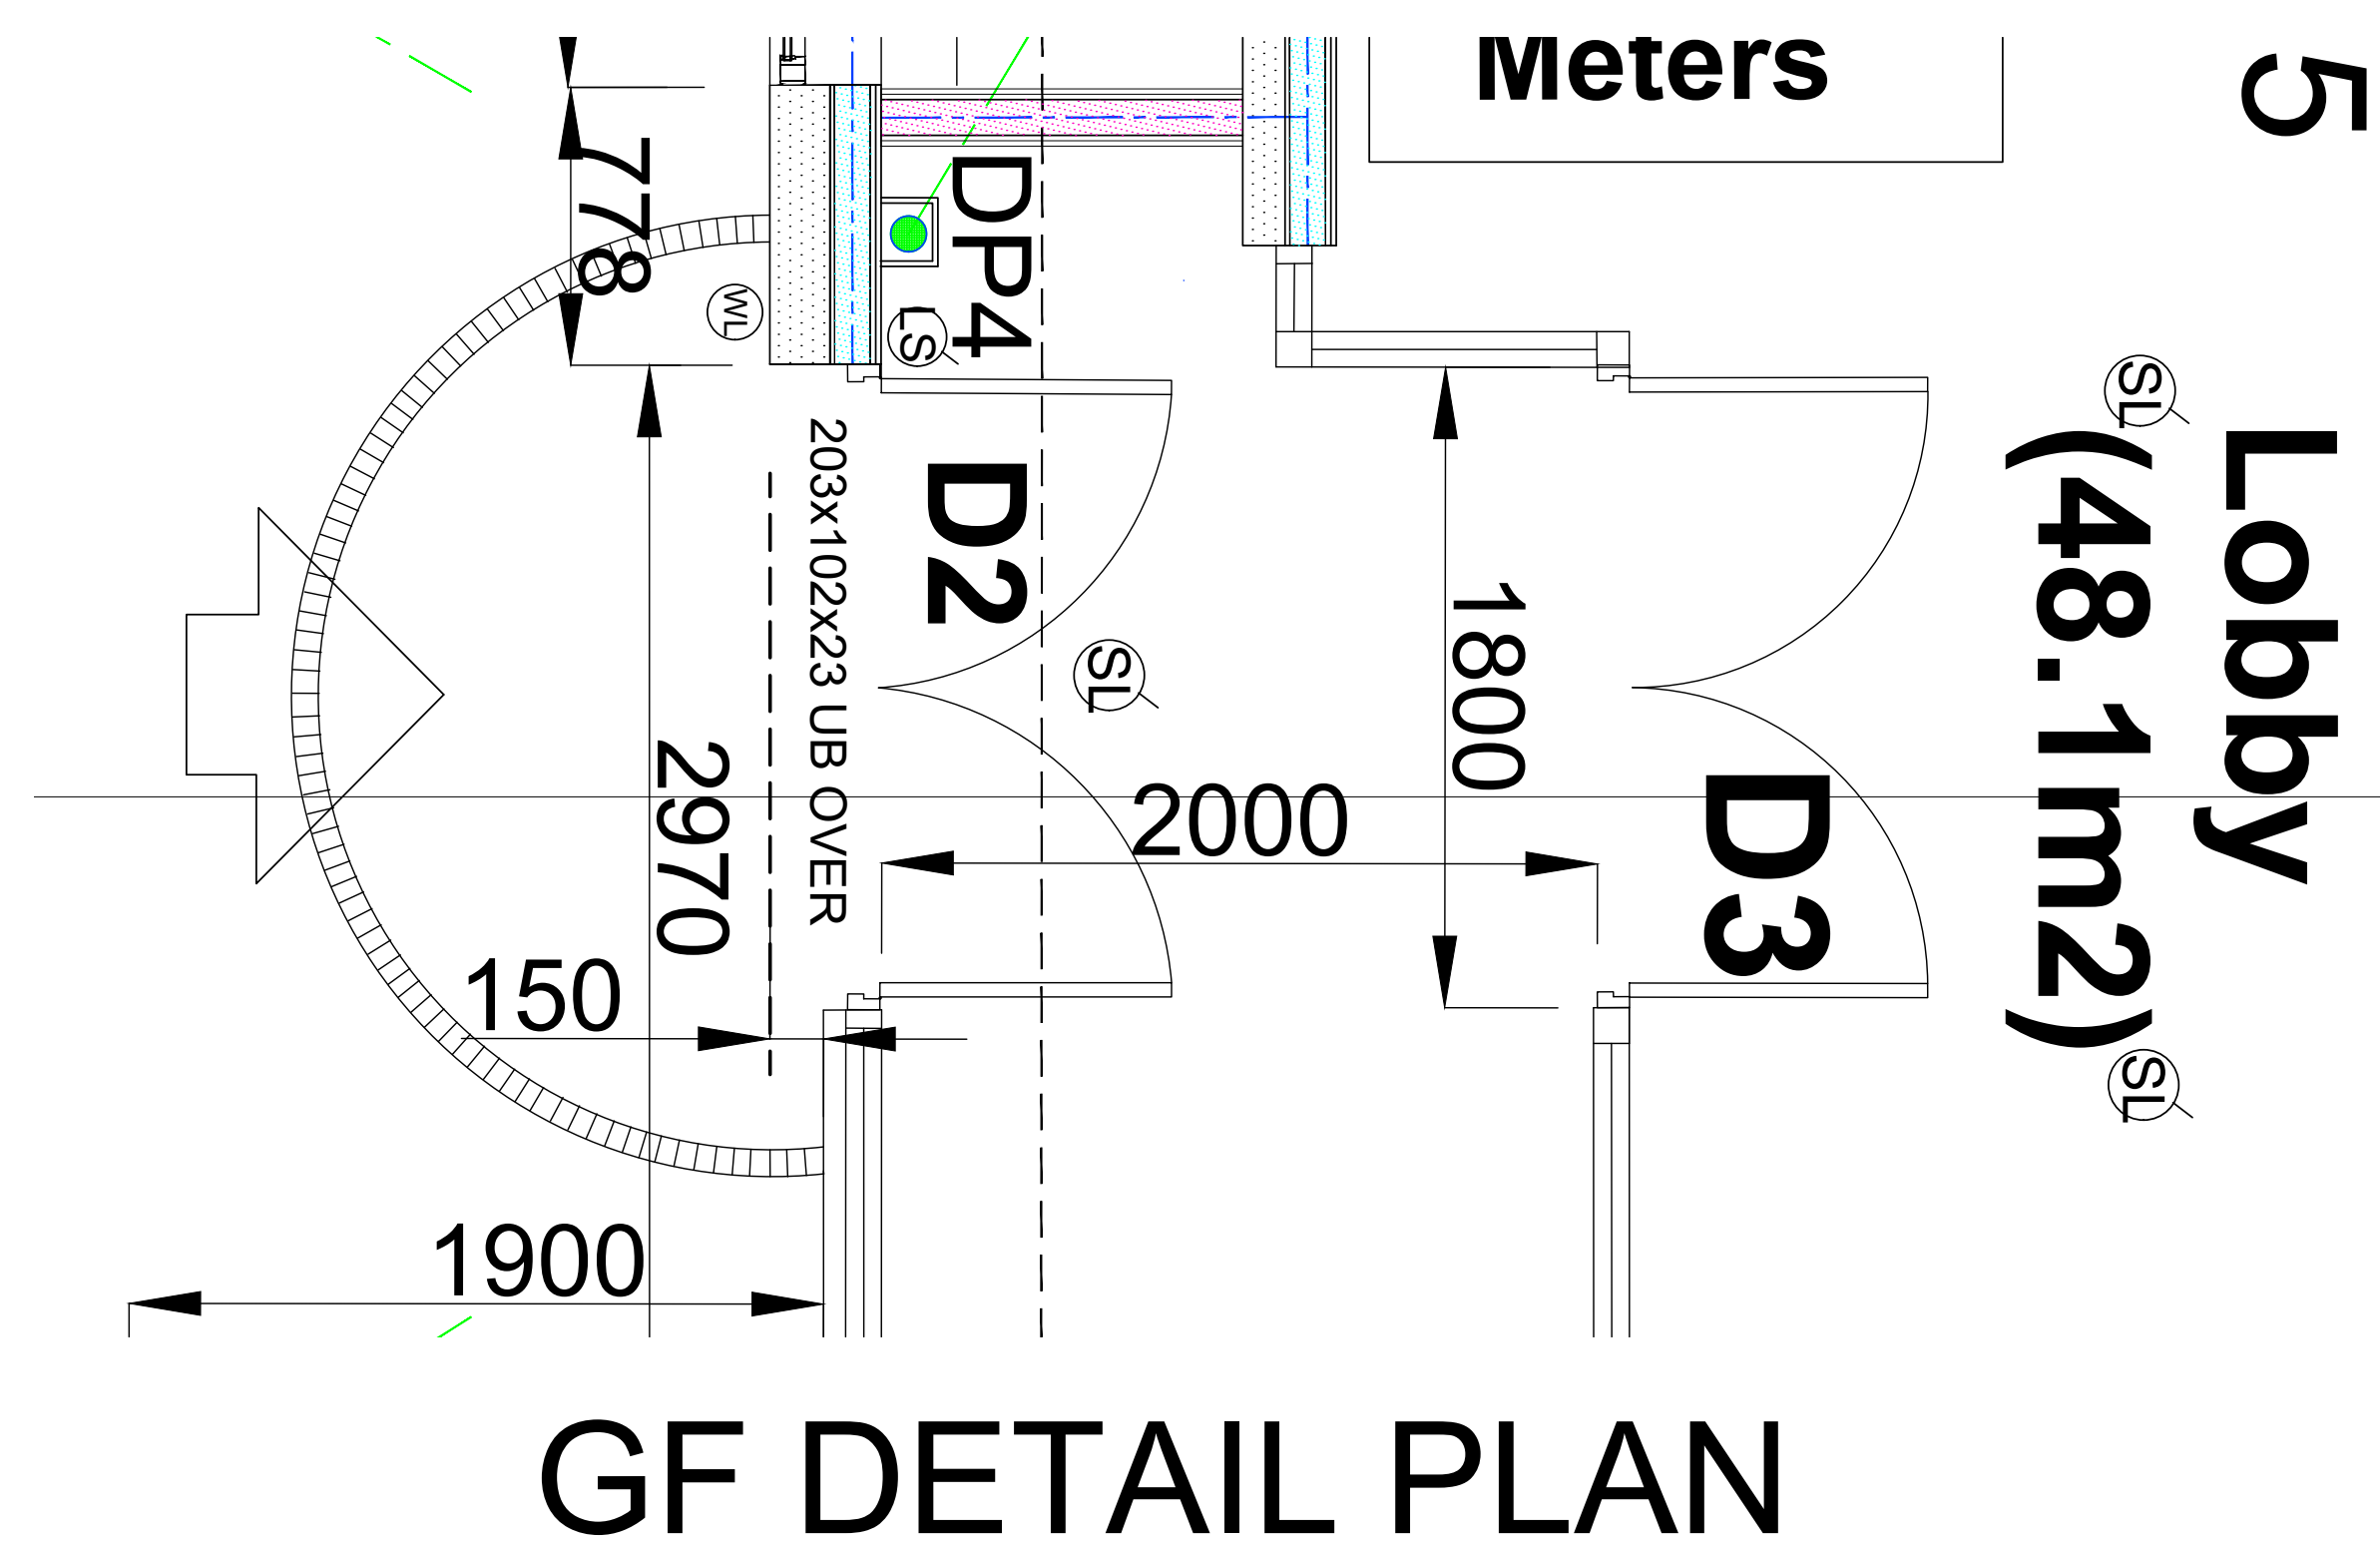
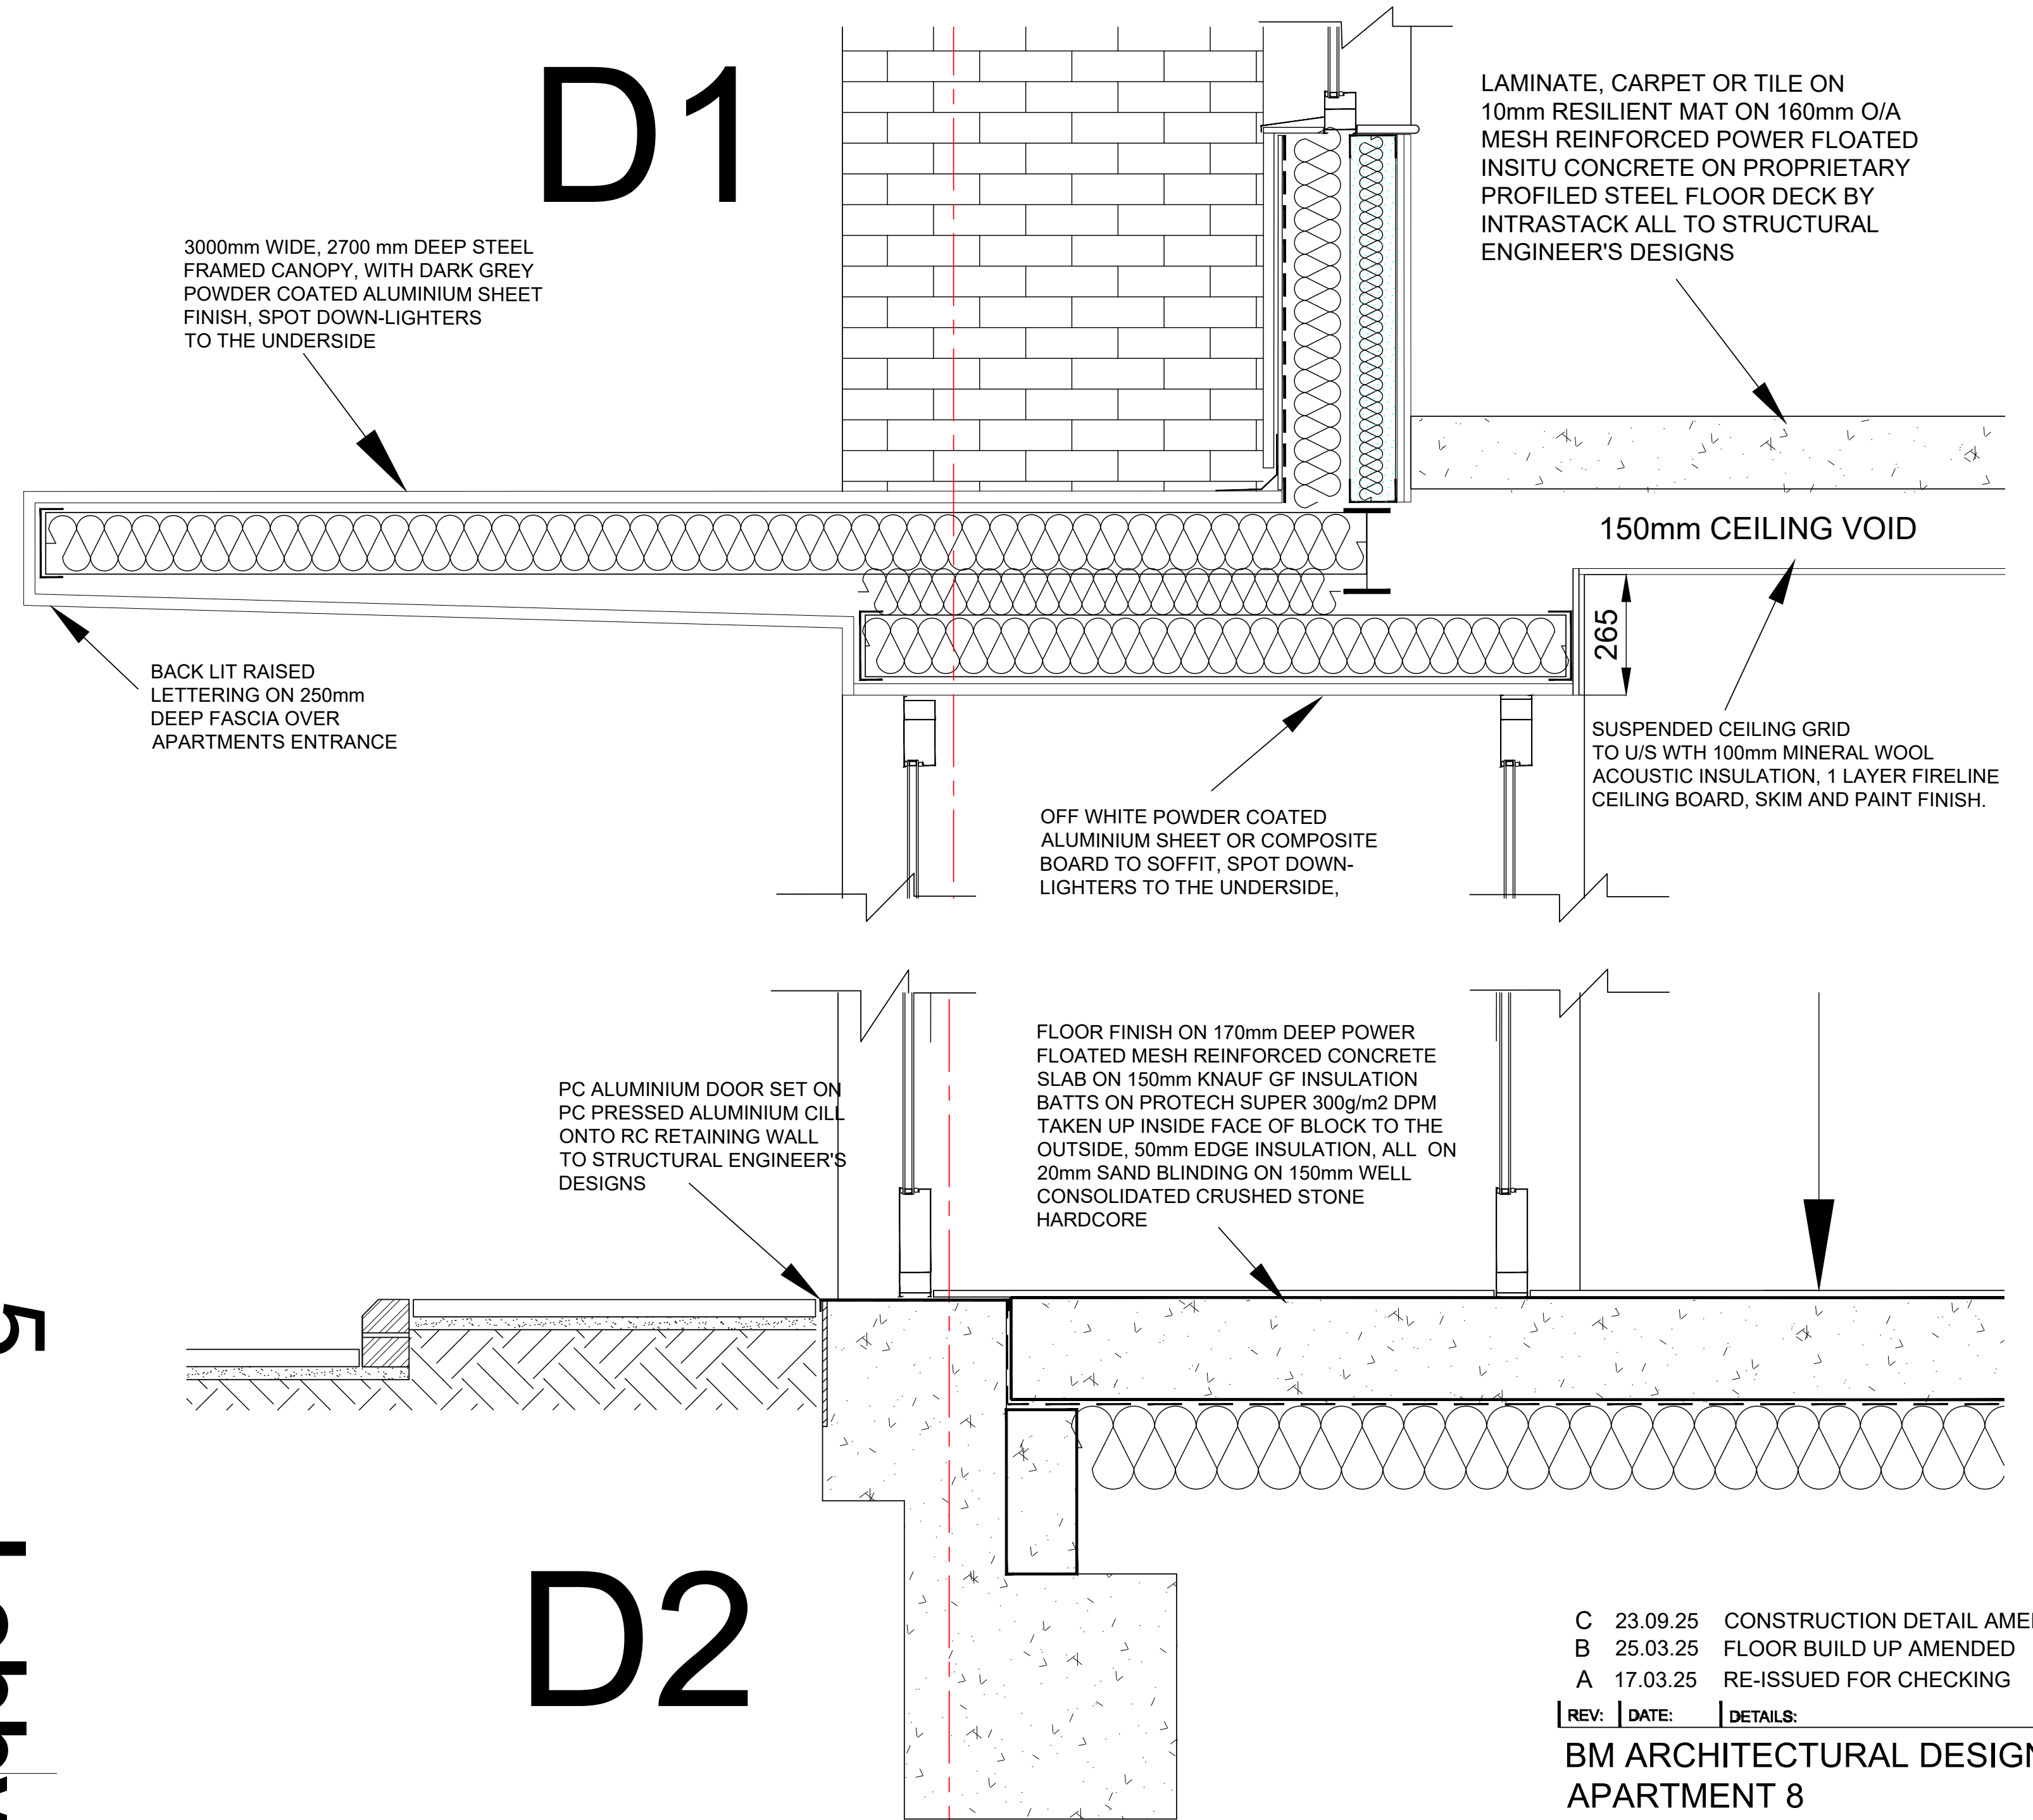


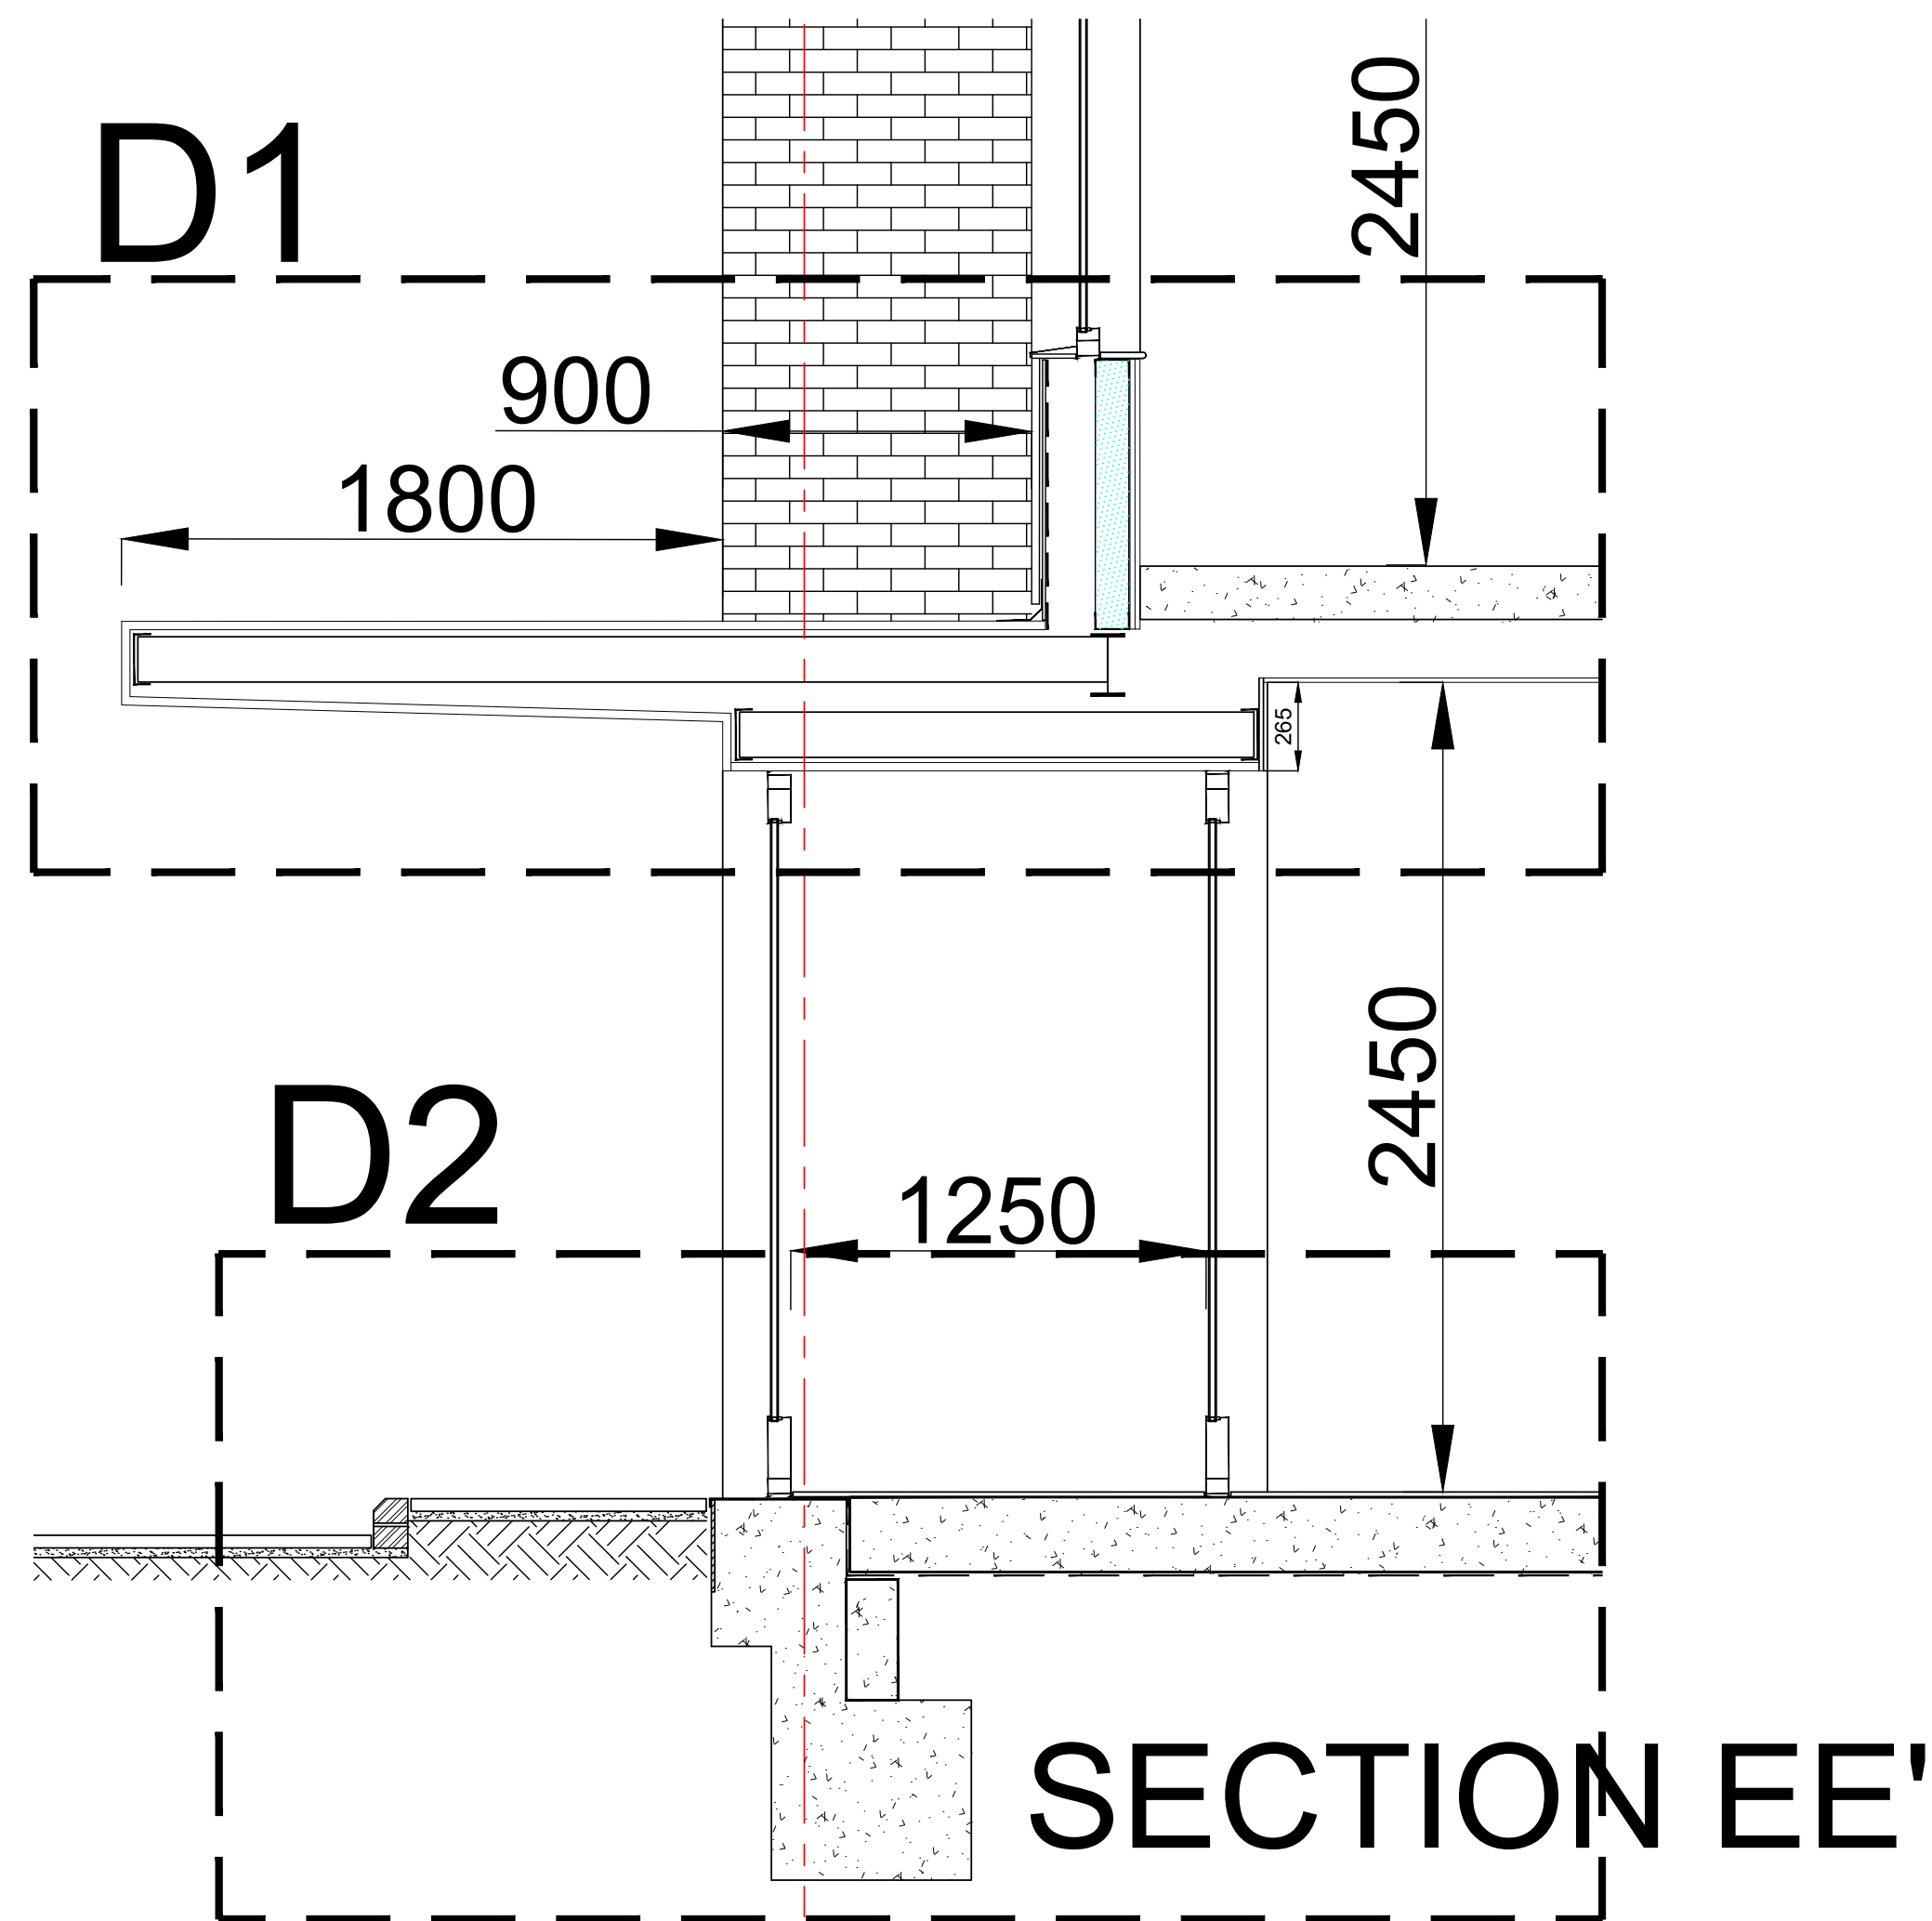

C	23.09.25	CONSTRUCTION DETAIL AMENDED
B	25.03.25	FLOOR BUILD UP AMENDED
A	17.03.25	RE-ISSUED FOR CHECKING
REV:	DATE:	DETAILS:
BM ARCHITECTURAL DESIGNS		
APARTMENT 8		
224 GREAT CLOWES STREET		
MANCHESTER M7 2ZS		
TEL: 07415 493002		
PROJECT:	42-46 DRAKE STREET AND NELSON STREET, ROCHDALE OL16 1NU	
CLIENT:	CASSEL + FLETCHER ESTATES LTD.	
TITLE:	WALL STUDY 3	
SCALE	1:20,1:10	DATE: 02/ 2025
STATUS:	BUILDING REGULATIONS	
DRAWING NO:	BM/0225/DRAKE/BR15	
REV:	C	