



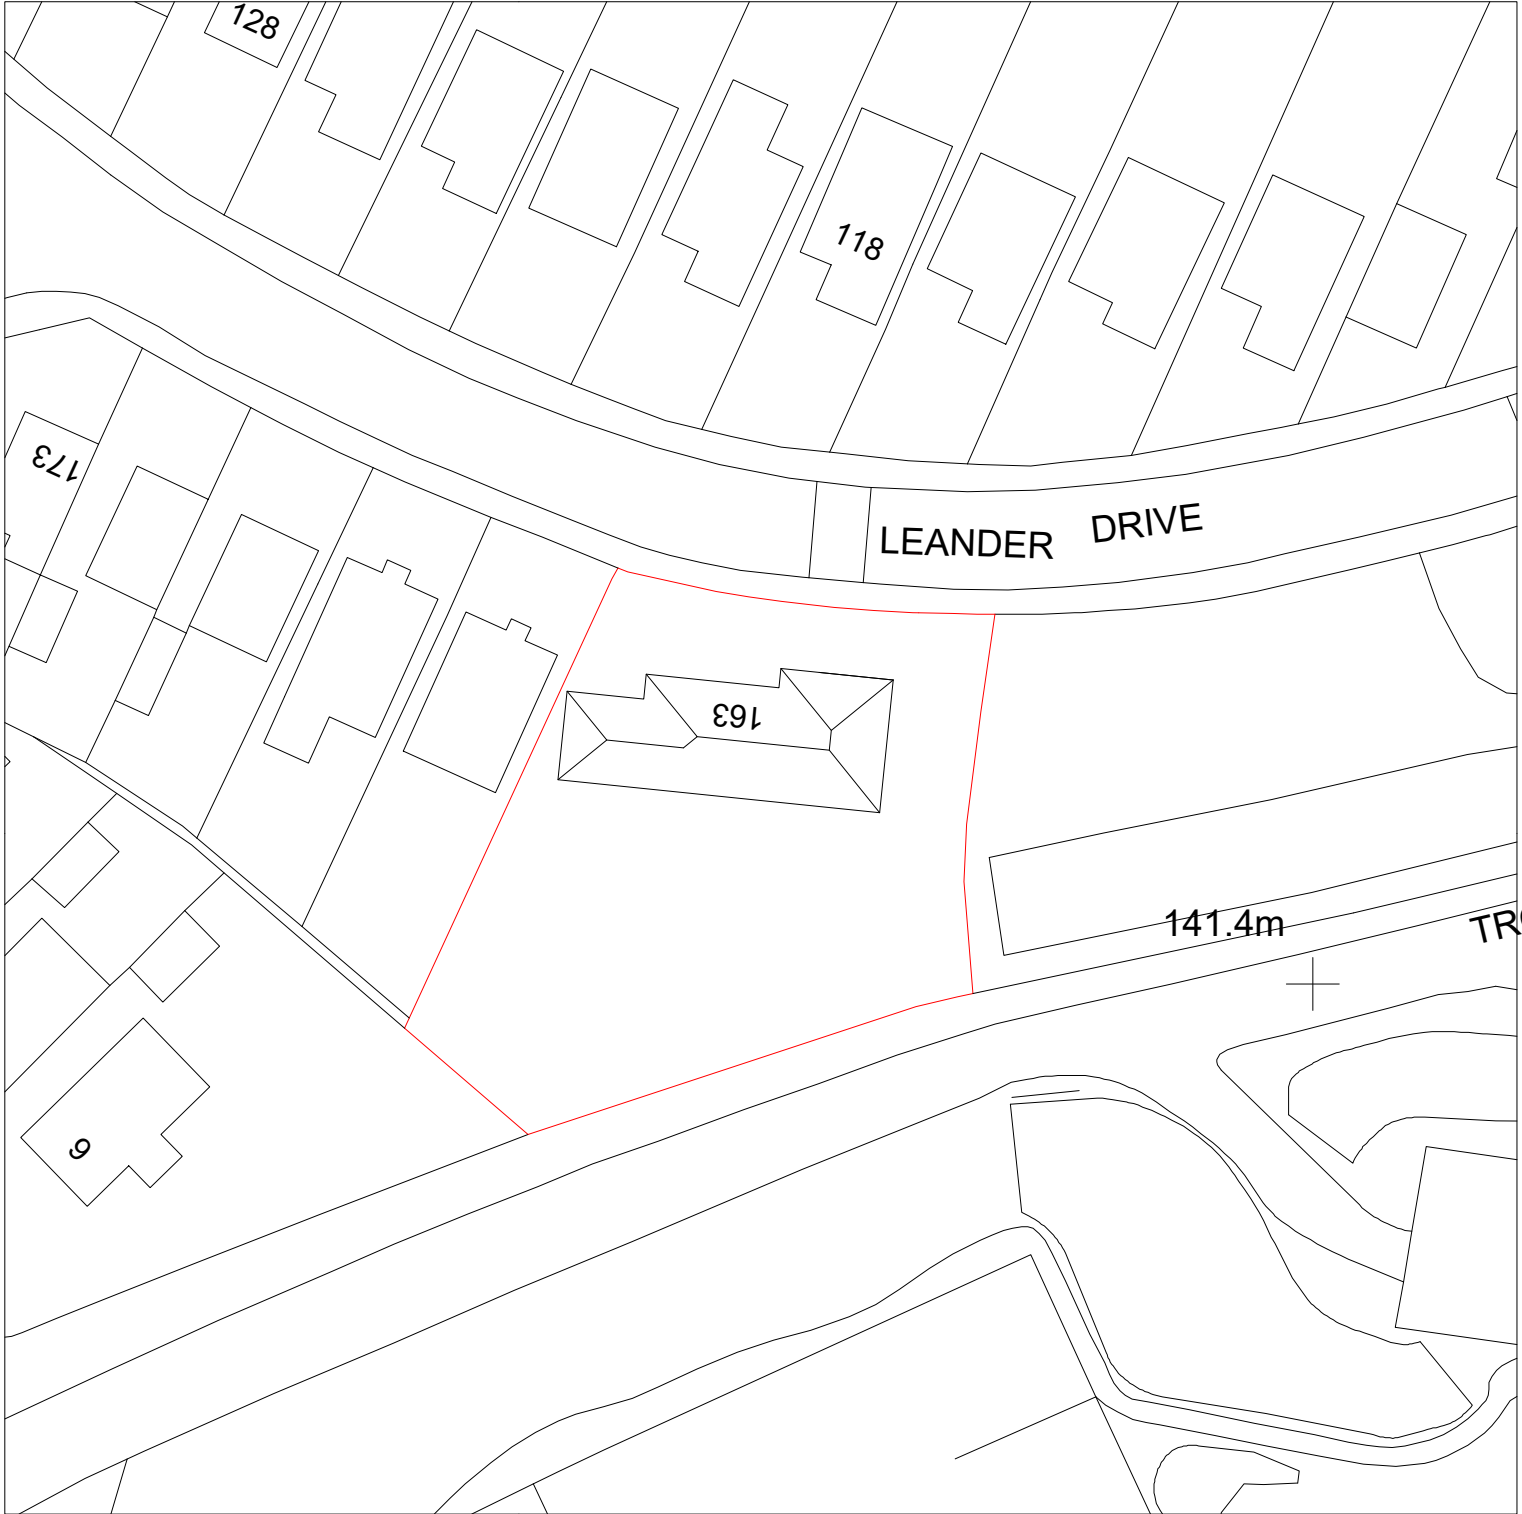

W: adeptdesignltd.co.uk | M: 07496819062 | E: enquiries@adeptdesignltd.co.uk

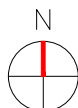

PROJECT	163 LEANDER DRIVE, CASTLETON, ROCHDALE, OL11 2XE
TITLE	EXISTING SITE PLAN
NUMBER	A100
SCALE	1:500

REVISION	001
CLIENT	MR. AWAT ABDULLAH
STATUS	PLANNING ISSUE
DATE	11/10/2025