
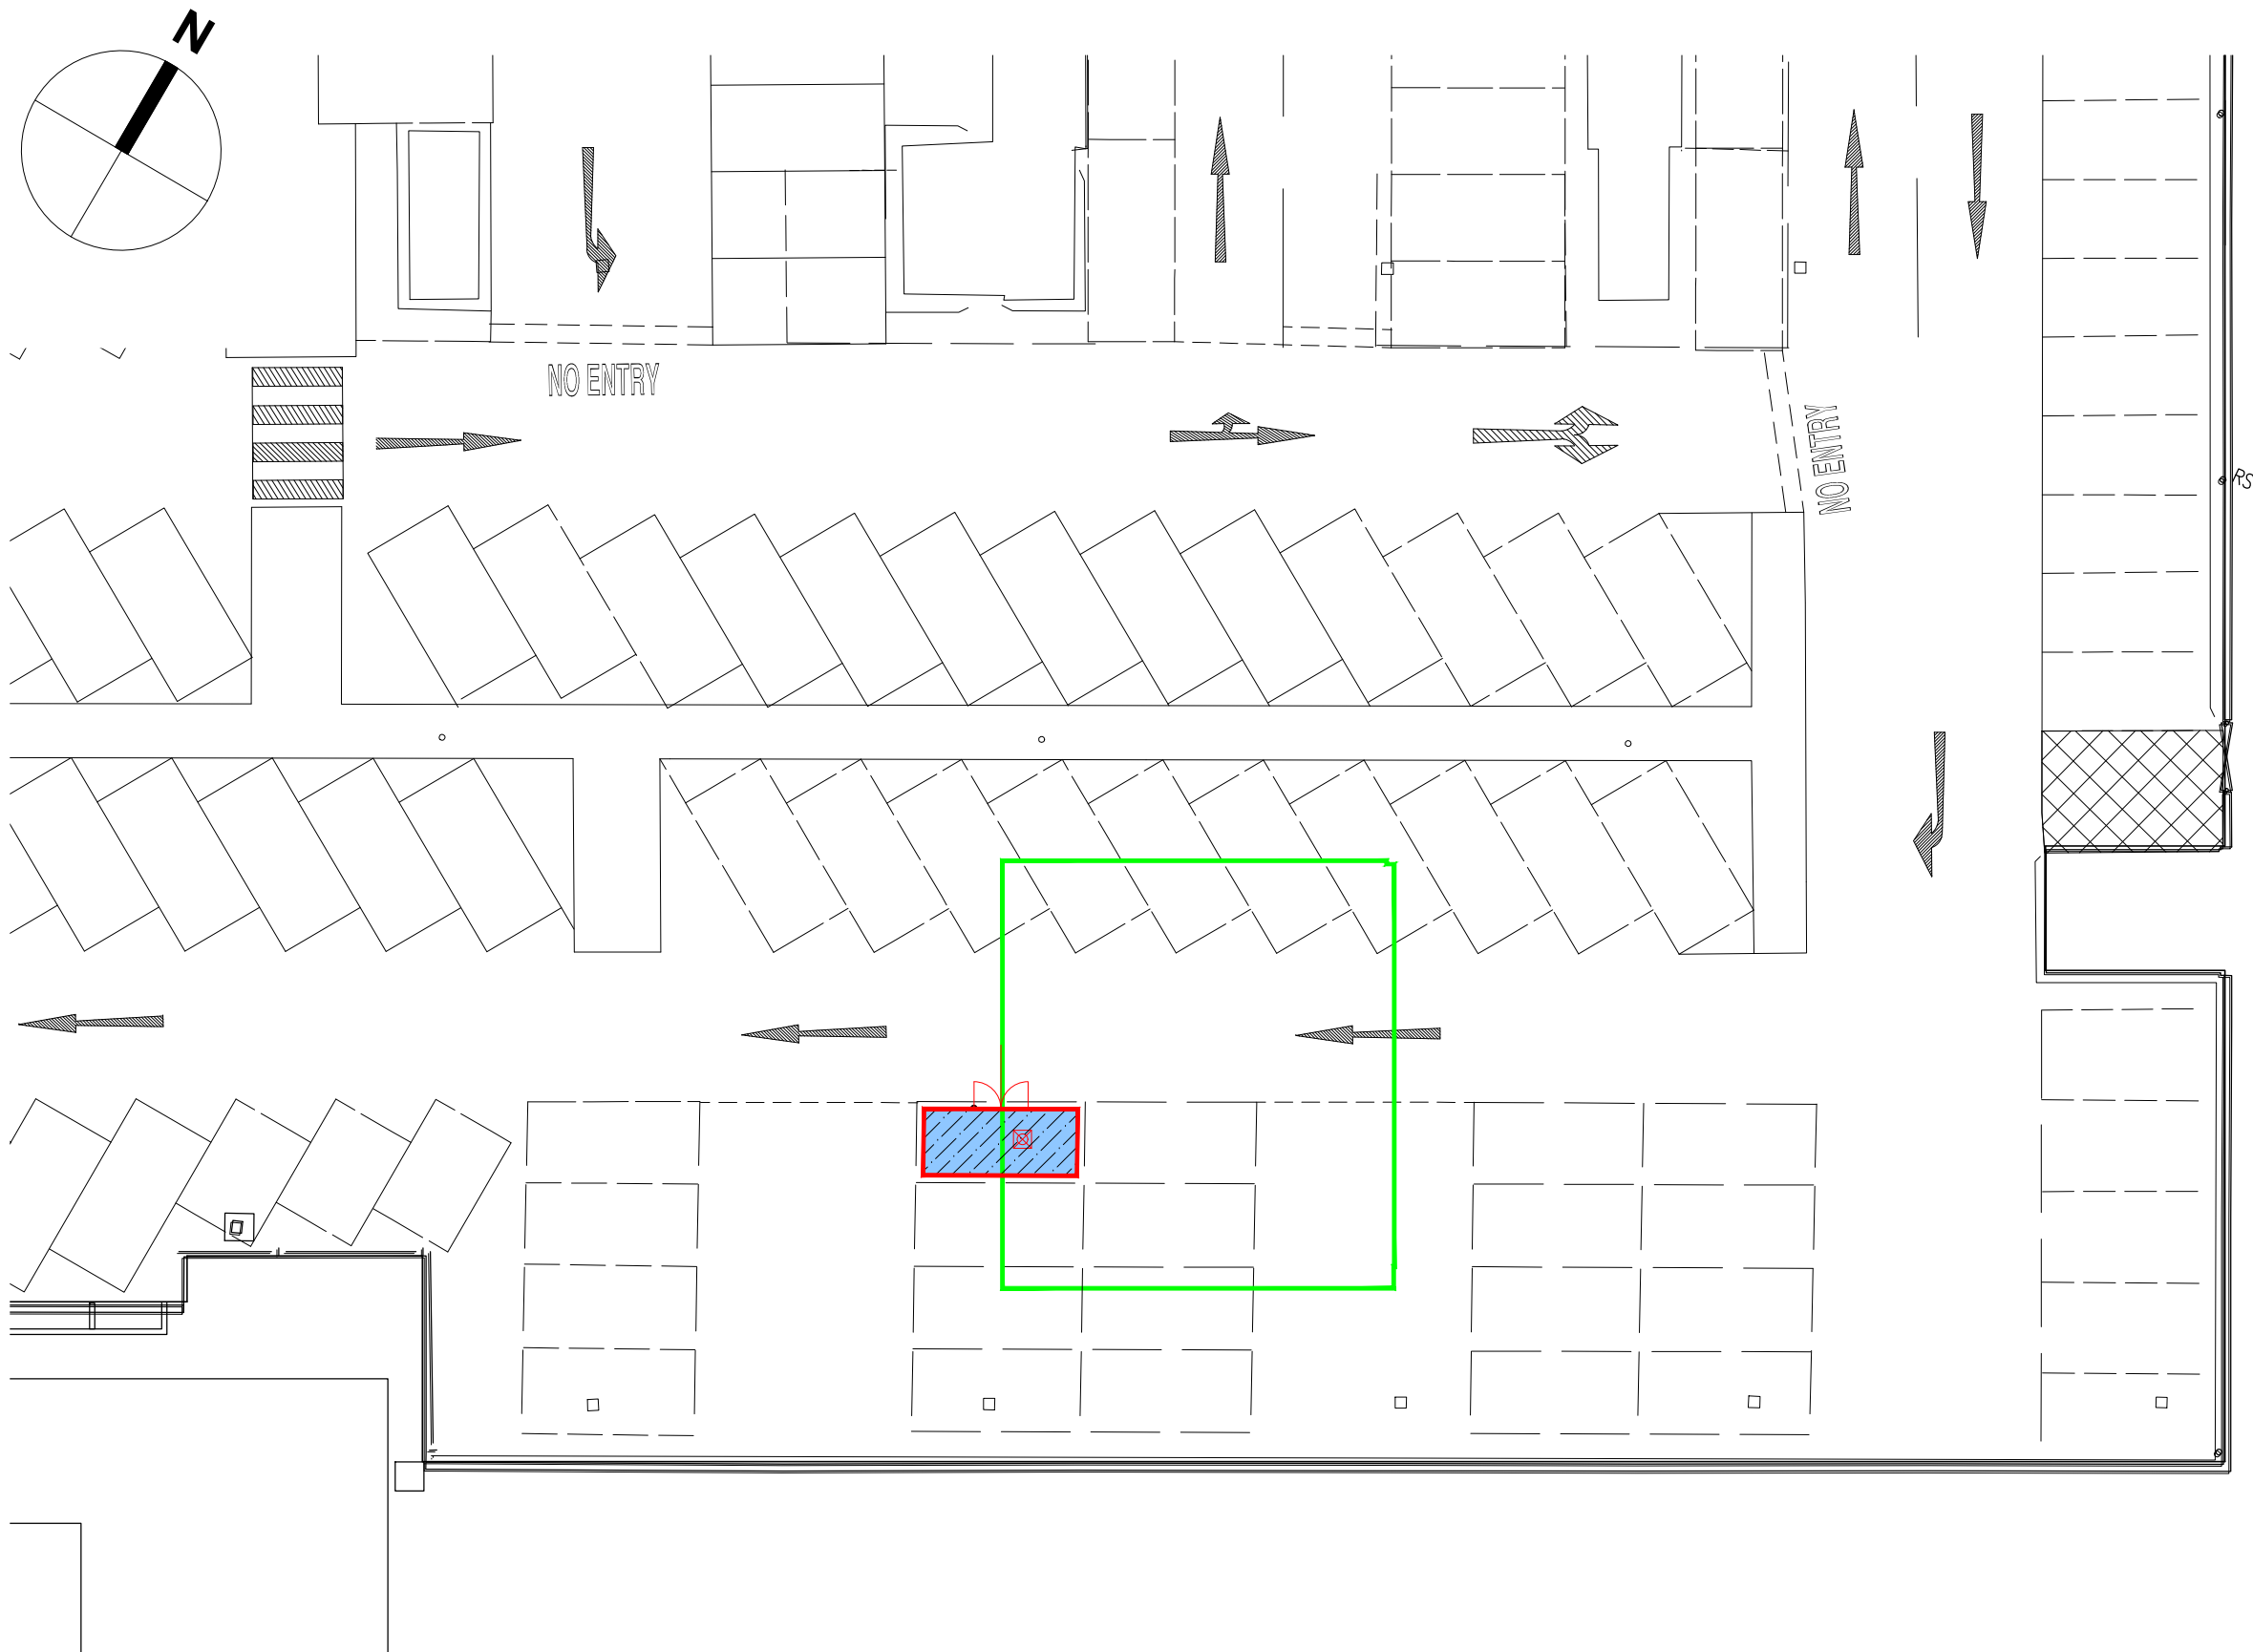


New tenant Plant Zone
Approx. 4m x 2m
Allow for new 2m high
louvred fence panels and
double gate, new Armco
barriers to perimeter.

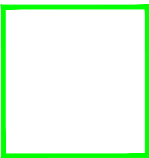

Unit G39-41 Ground Floor
demise.

This drawing is copyright and remains the property of Black Cat Building Consultancy.


All drawings are to be read in conjunction with all accompanying information. All dimensions must be checked and verified on site before commencing any work or producing drawings.

Any discrepancy's found should be immediately notified to Black Cat Building Consultancy.

Once drawing is in general circulation Black Cat Building Consultancy take no responsibility for the accuracy or information taken from them.

Car park Level Plan

Scale 1:200@A3

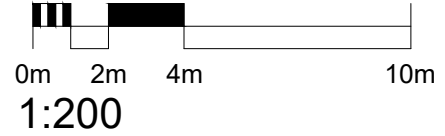

Rev	Description	Dr By	Ap By	Date
CLIENT NAME				
NEWRIVER REIT (UK) LTD				
CONTRACT/PROJECT NAME				
MIDDLETON SHOPPING CENTRE MIDDLETON				
DRAWING TITLE				
UNIT G39-41 CAR PARK ROOF LEVEL PLAN				
PROJECT NUMBER		Date		
		JUL '25		
DRAWING NUMBER		REVISION		
BCC-MSC-G39-A09-003				
SCALE		DRAWN BY		
1:200 @A3		JHG		
ISSUE STATUS		APPROVED BY		
FOR INFORMATION				

THE LIGHTWELL
61-63 BROWN ST
MANCHESTER
M2 2JG

0161 359 4313
enquiries@bccconsultancy.co.uk

