


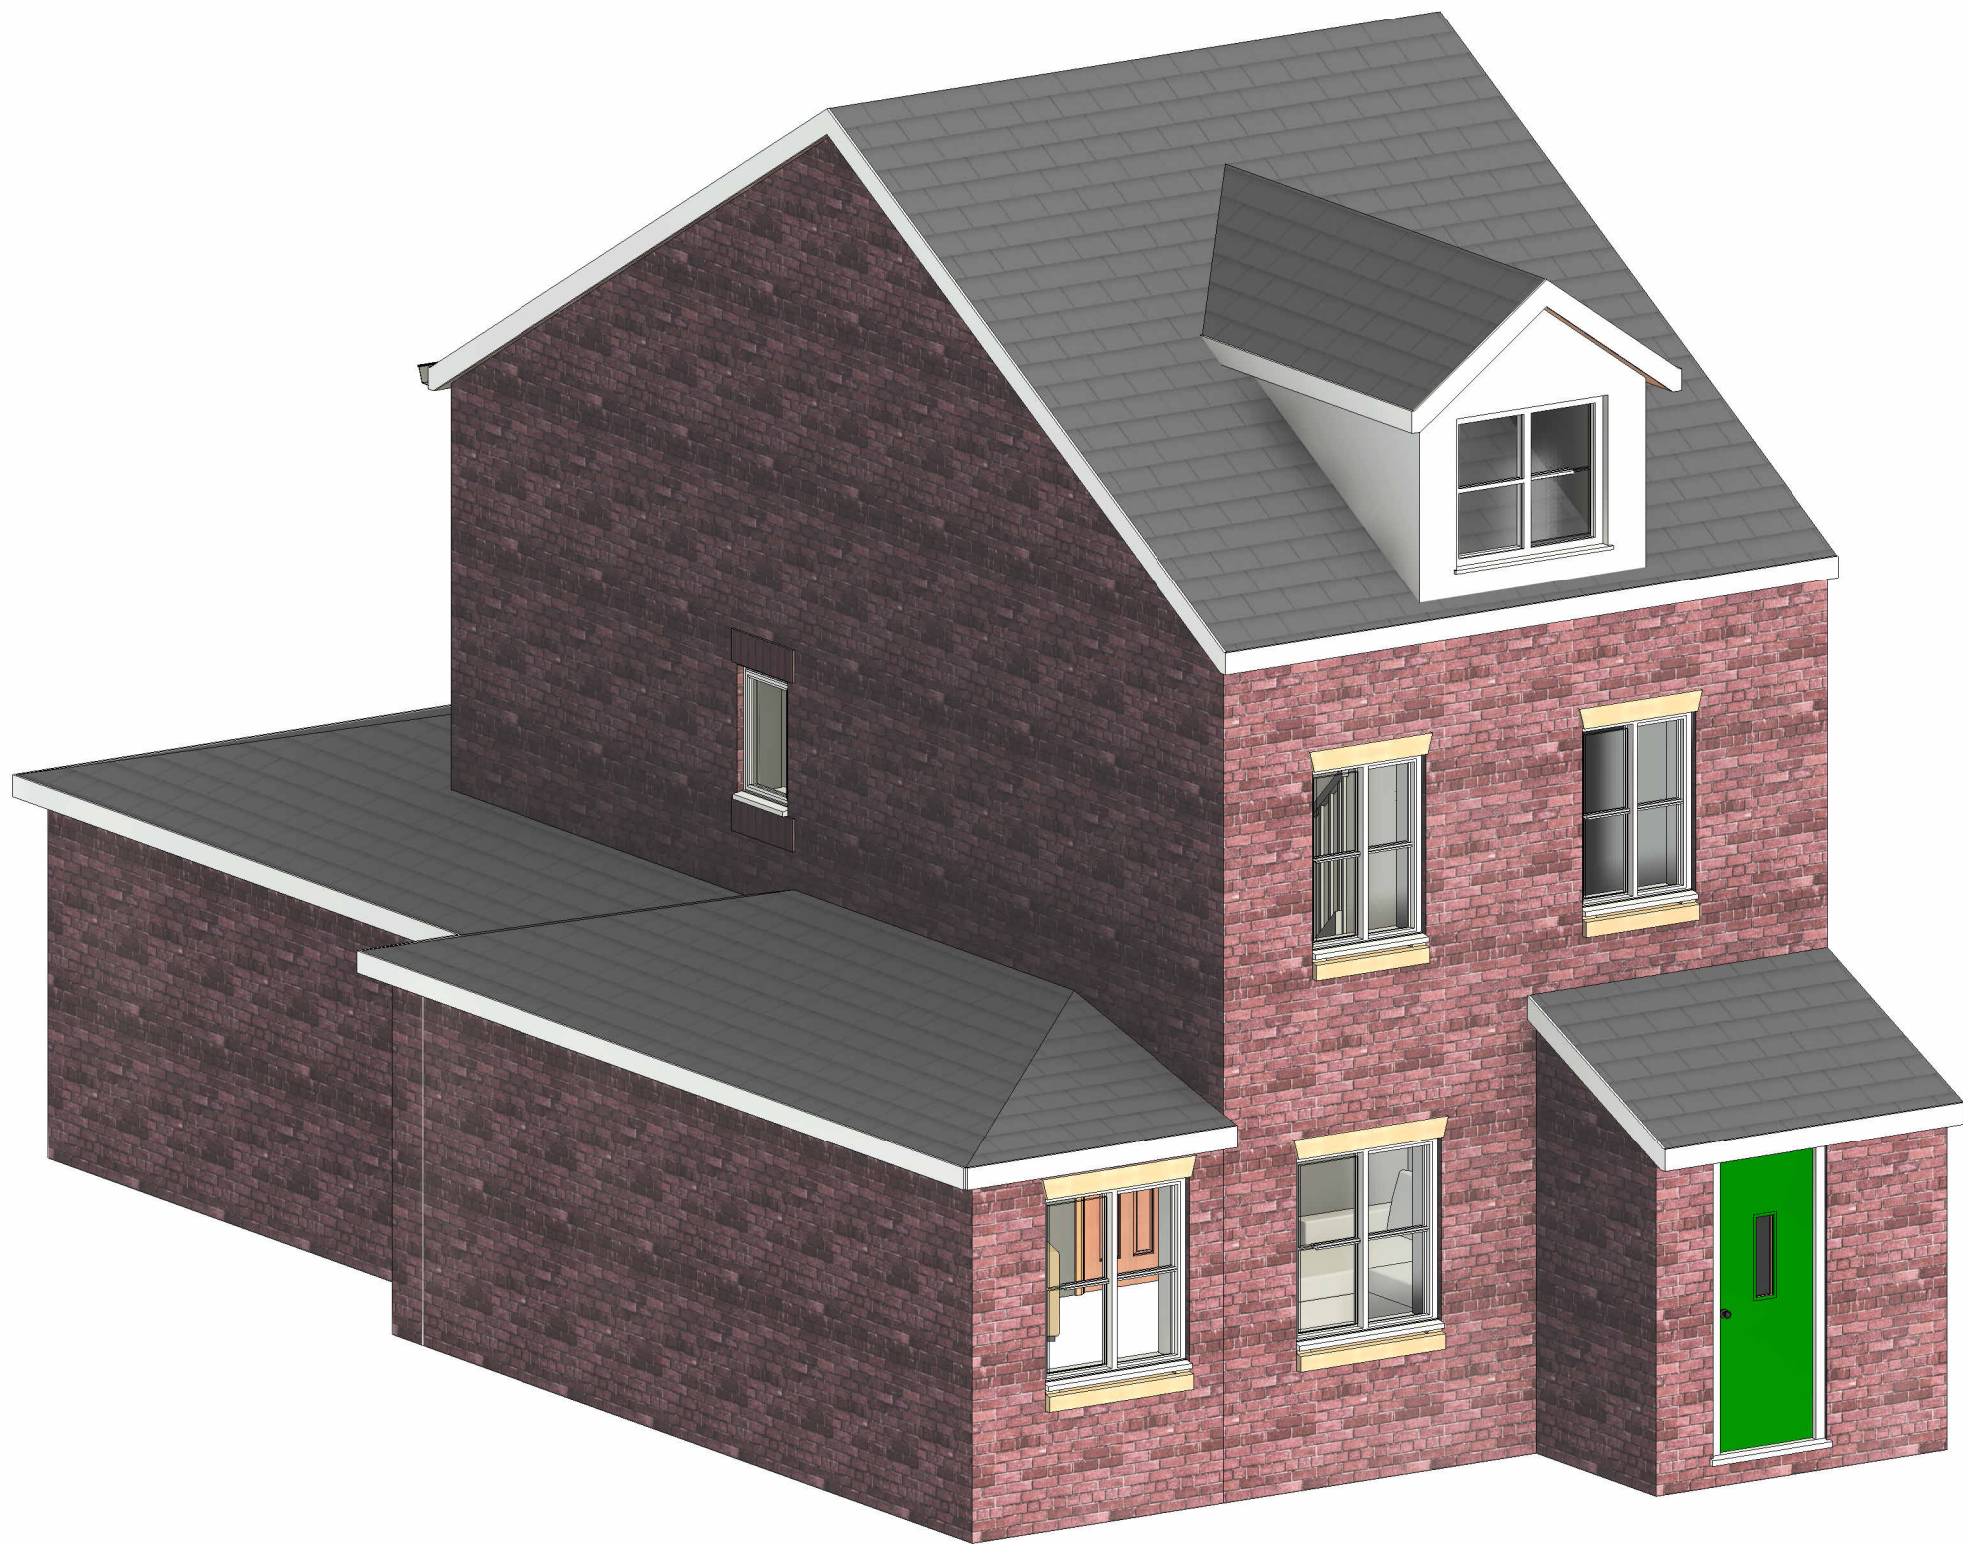

1 Proposed Image Front View




2 Proposed Image Rear View



3 Proposed Image Side View

00	Initial Issue			09/09/25
Rev. No.	Revision Description			Rev. Date
Title:	Proposed Images			
Project:	100 Oakhurst Close Littleborough OL12 9EJ			
Client:	Anna Kirk 100 Oakhurst Close Littleborough OL12 9EJ			
Scale (@ A1)	Drawn By:	Checked By:	Date:	Project Number:
	JW	AW	09/09/25	487
Drawing Number			Revision Number	
JCBD-25-487-3			00	

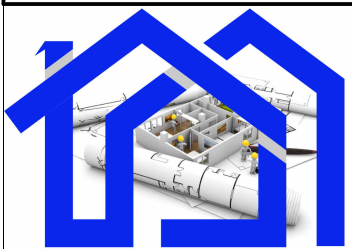

J C Building Design LTD
Tel: 01706 599352
enquiries@jcbuildingdesign.co.uk