


EXISTING PROW

NEW POSITION OF THE DIVERTED PROW

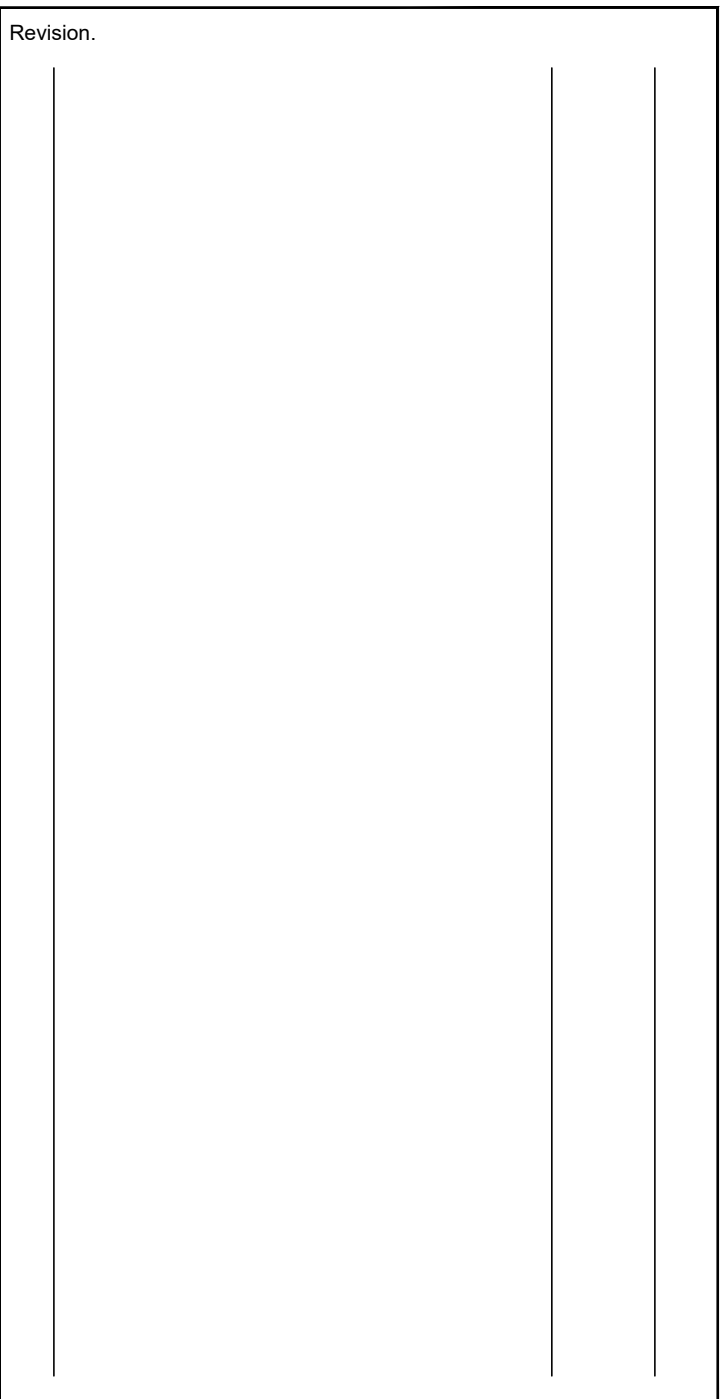

DATE: 19.09.2025
SCALE: 1:1000 @ A0
DRAWN: AF
CHECKED: RTD

Drawing No. NW111-PD-1540

Hollingworth Rd, Littleborough

