



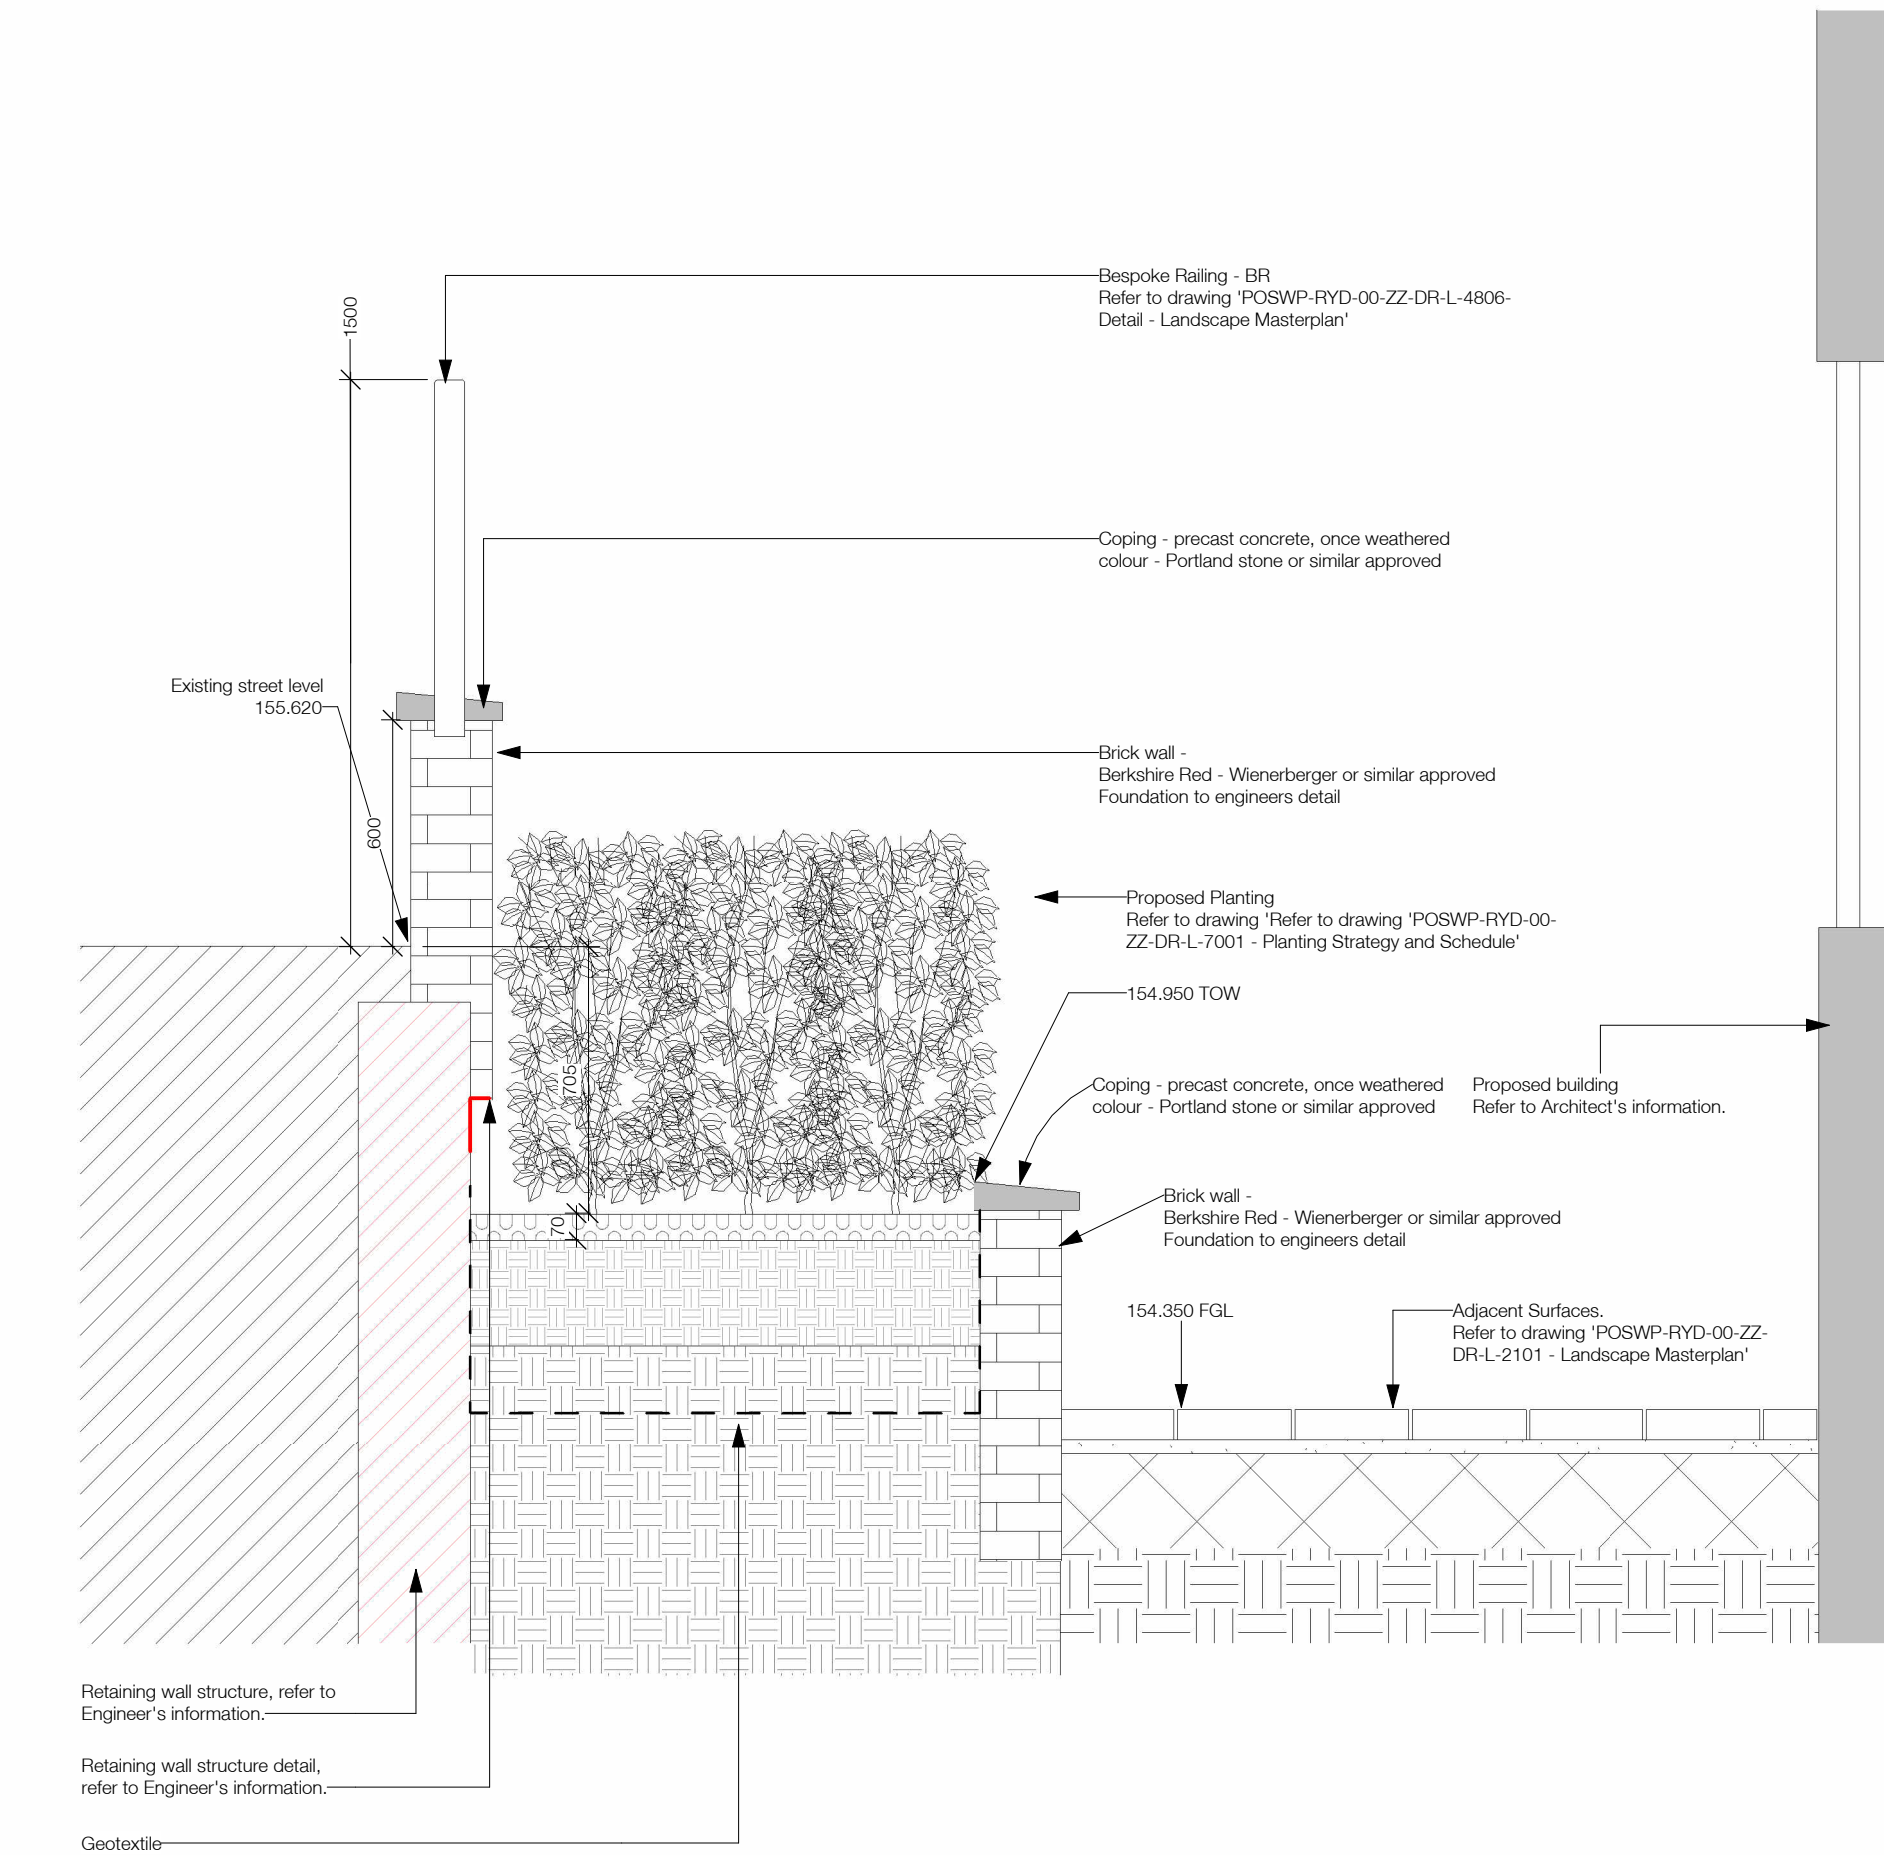

1 Boundary Treatment 01

1 : 20


01 Boundary treatment type 01

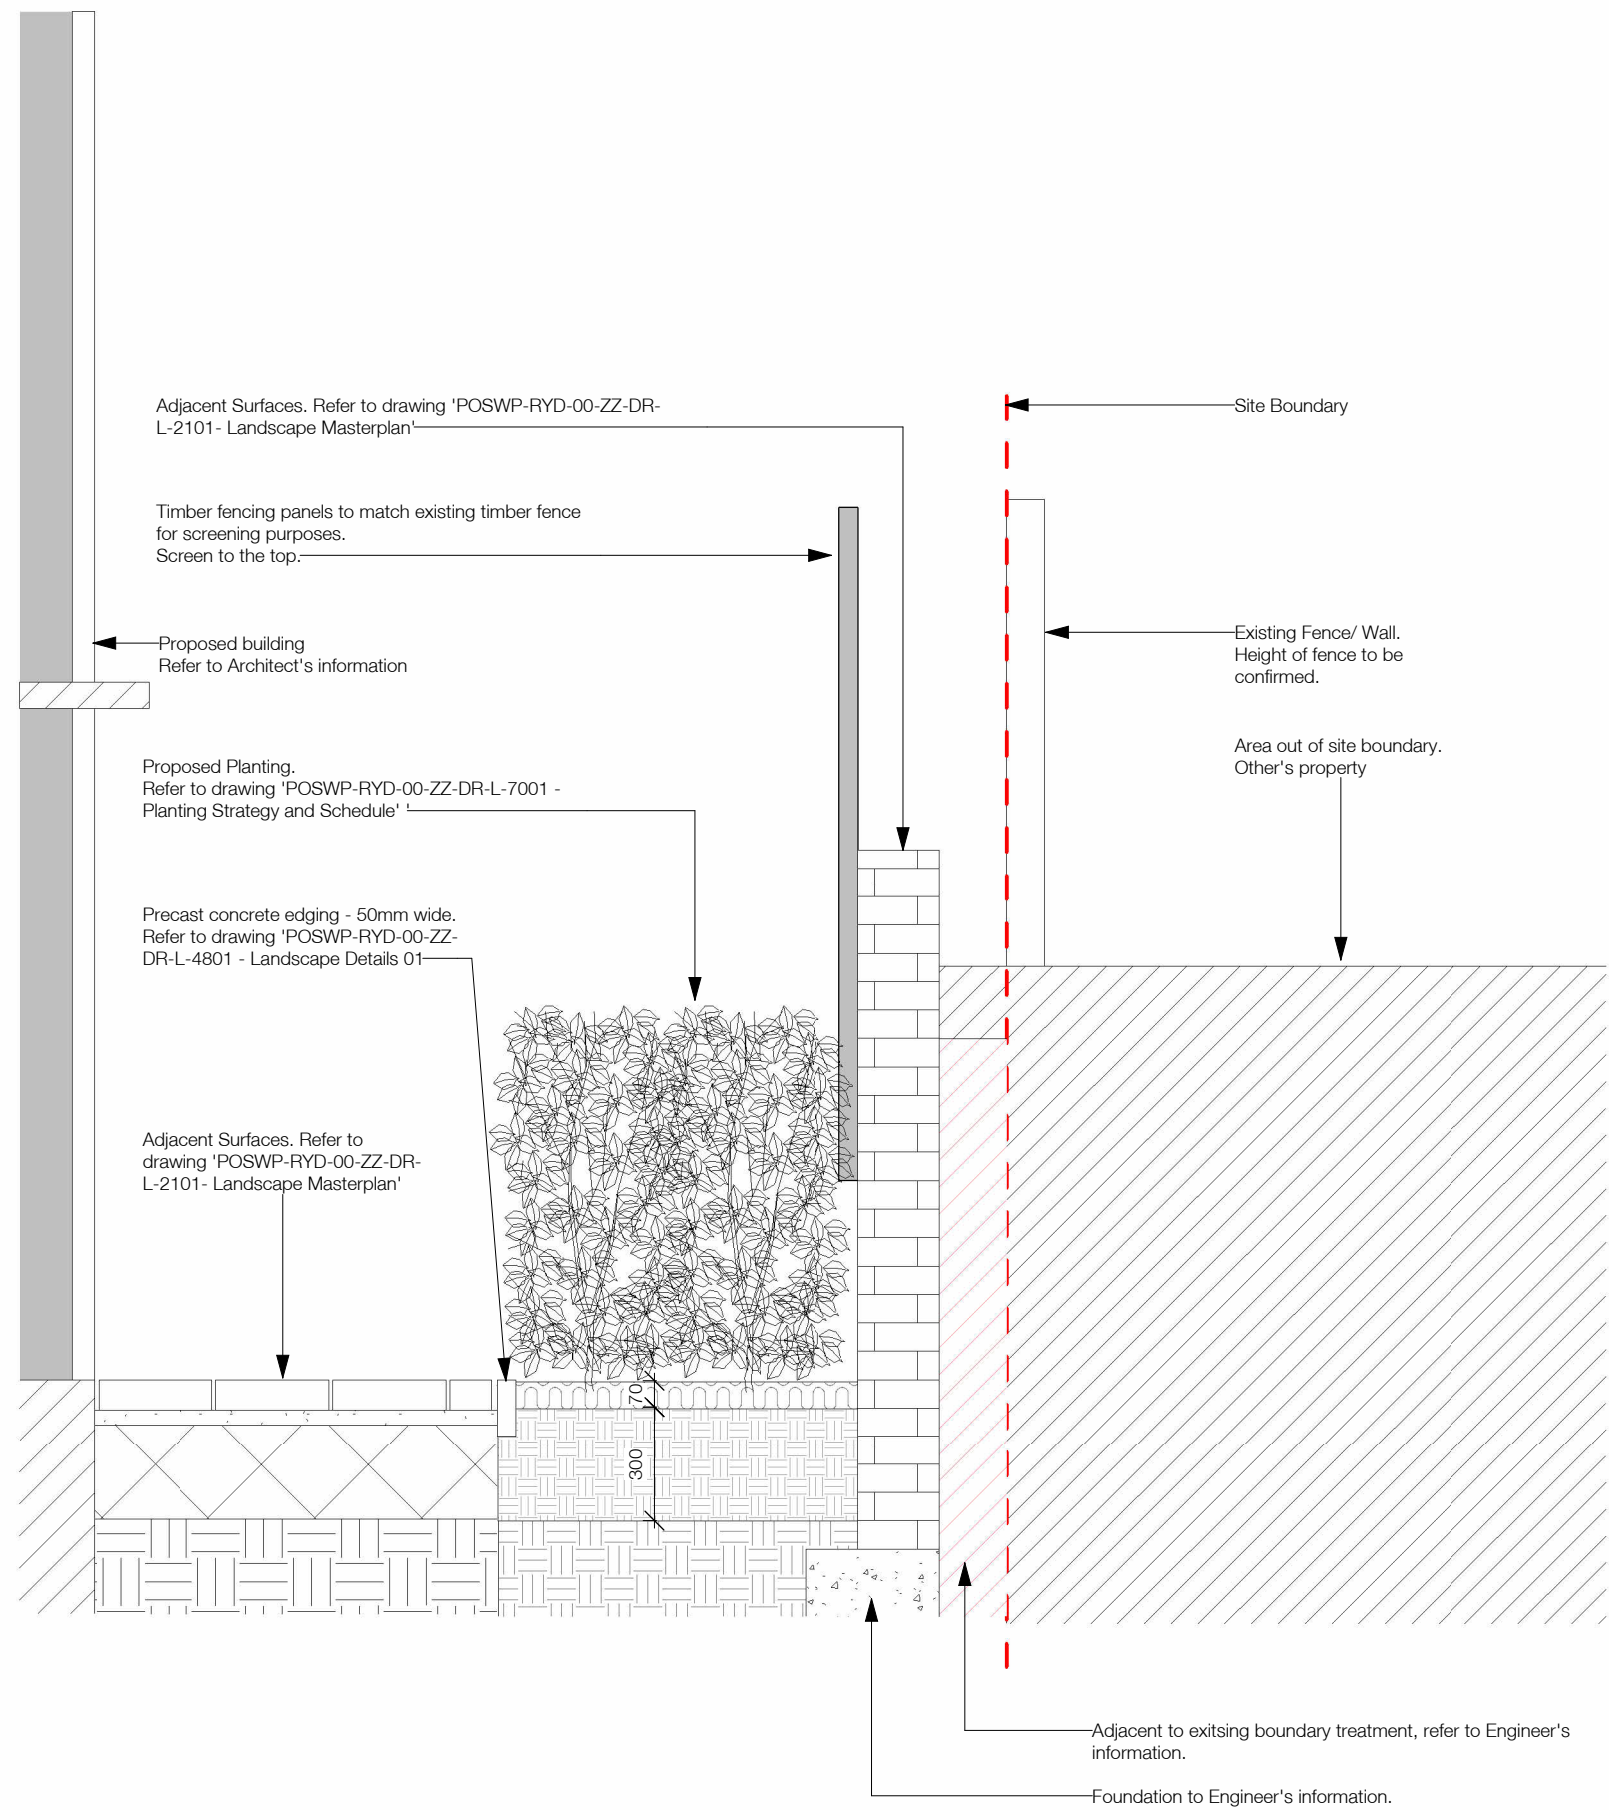

2 Boundary Treatment 02

1 : 20


02 Boundary treatment type 02

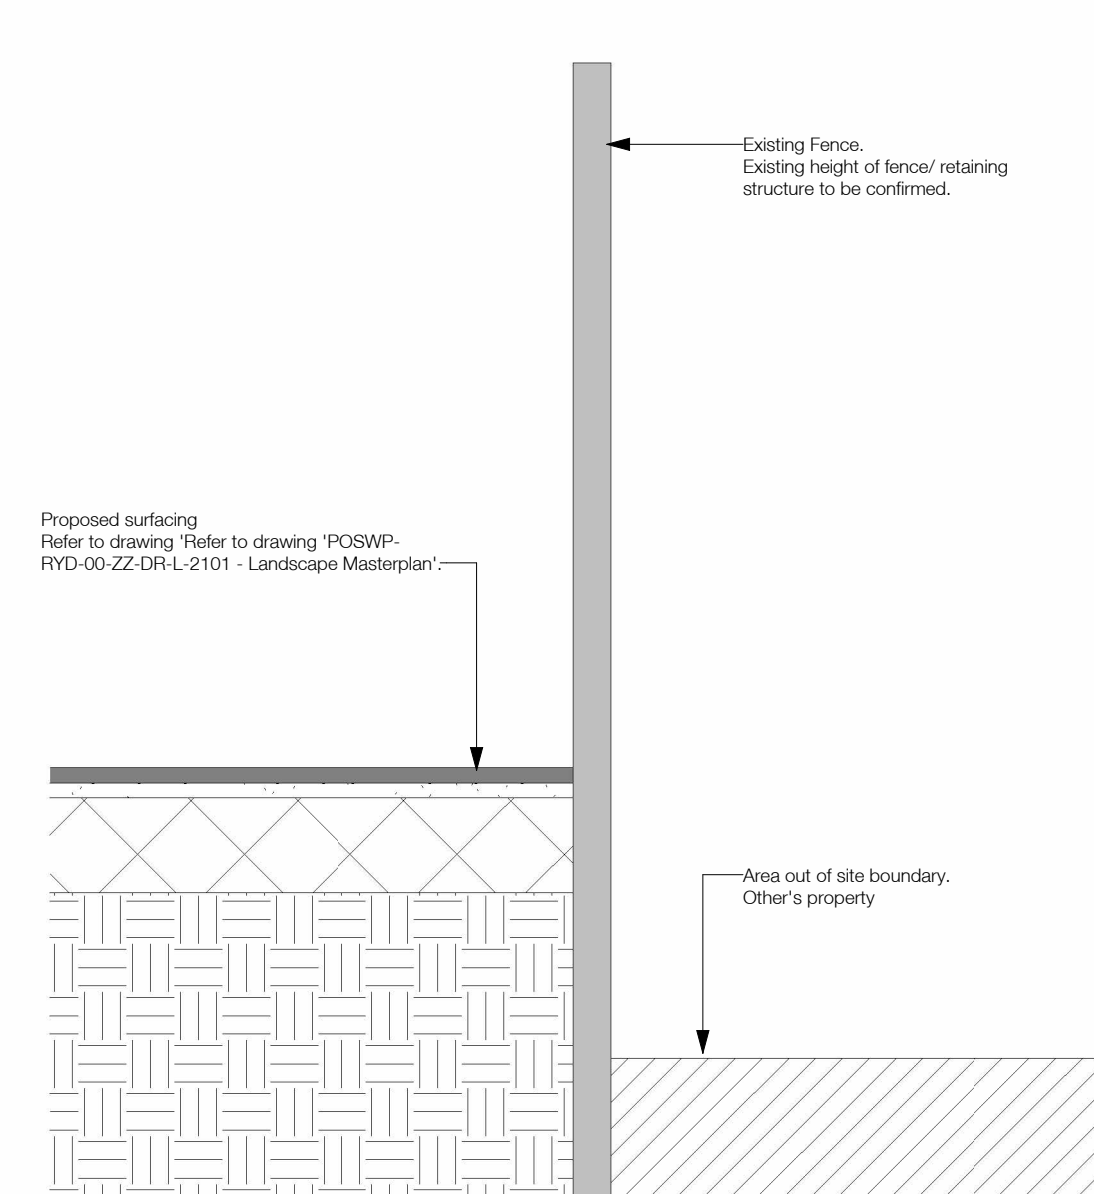

3 Boundary Treatment 03

1 : 20

03 Boundary treatment type 03

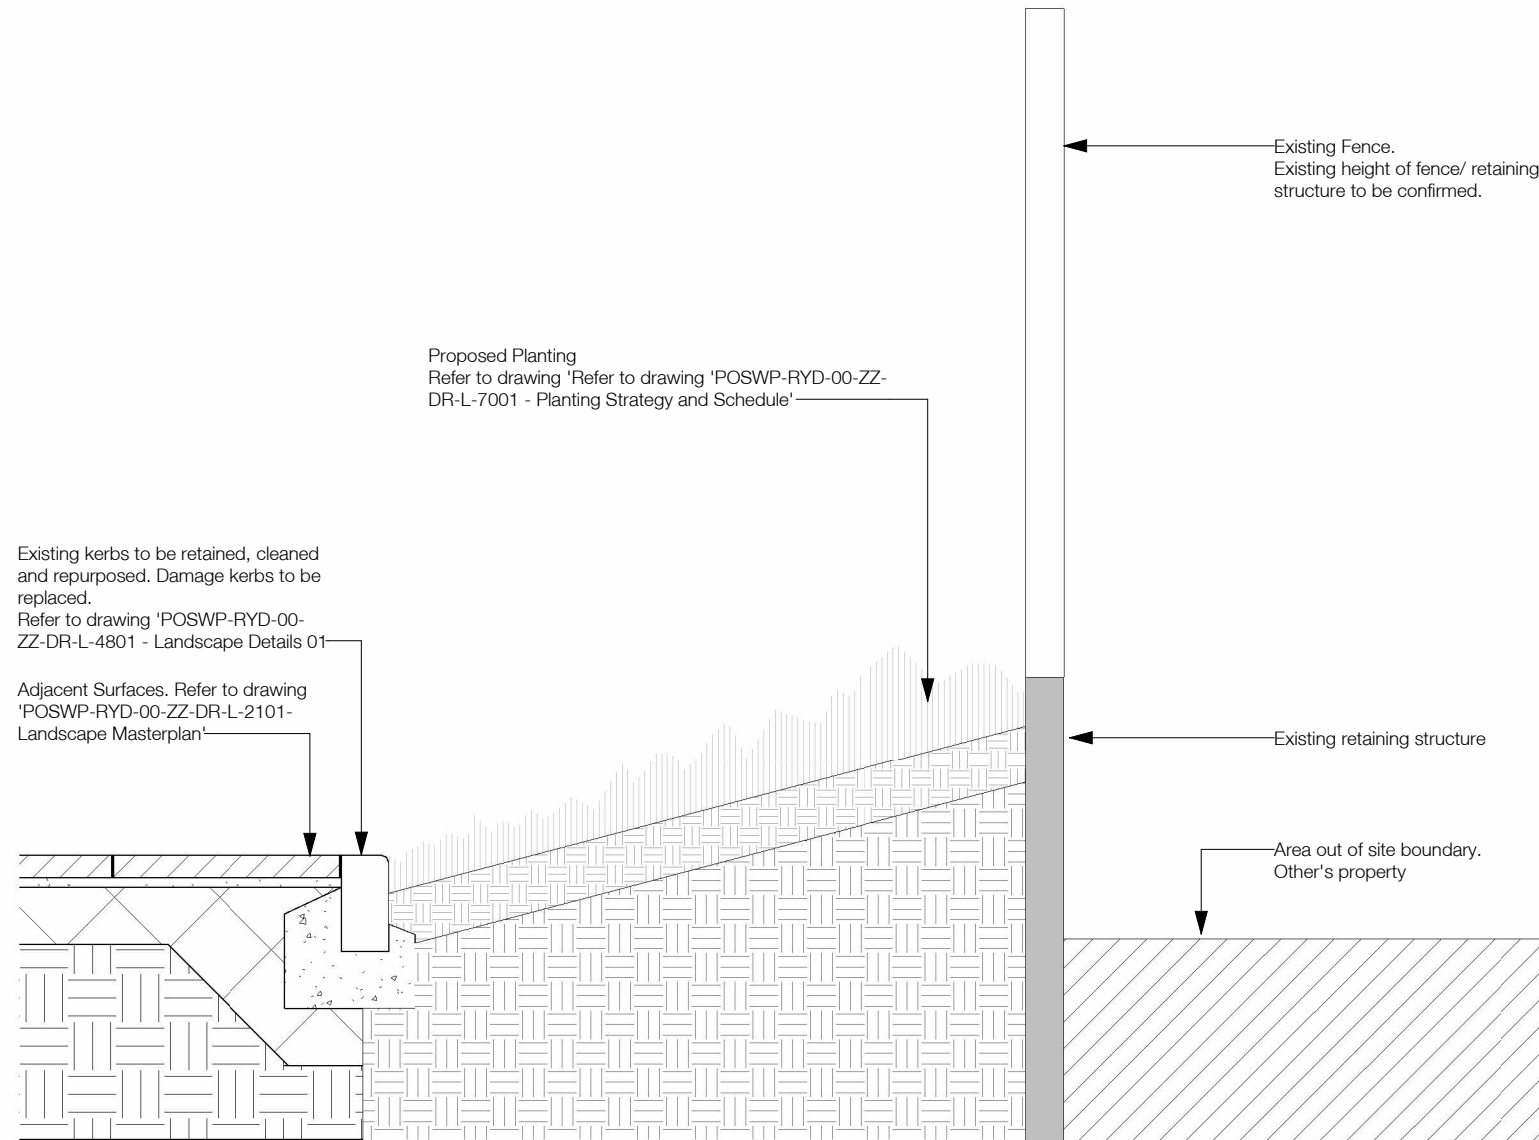

4 Boundary Treatment 04

1 : 20

04 Boundary treatment type 04

The use of this data by the recipient acts as an agreement of the following statements. Do not use this data if you do not agree with any of the following statements:

Ryder Architecture has co-ordinated relevant information received from third parties, but are not responsible for the content of the information received from others.



The controlled version of this drawing should be viewed in DWG or PDF format not DWG or other formats. All prints of this drawing must be made in full colour.

Where this drawing has been based upon Ordnance Survey data, it has been reproduced under the terms of Ryder Licence No. 100000144. Reproduction of this drawing in whole or in part is prohibited without the prior permission of Ordnance Survey.

Do not scale the drawing. Use figured dimensions in all cases. Check all dimensions on site. Report any discrepancies in writing to Ryder before proceeding.

Scale Bar (m)

0 0.25 0.5 1 2

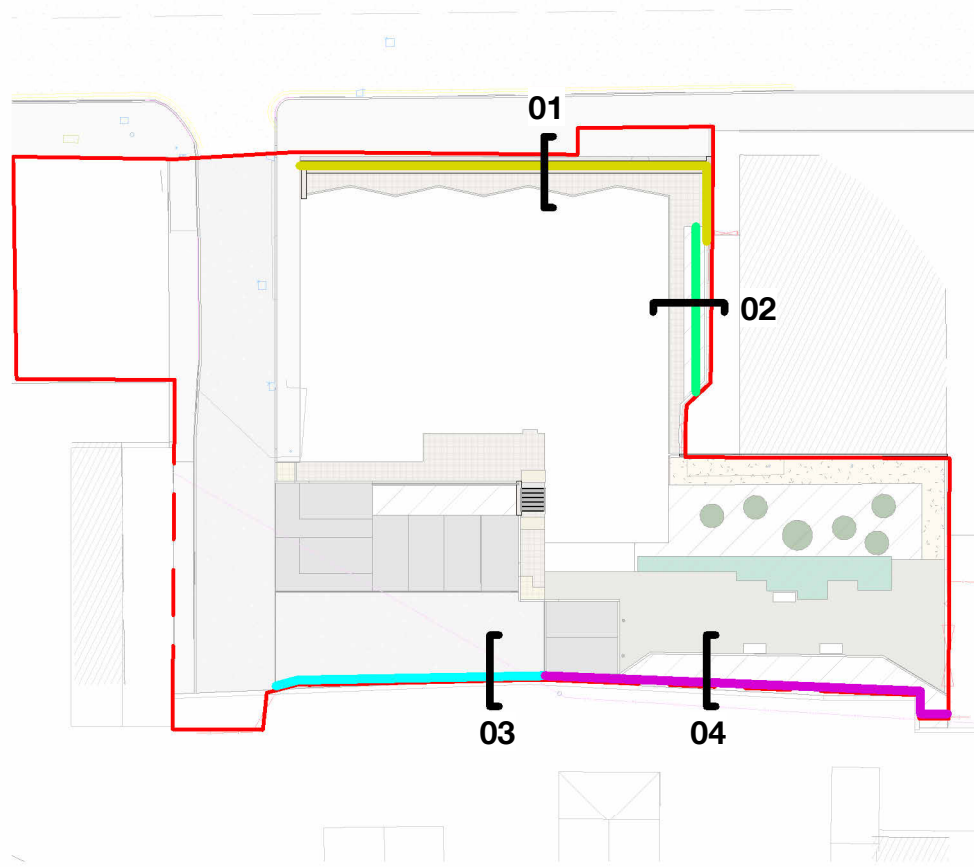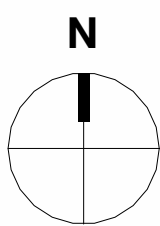

5 Key Plan - Boundary Treatment

1 : 500

01 Boundary treatment type 01

02 Boundary treatment type 02

03 Boundary treatment type 03

04 Boundary treatment type 04

P5	Brick work type updated	NSP	NSP	03/11/25
P4	Boundary treatment 04 updated	VTSA	VTSA	02/09/25
P3	Updated to suit planning conditions.	VTSA	NSP	28/08/25
P2	Updated for planning condition.	VTSA	NSP	11/08/25
P1	Initial issue	AWO	VTSA	04/04/25

Rev	Description	Drawn	Checked	Date
-----	-------------	-------	---------	------

Suitability

For Information

Project

PossAbilities
Vuerdle Street
Halifax Road, Rochdale, OL12 9QD

Drawing

Boundary Treatment Details

Drawing Number	Project ID	Originator	Zone	Level	Type	Role	Number
POSWP	- RYD	- 00	- XX	- DR	- L	- 4806	
Project Number	Scale at A1	Status	Revision				
10745-01	As indicated	S2	P5				

info@ryderarchitecture.com
www.ryderarchitecture.com

Ryder