


CONSTRUCTION

PROJECT
LITTLE BOROUGH SERVICE STATION
Church Street
Littleborough, OL15 8JA

TITLE
Location Plan

CLIENT
Motor Fuel Group

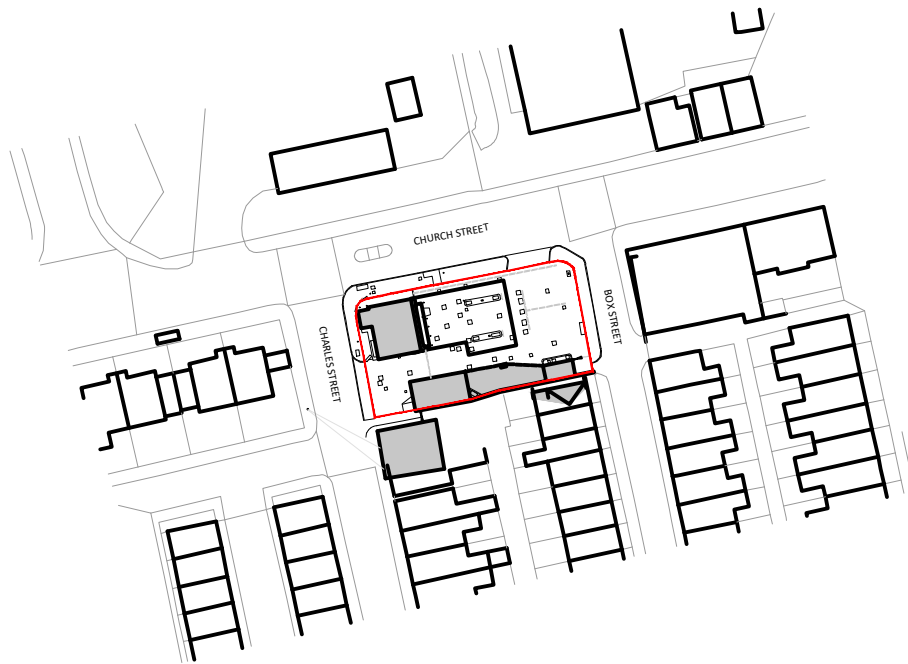

8 Feast Field, Horsforth, Leeds, West Yorkshire, LS18 4TJ
www.jennings-design.com 01274 395422 office@jennings-design.com

Drawn: JS	Check: JHJ	Scale: 1:1250 @ A4	Date: June '25
-----------	------------	--------------------	----------------

Plan Number: 250215 - 105 - A