



SITE SPECIFIC HAZARDS

IN ACCORDANCE WITH THE REQUIREMENTS OF THE CON REGULATIONS 2015 THE FOLLOWING SIGNIFICANT RESIDUAL HAZARDS HAVE NOT BEEN DERIVED OUT OF THIS PROJECT AND MUST BE TAKEN INTO CONSIDERATION BY CONTRACTORS PLANNING TO UNDERTAKE THE WORKS SHOWN ON THIS DRAWING:


SCALE 1:100

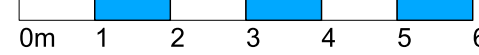


AD = ACCESS DOOR FOR ROOF MAINTENANCE

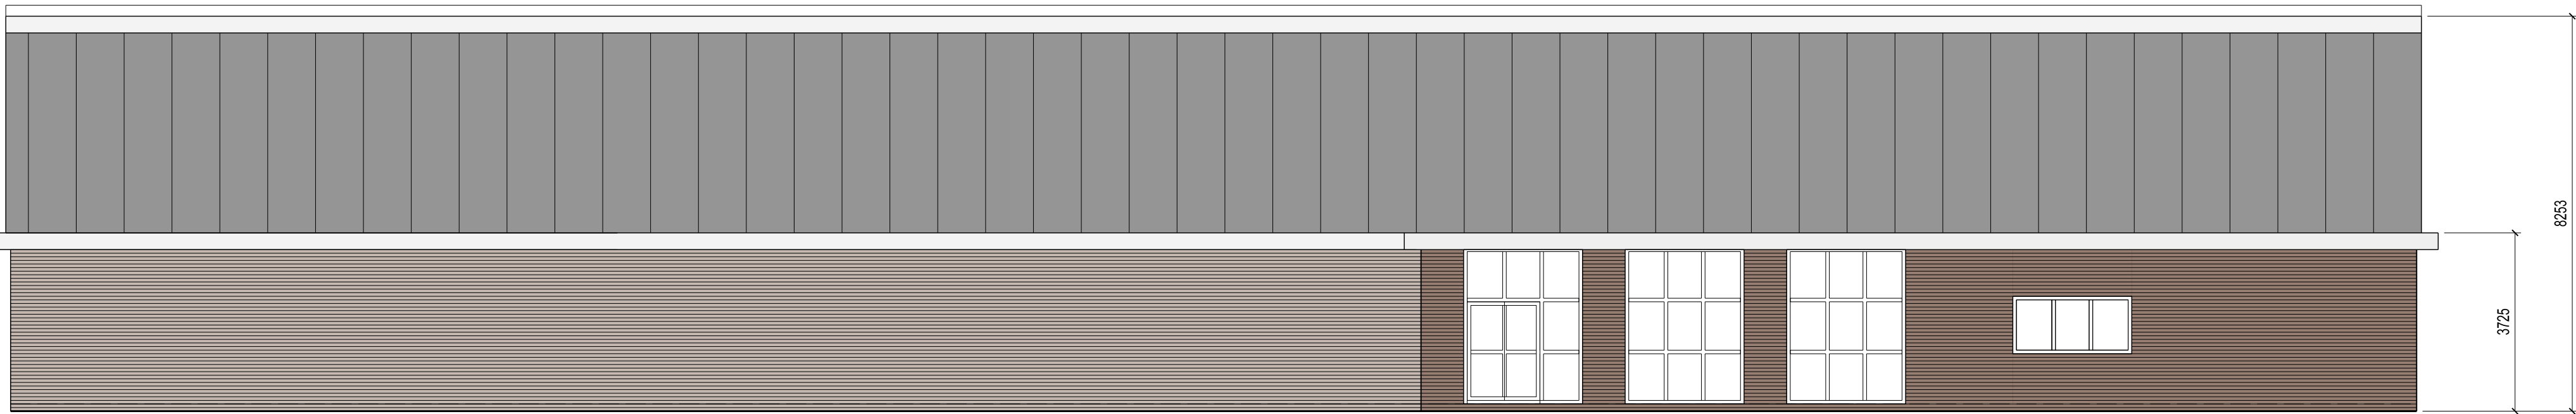


ELEVATION 1

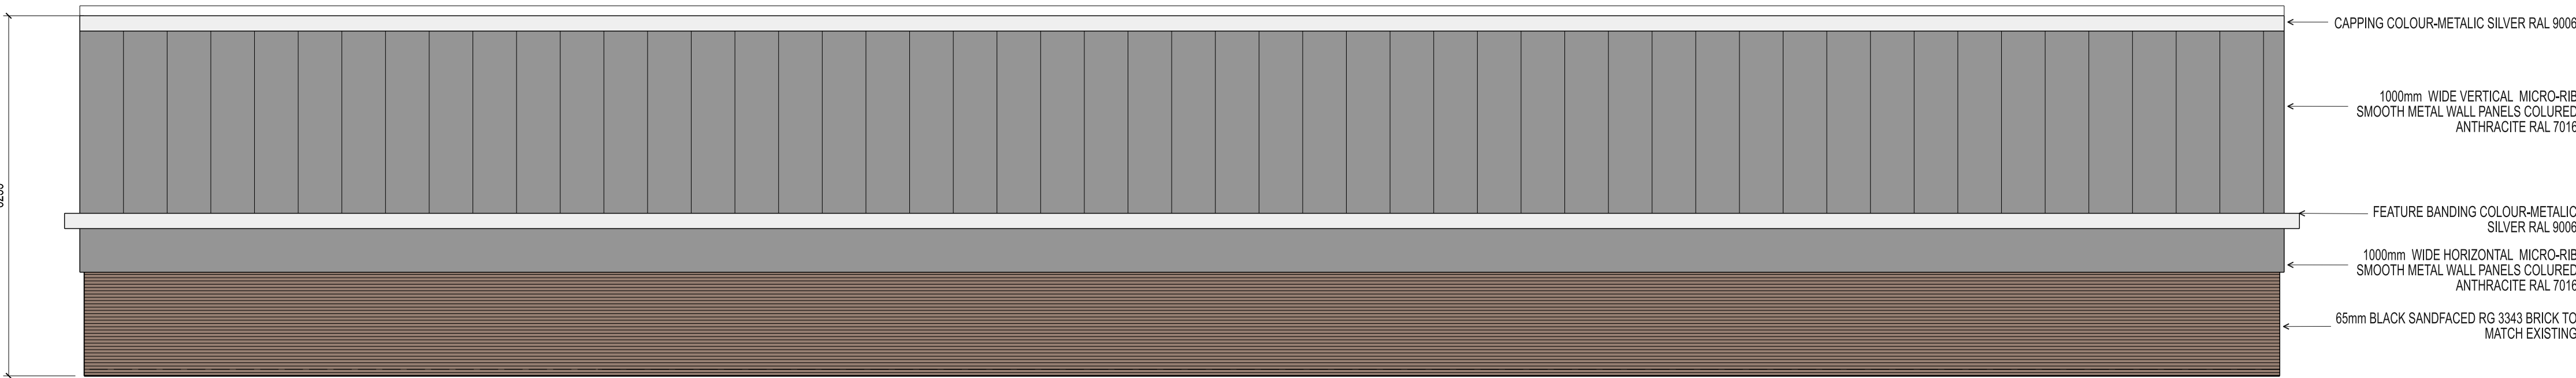


ELEVATION 2

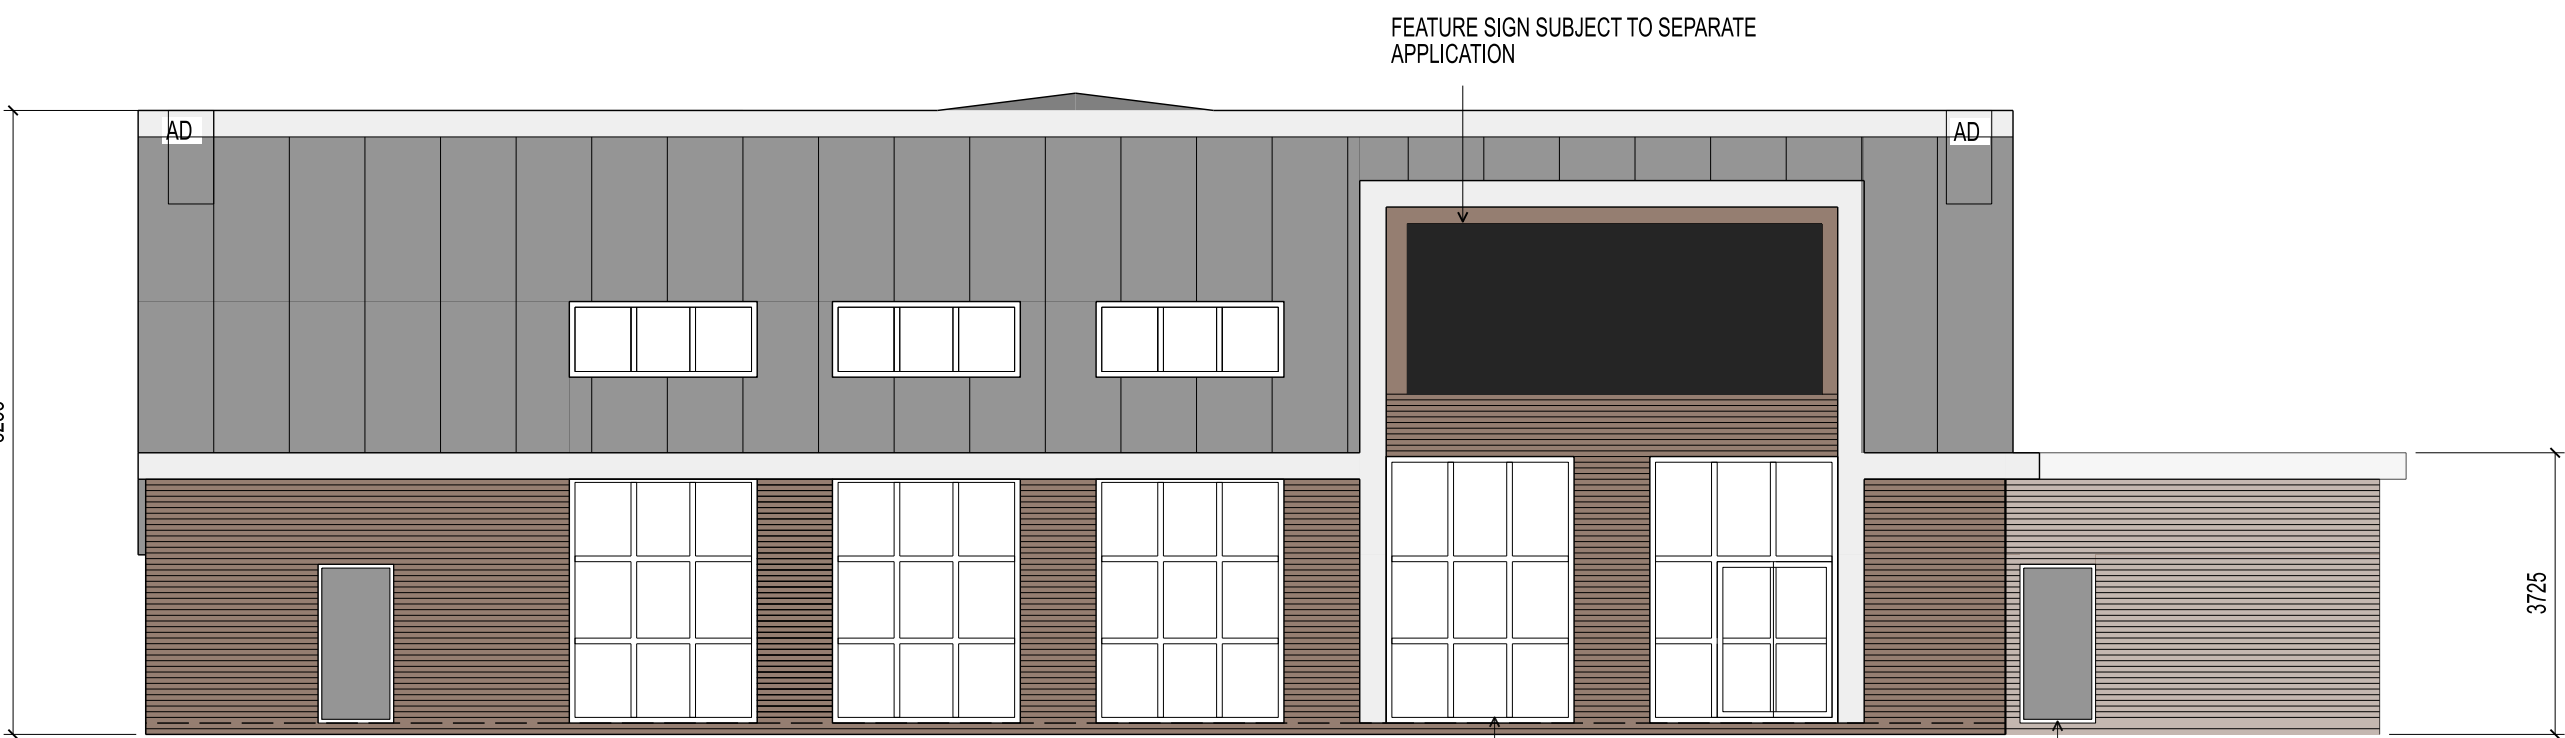

ELEVATION 3

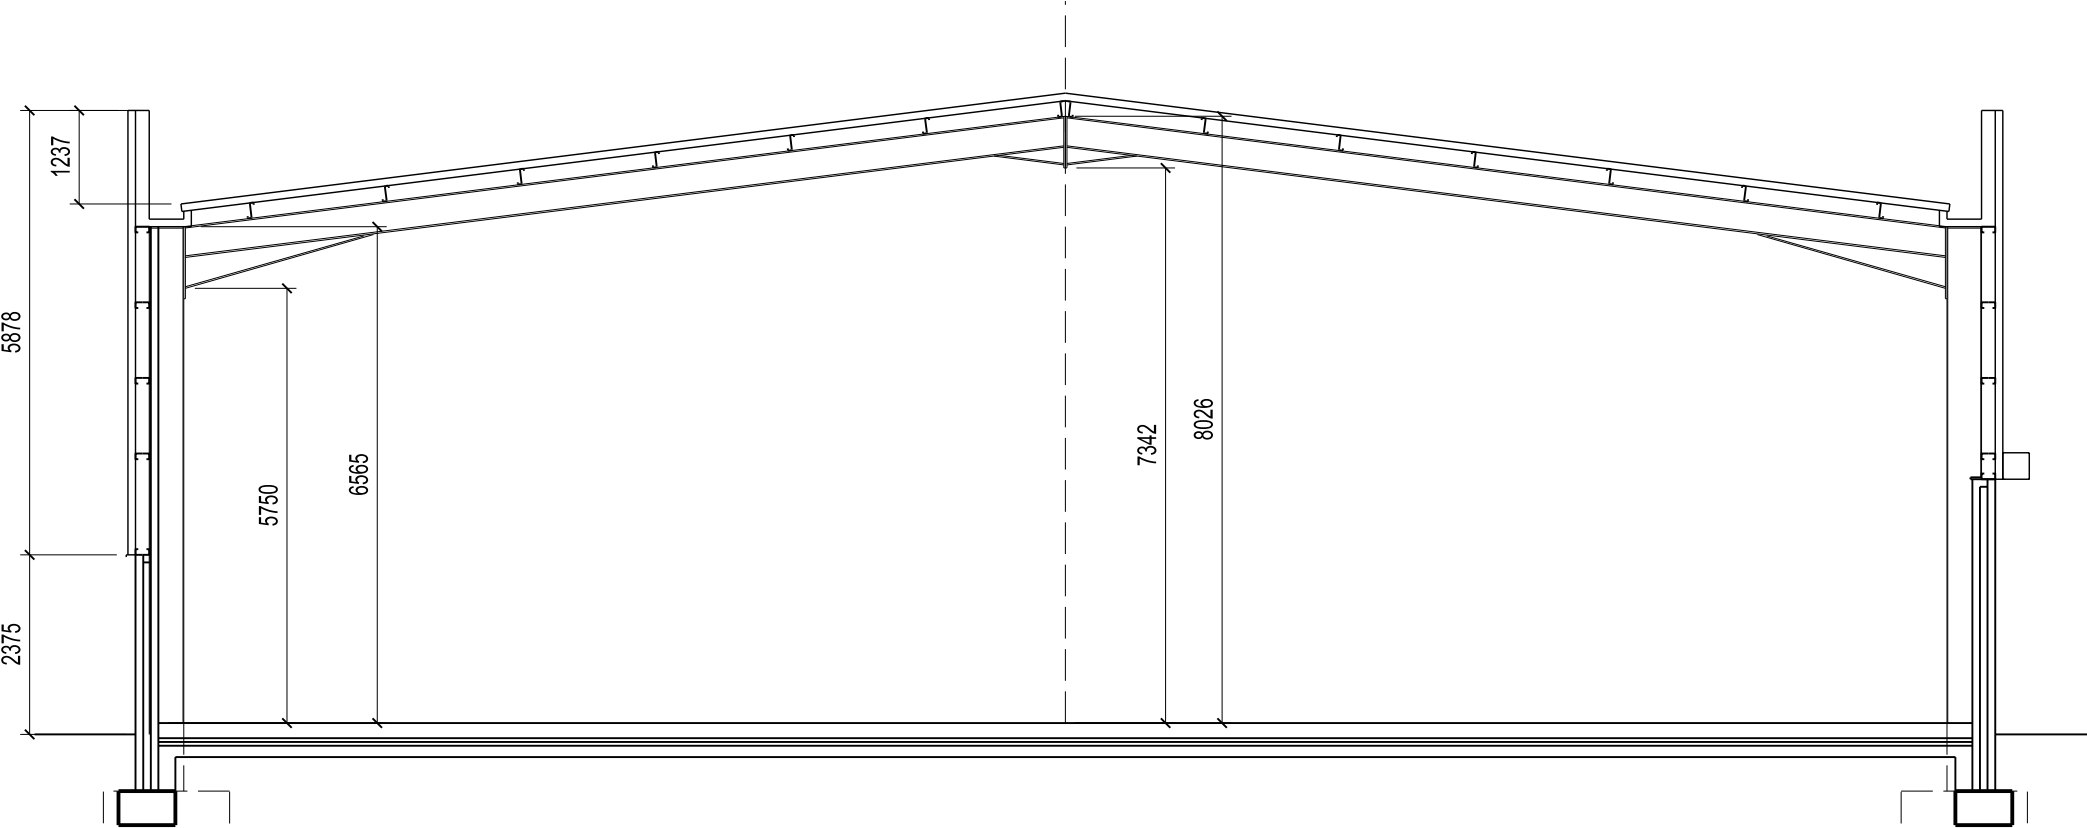

SECTION

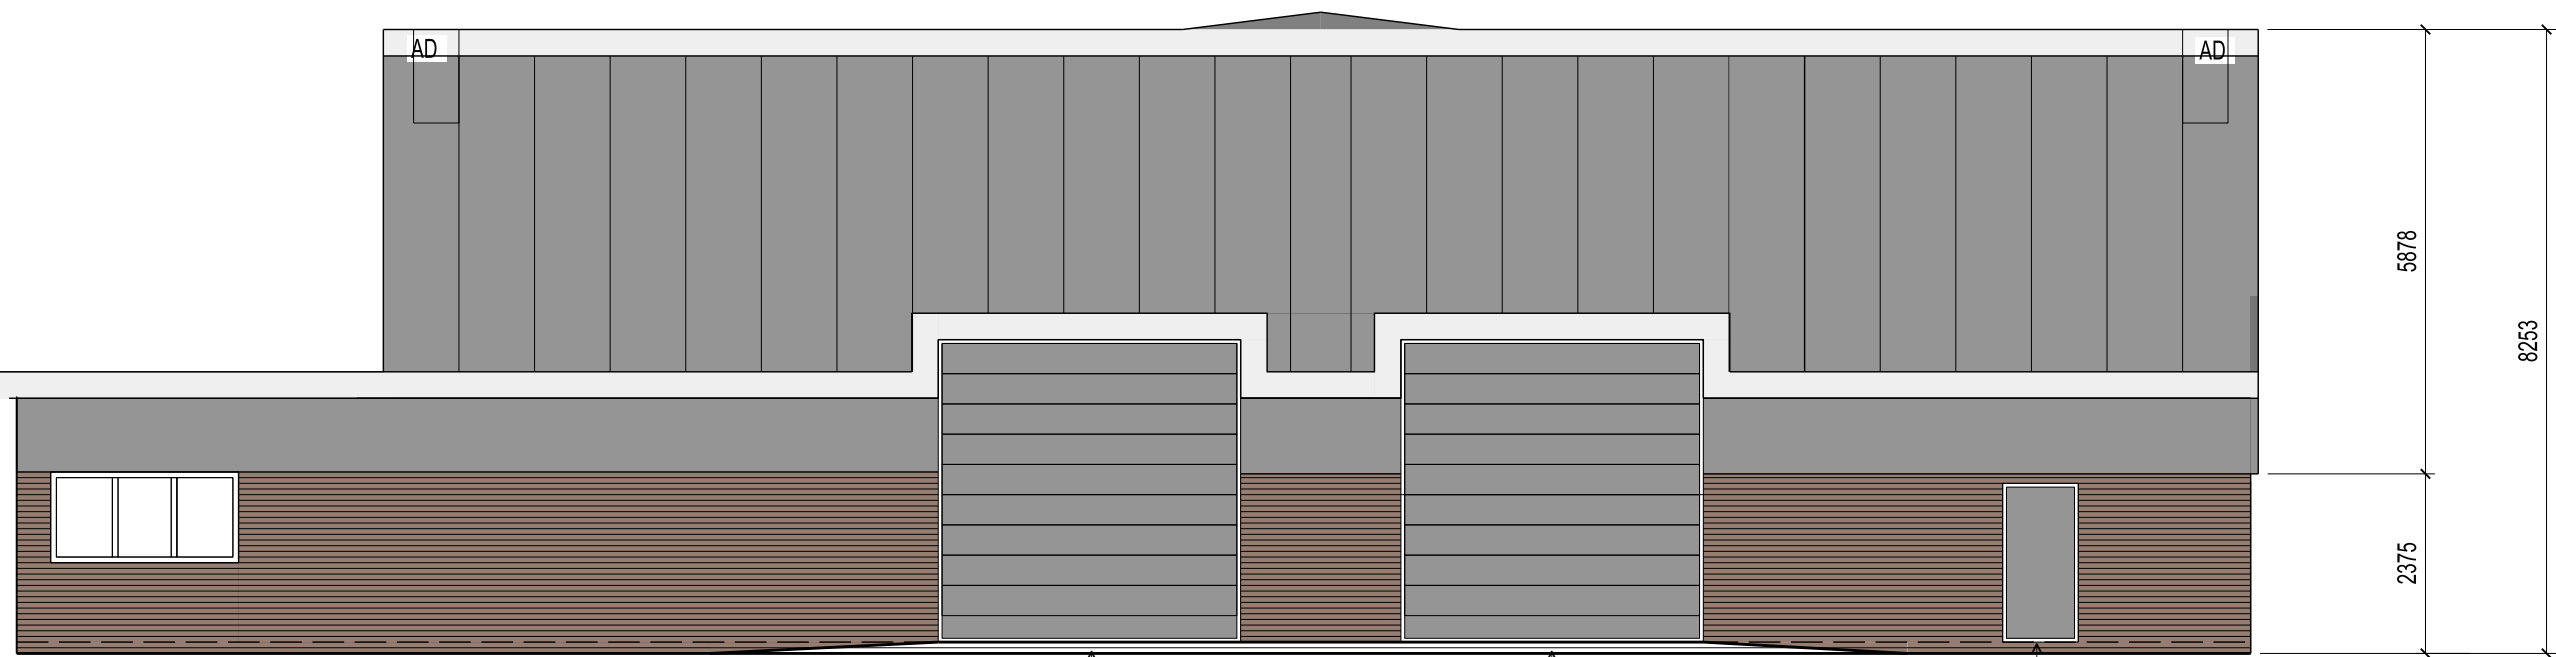

ELEVATION 4

REV. DATE NOTES INT.

CLIENT / PROJECT
HANSON SPRINGS LTG
GORRELLS WAY
ROCHDALE OL11 2PX
DRAWING TITLE
PROPOSED NEW BUILD ELEVATIONS

STATUS
PLANNING

DATE
OCT 25

DRAWN
RSL

SCALE @ A1
100

PROJECT NUMBER PLAN / BUILD TYPE NUMBER REVISION LETTER

DRAWING NO.
188 PLN E 08 -

Site Location Plans L GA Plans P Revisions E
Sections S Details D Profs: Colour C

HAWTHORN DESIGN PARTNERSHIP
HAWTHORN ESTATES LTD
LUMB, ROSSENDALE, B84 9ND
T. 08453 900 444

E. design@hawthornestates.co.uk
www.hawthornestates.co.uk

