


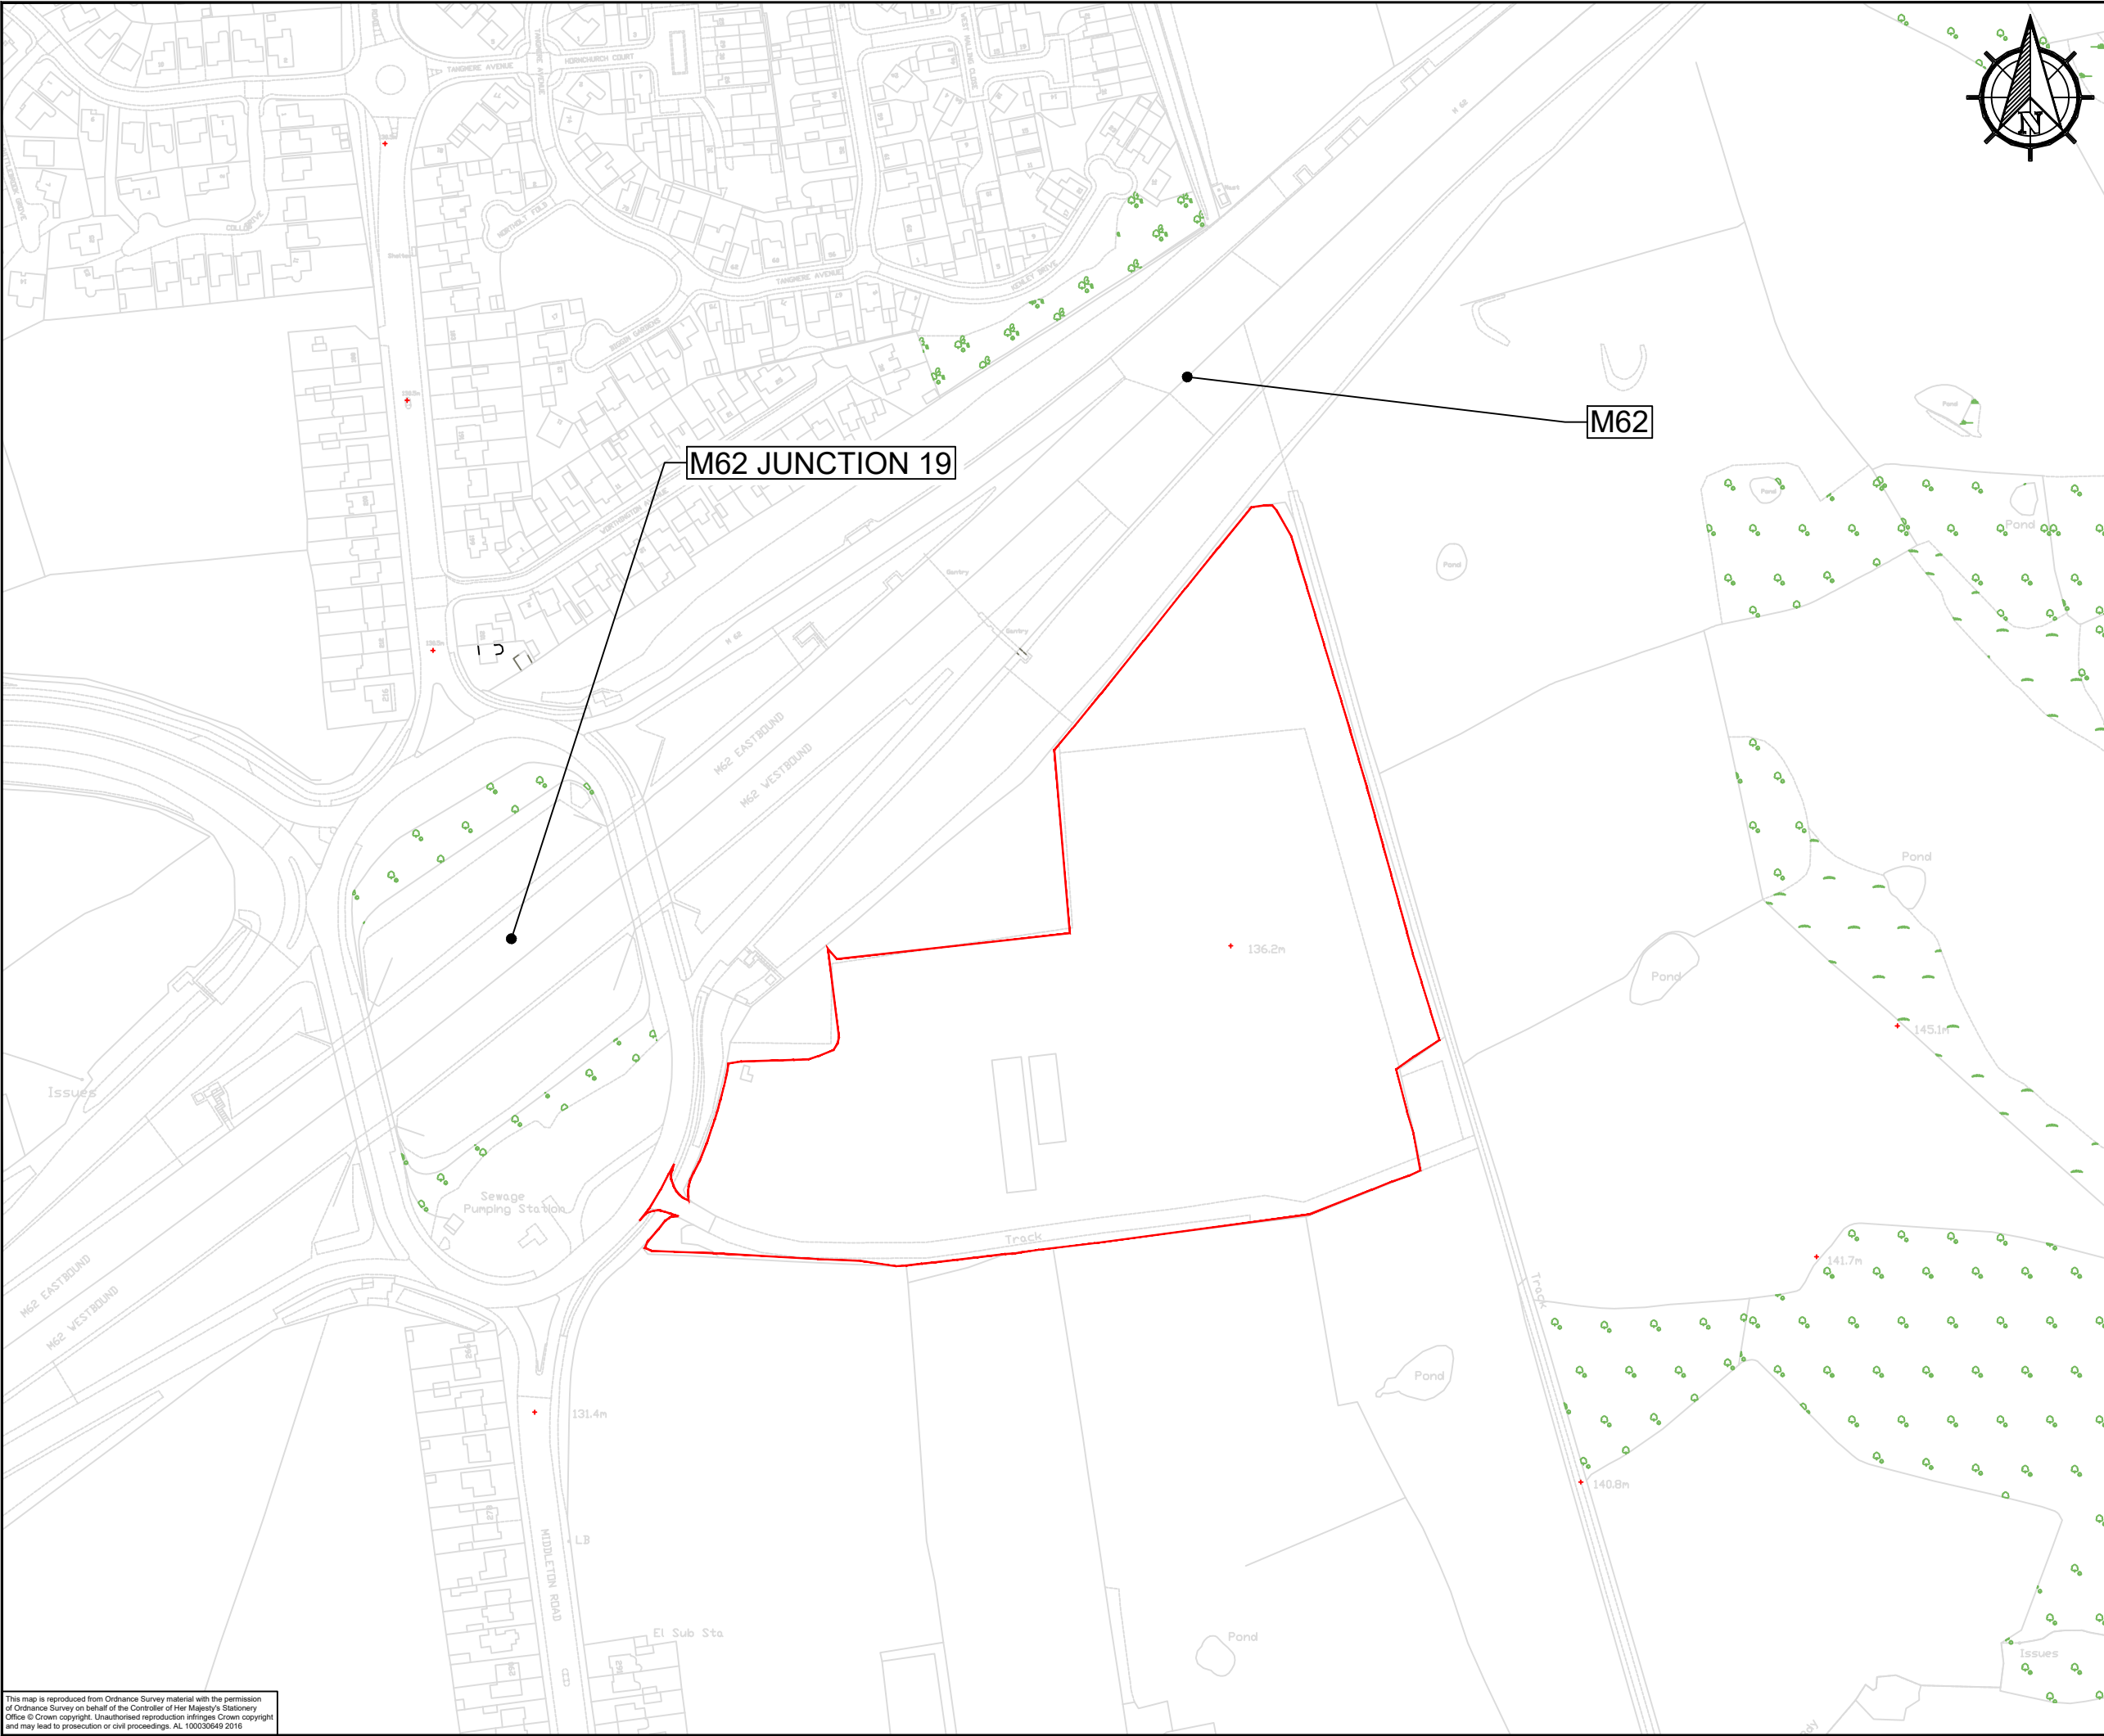

KEY

PLANNING APPLICATION SITE BOUNDARY

Drawing Status					FOR STAGE APPROVAL			Suitability		
								S4		
P05	ISSUED FOR PLANNING APPLICATION				16/10/25	TR	CS	SO		
P04	BELLMOUTH ACCESS AREA AMENDED				29/08/25	TR	CS	CS		
P03	BELLMOUTH ACCESS AREA AMENDED				30/07/25	TR	PE	SO		
P02	AMENDED TO COVER STOCKPILE AREAS				28/07/25	TR	PE	SO		
P01	ORIGINAL				27/06/25	TR	CS	SO		
Revision	Description	Date	Drawn	Ckd	Apvd					
Project Title										
TEMPORARY CONSTRUCTION COMPOUND AT M62 JUNCTION 19										
Drawing Title										
SITE LOCATION PLAN										
Scale	Designed	Drawn	Checked	Approved						
1:2:500	TR	TR	CS	SO						
Original Size	Date	Date	Date	Date						
A3	29/08/25	29/08/25	15/10/25	15/10/25						
Drawing Number								Project Ref. No.		
NH PIN								Revision		
HE548642 - COS - LDC								P05		
SII_MLT - DR - W - 0001										
Location	Type	Role	Number							
© Copyright 2025 Costain Limited. The information contained in this document is the property of Costain. Use or copying of this document in whole or in part without the written permission of Costain constitutes an infringement of copyright.										

This map is reproduced from Ordnance Survey material with the permission of Ordnance Survey on behalf of the Controller of Her Majesty's Stationery Office © Crown copyright. Unauthorised reproduction infringes Crown copyright and may lead to prosecution or civil proceedings. AL 100030649 2016