


Dimensioning

Figured dimensions only to be taken from these designs and drawings. Work to annotated dimensions only. All dimensions to be checked on site. Architectural designers to be informed immediately of any discrepancies before work proceeds. Drawings are to be read in conjunction with relevant specifications, structural engineers and service engineers' drawings.

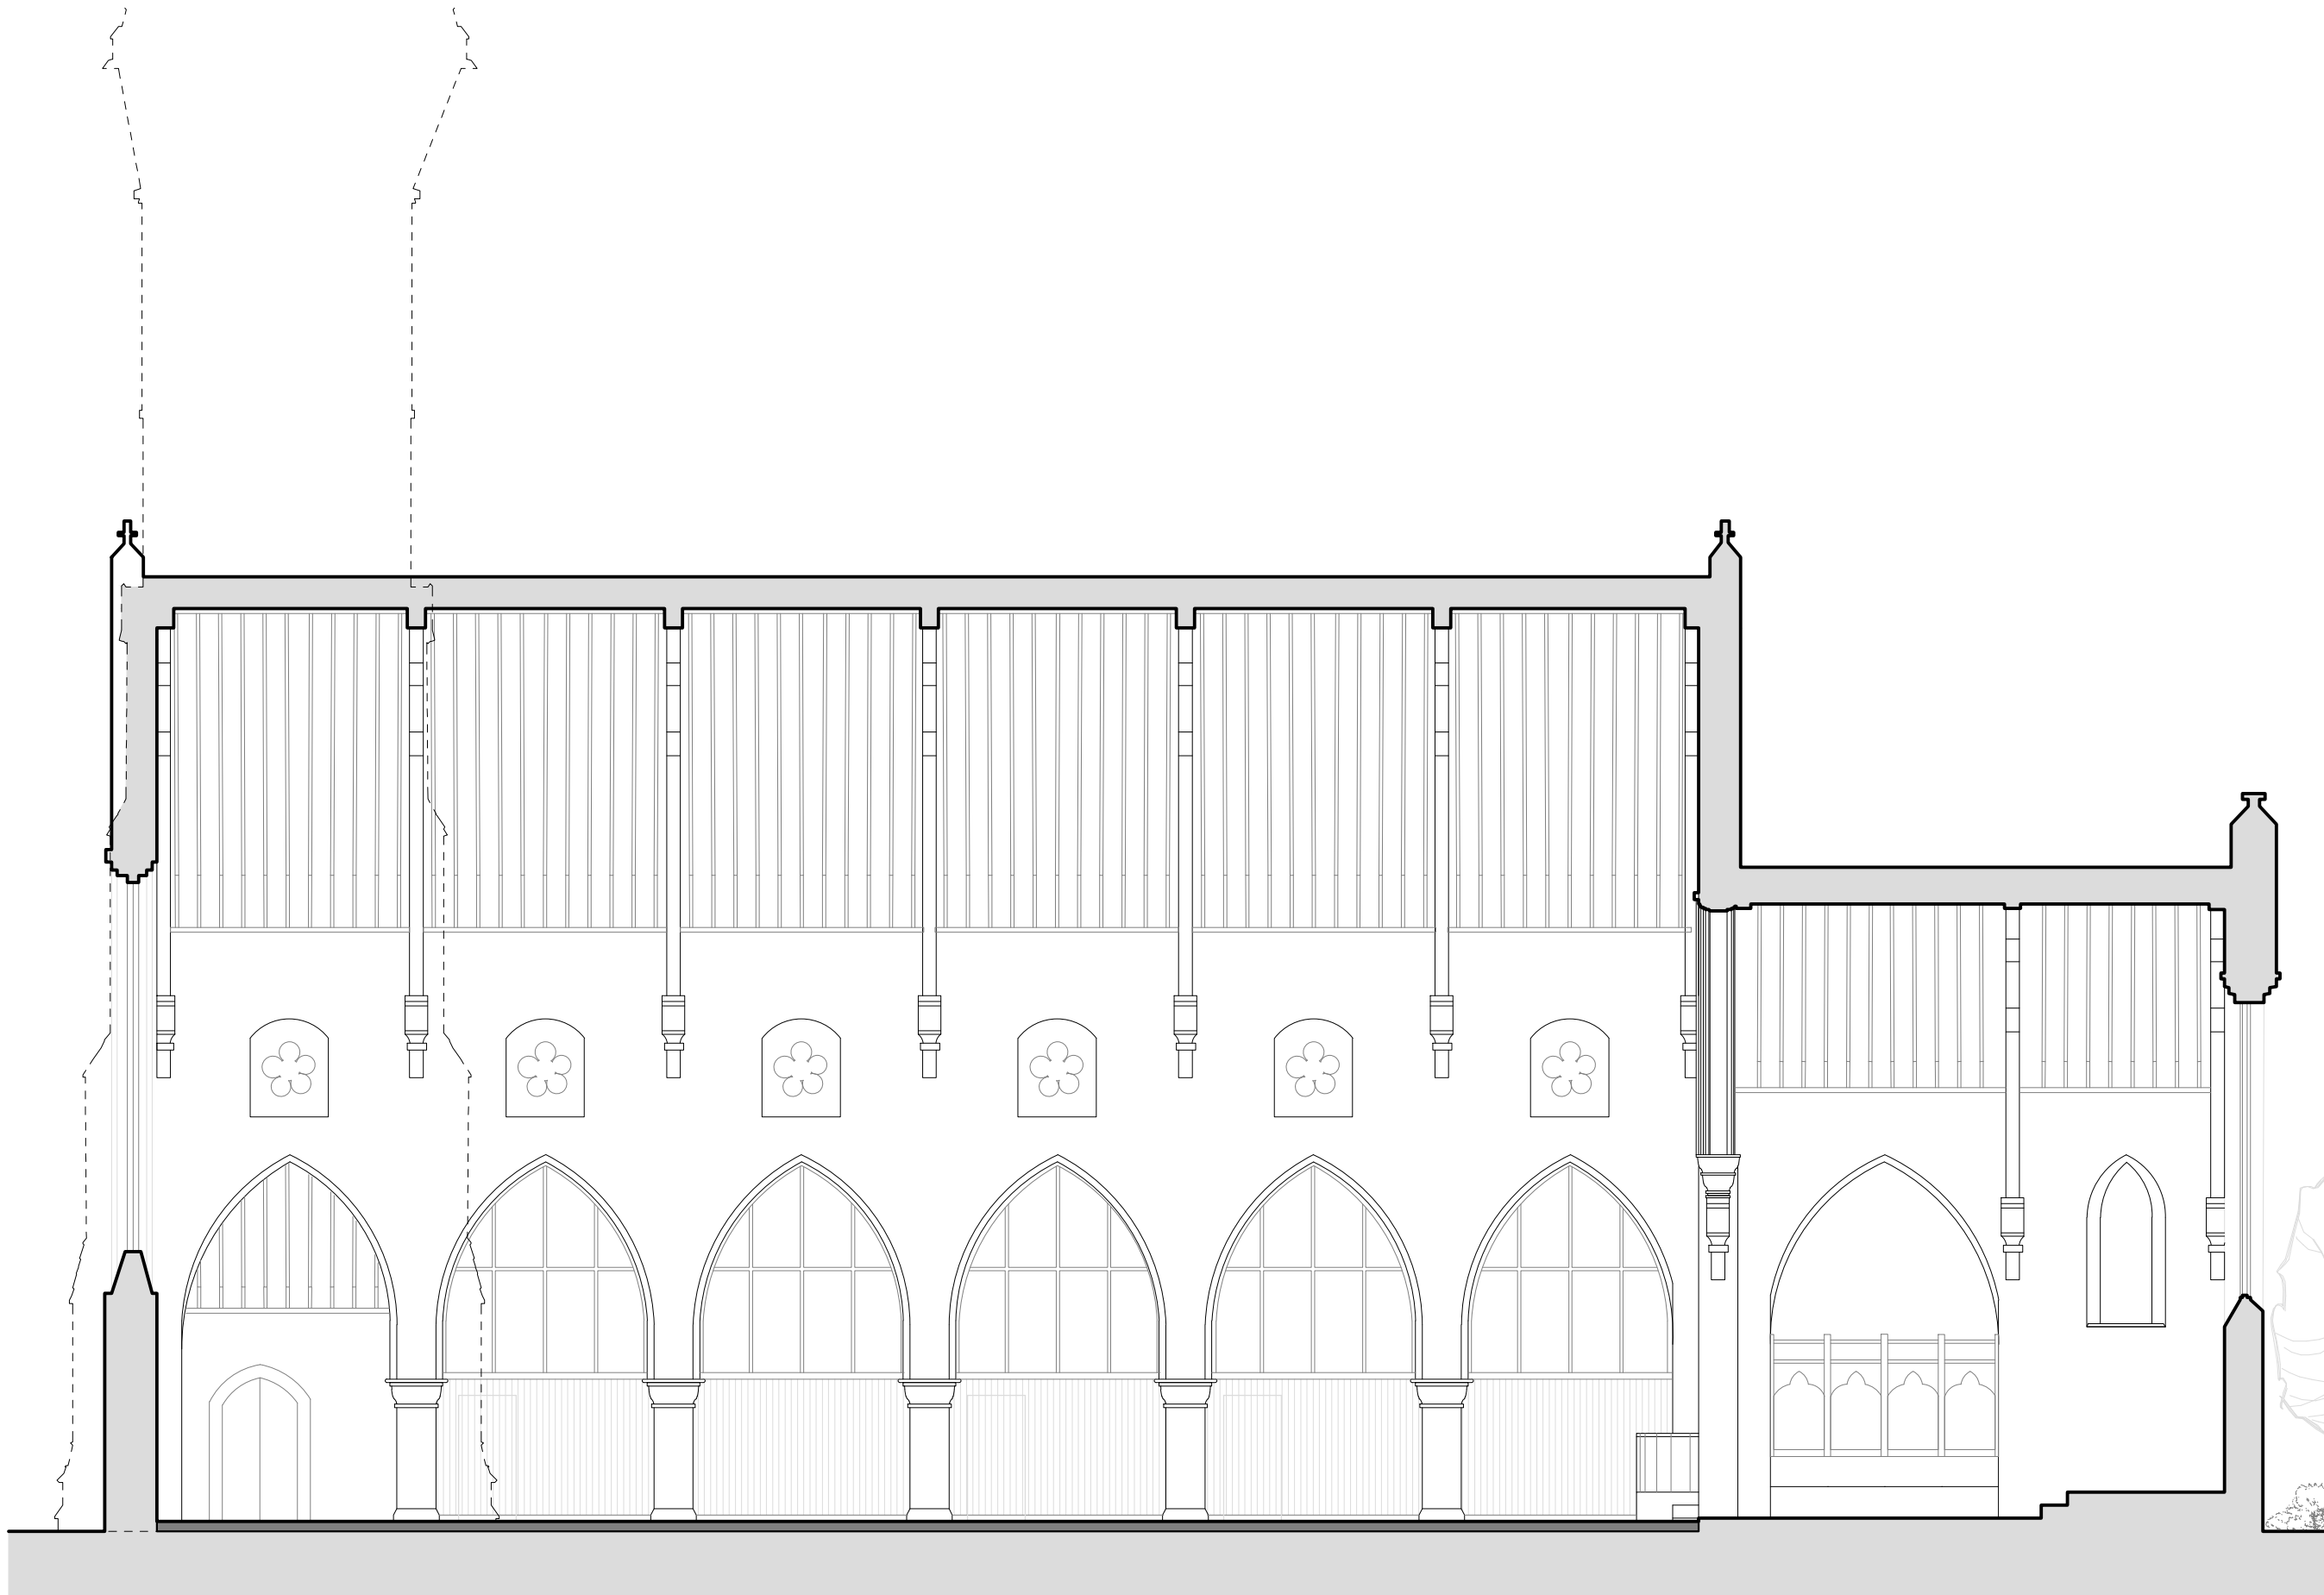

PROPOSED SIDE SECTION

1:100 @ A3

0m 1m 3m 5m

Rev	Date	Description
-	20/10/25	Issued to client for comments



S A L E E M
ARCHITECTS

Architecture | Masterplanning | Graphics

CLIENT:
-

PROJECT:
All Saints Church,
Foxholes Road,
Rochdale,
OL12

TITLE:
Proposed Side Section

SCALE:
1:100 @ A3

DRAWING NO.
Sheet 9

REV:

DATE:

Oct 2025