
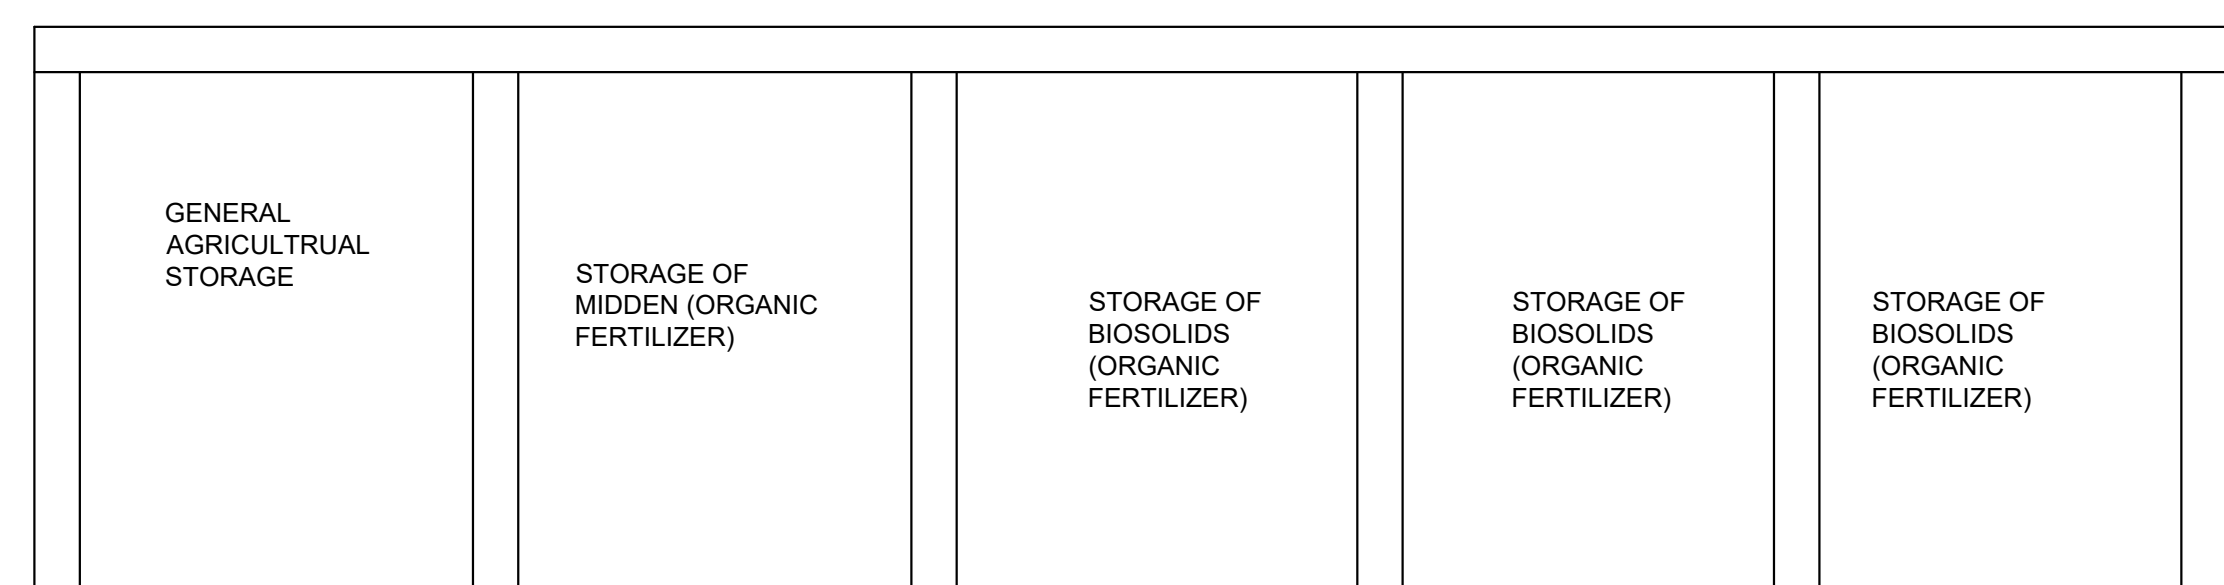
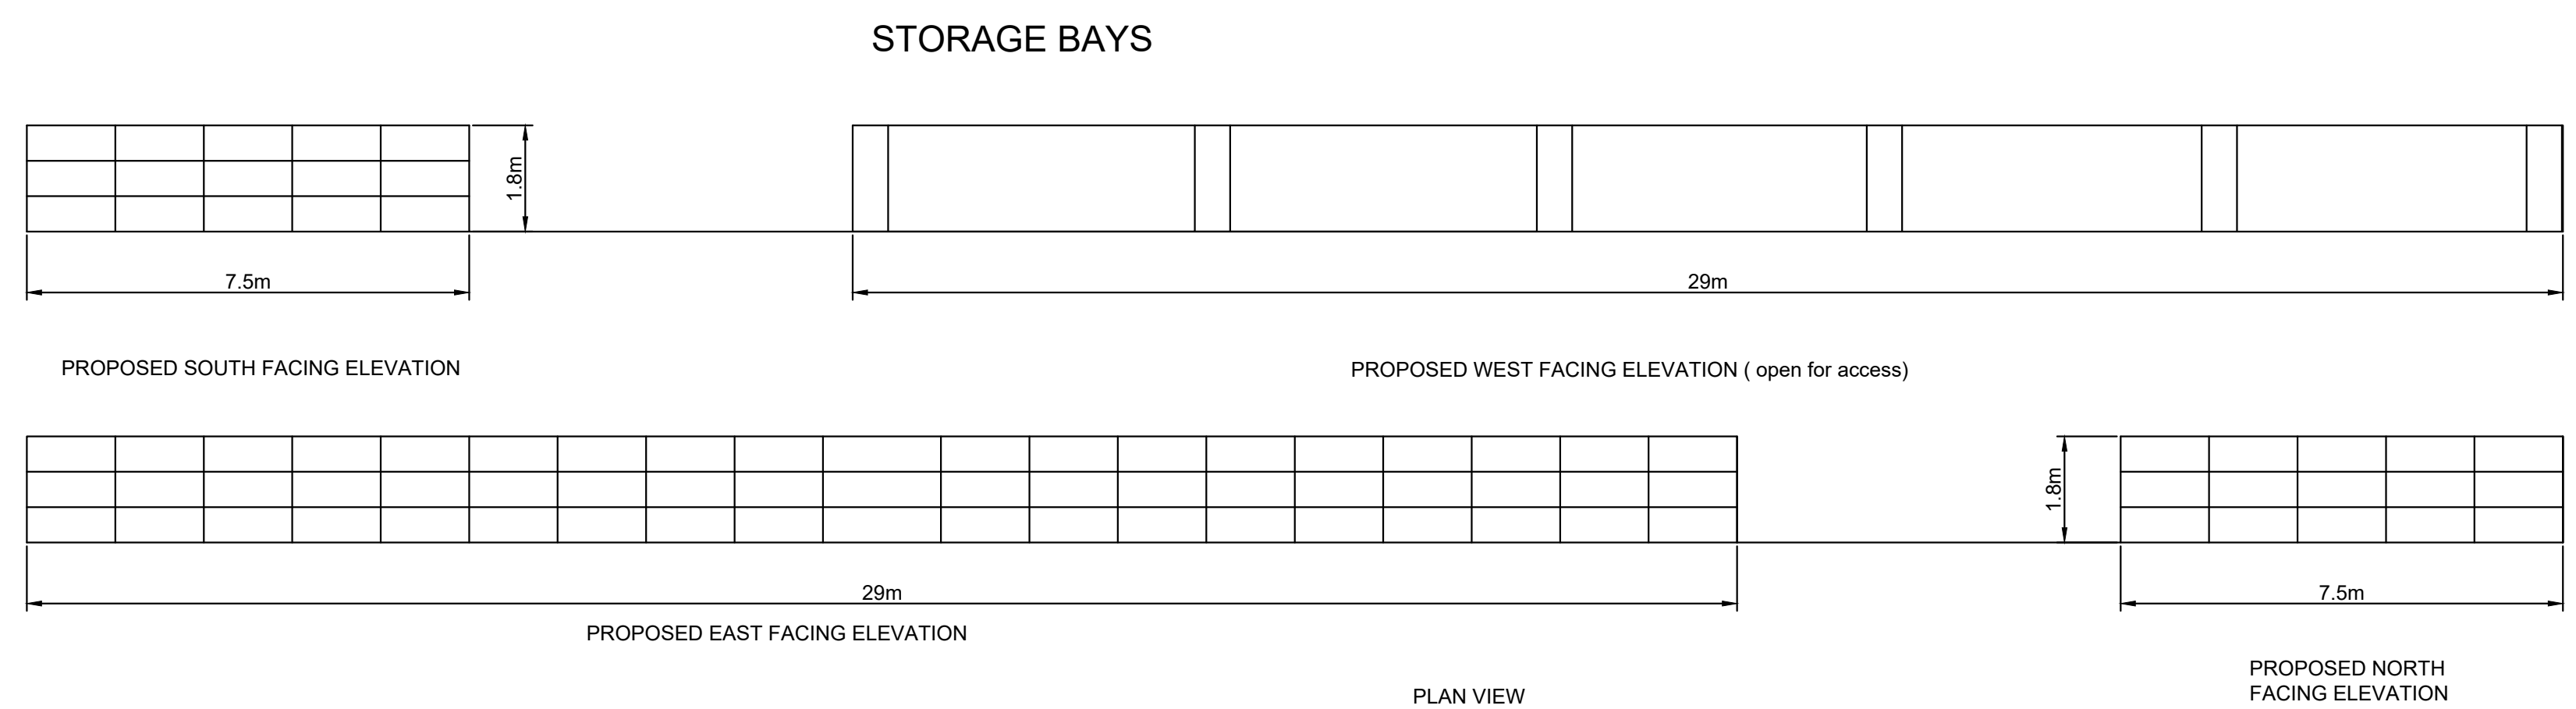
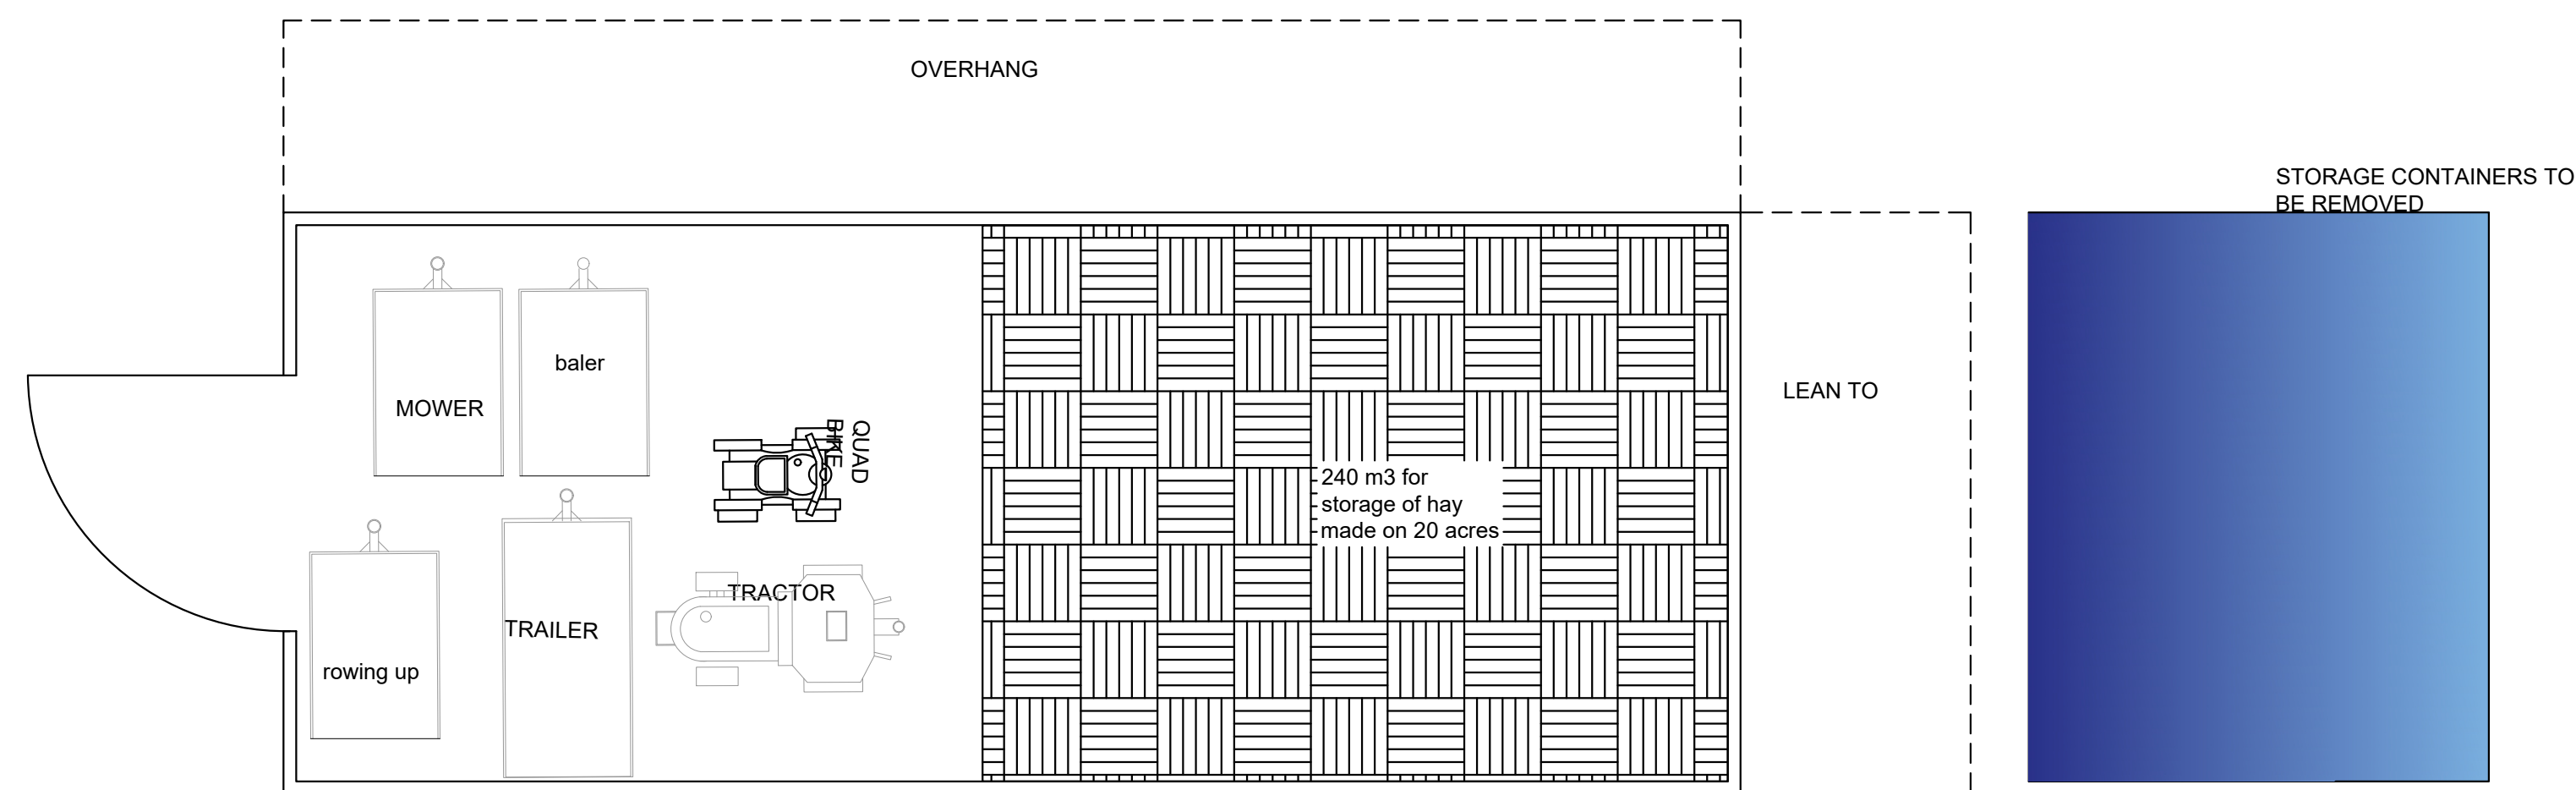
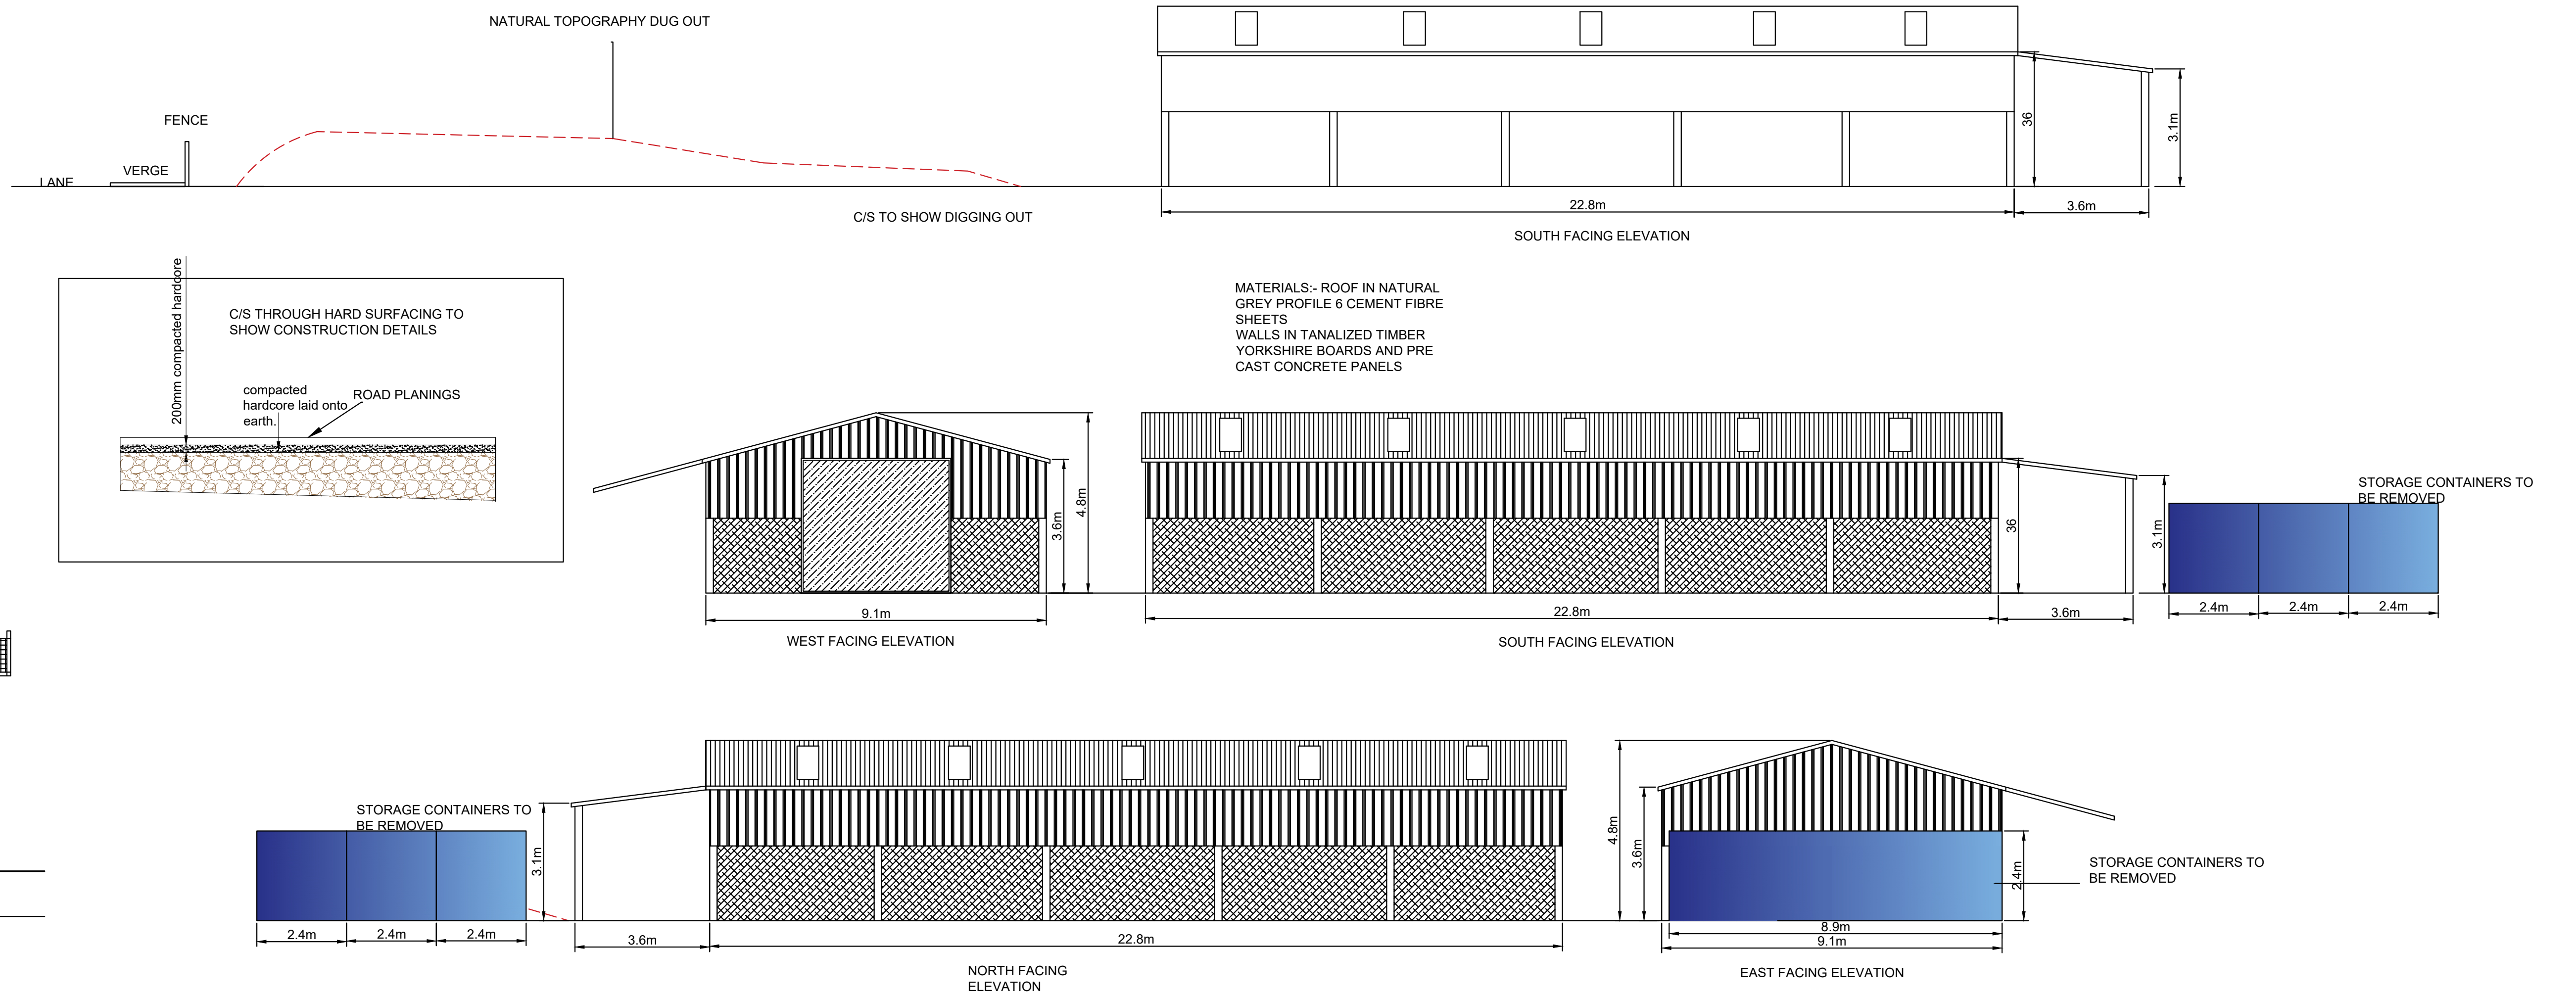
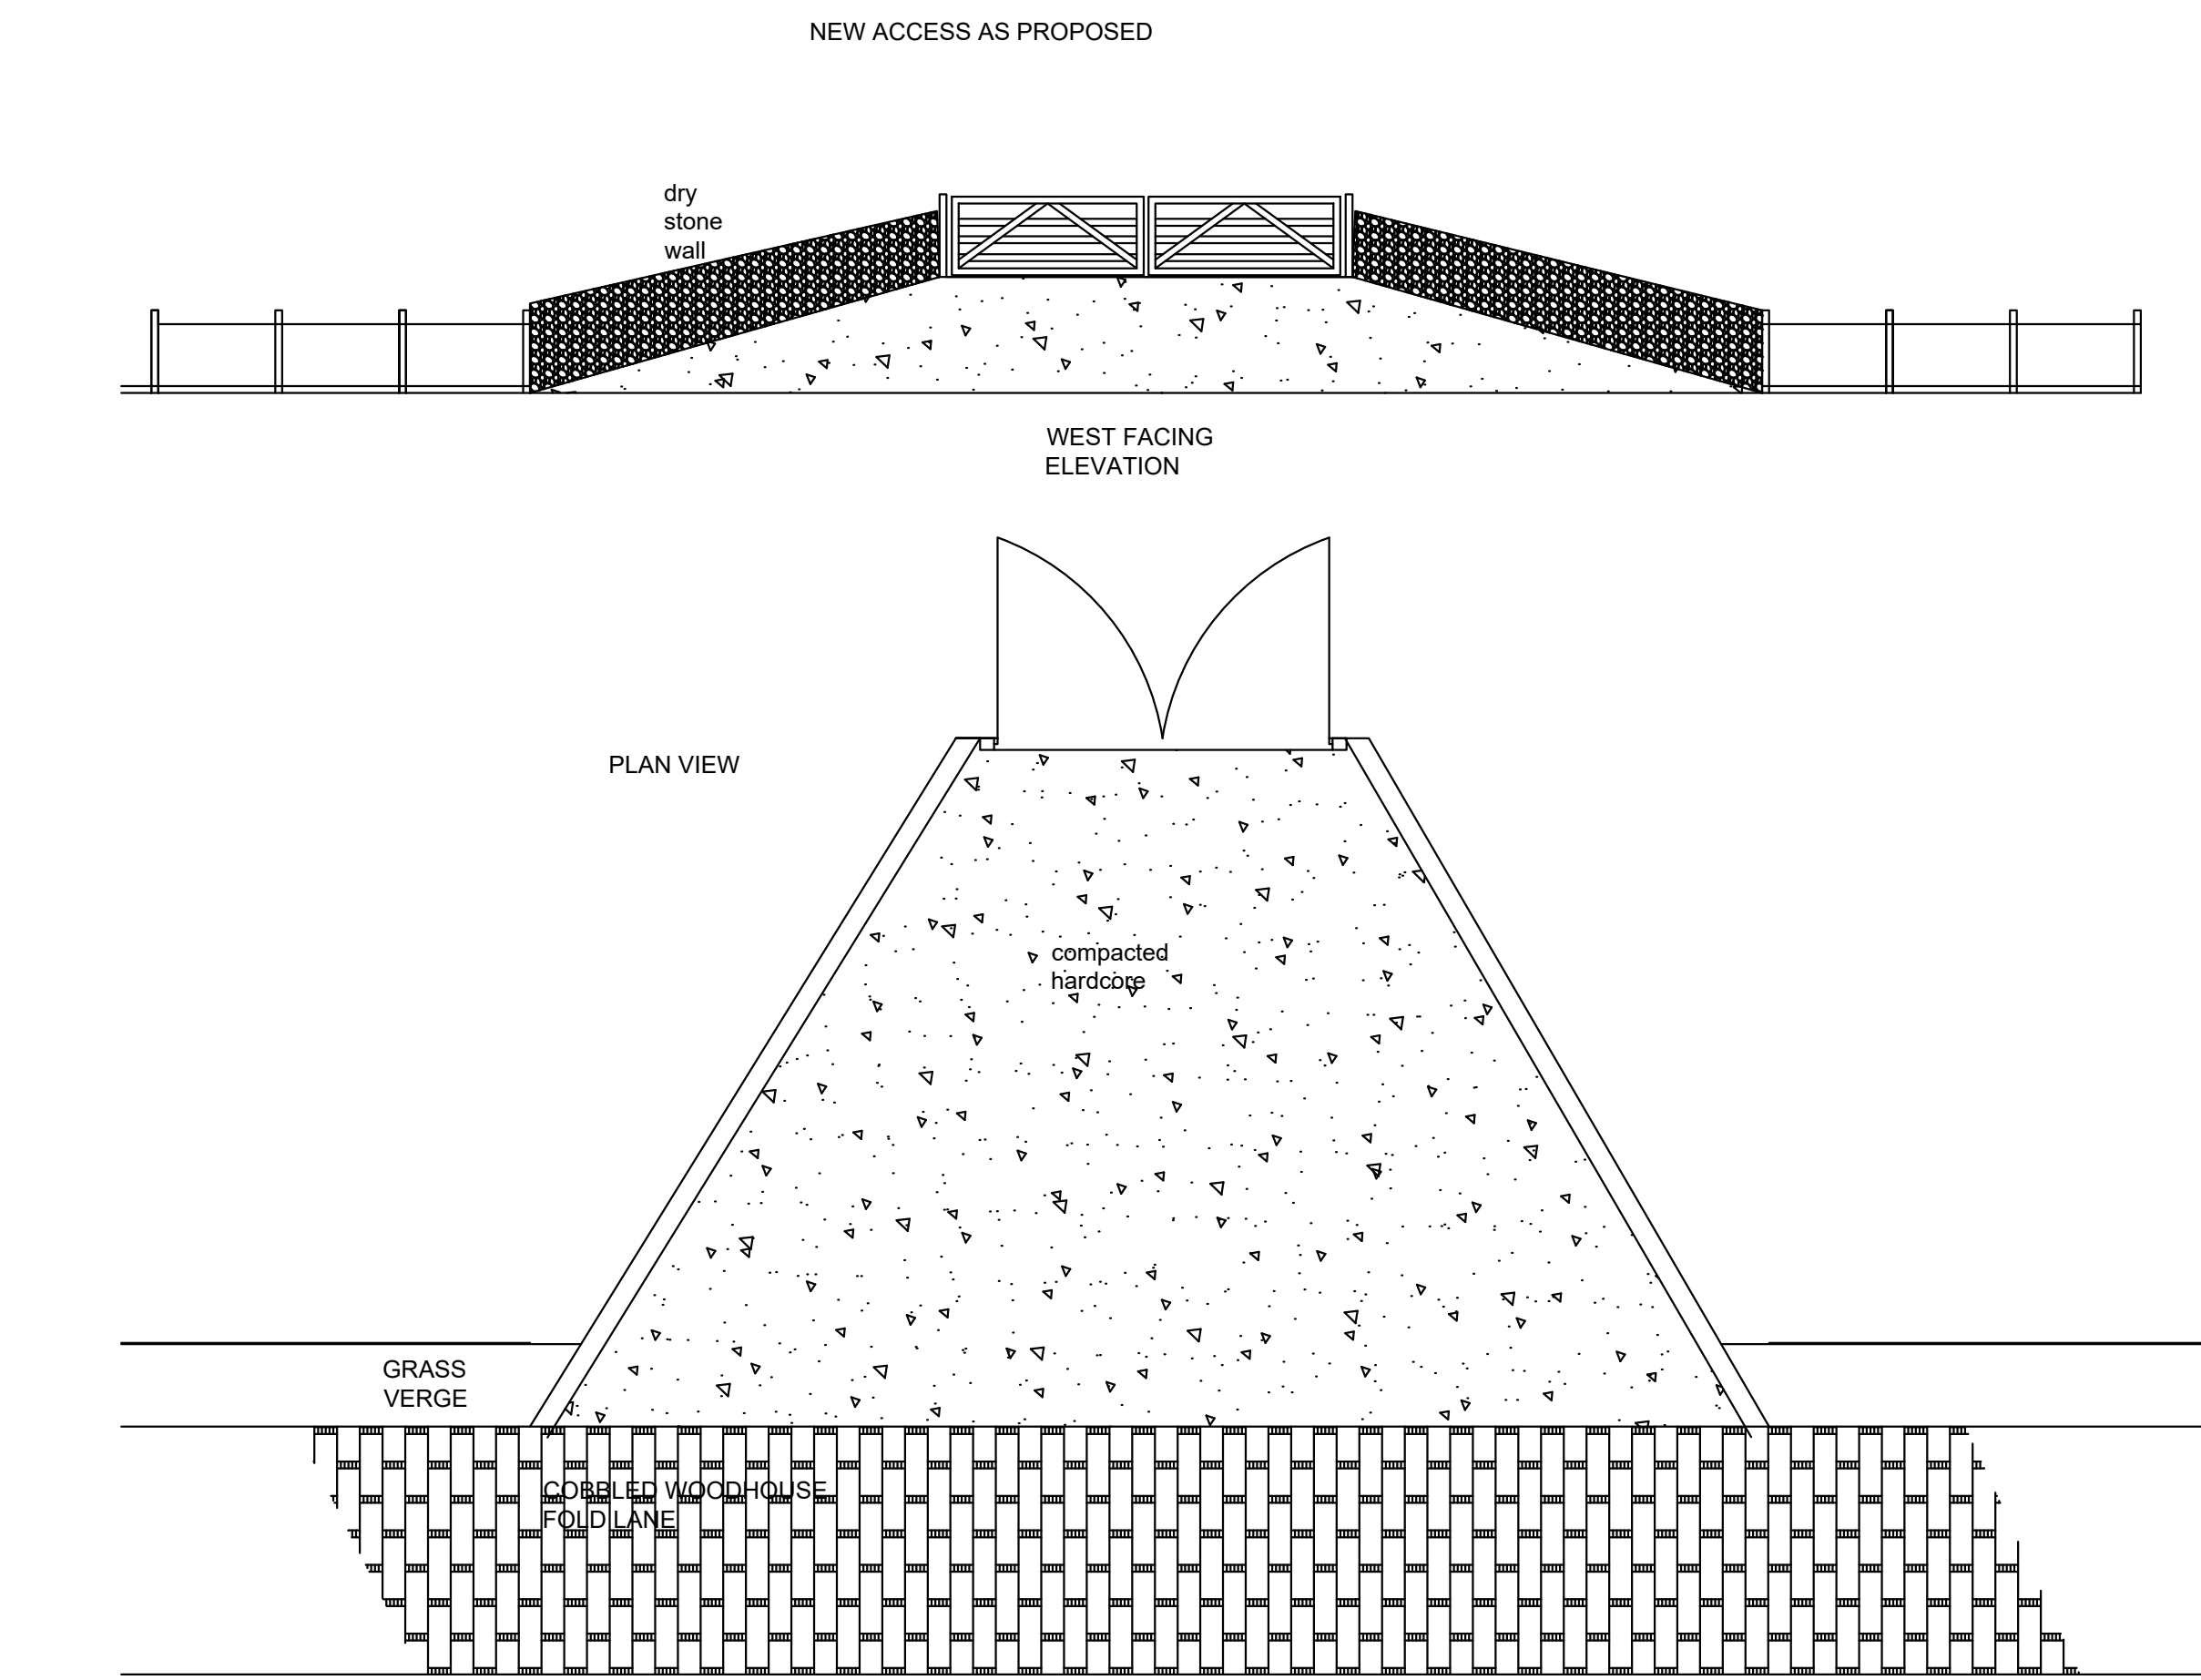


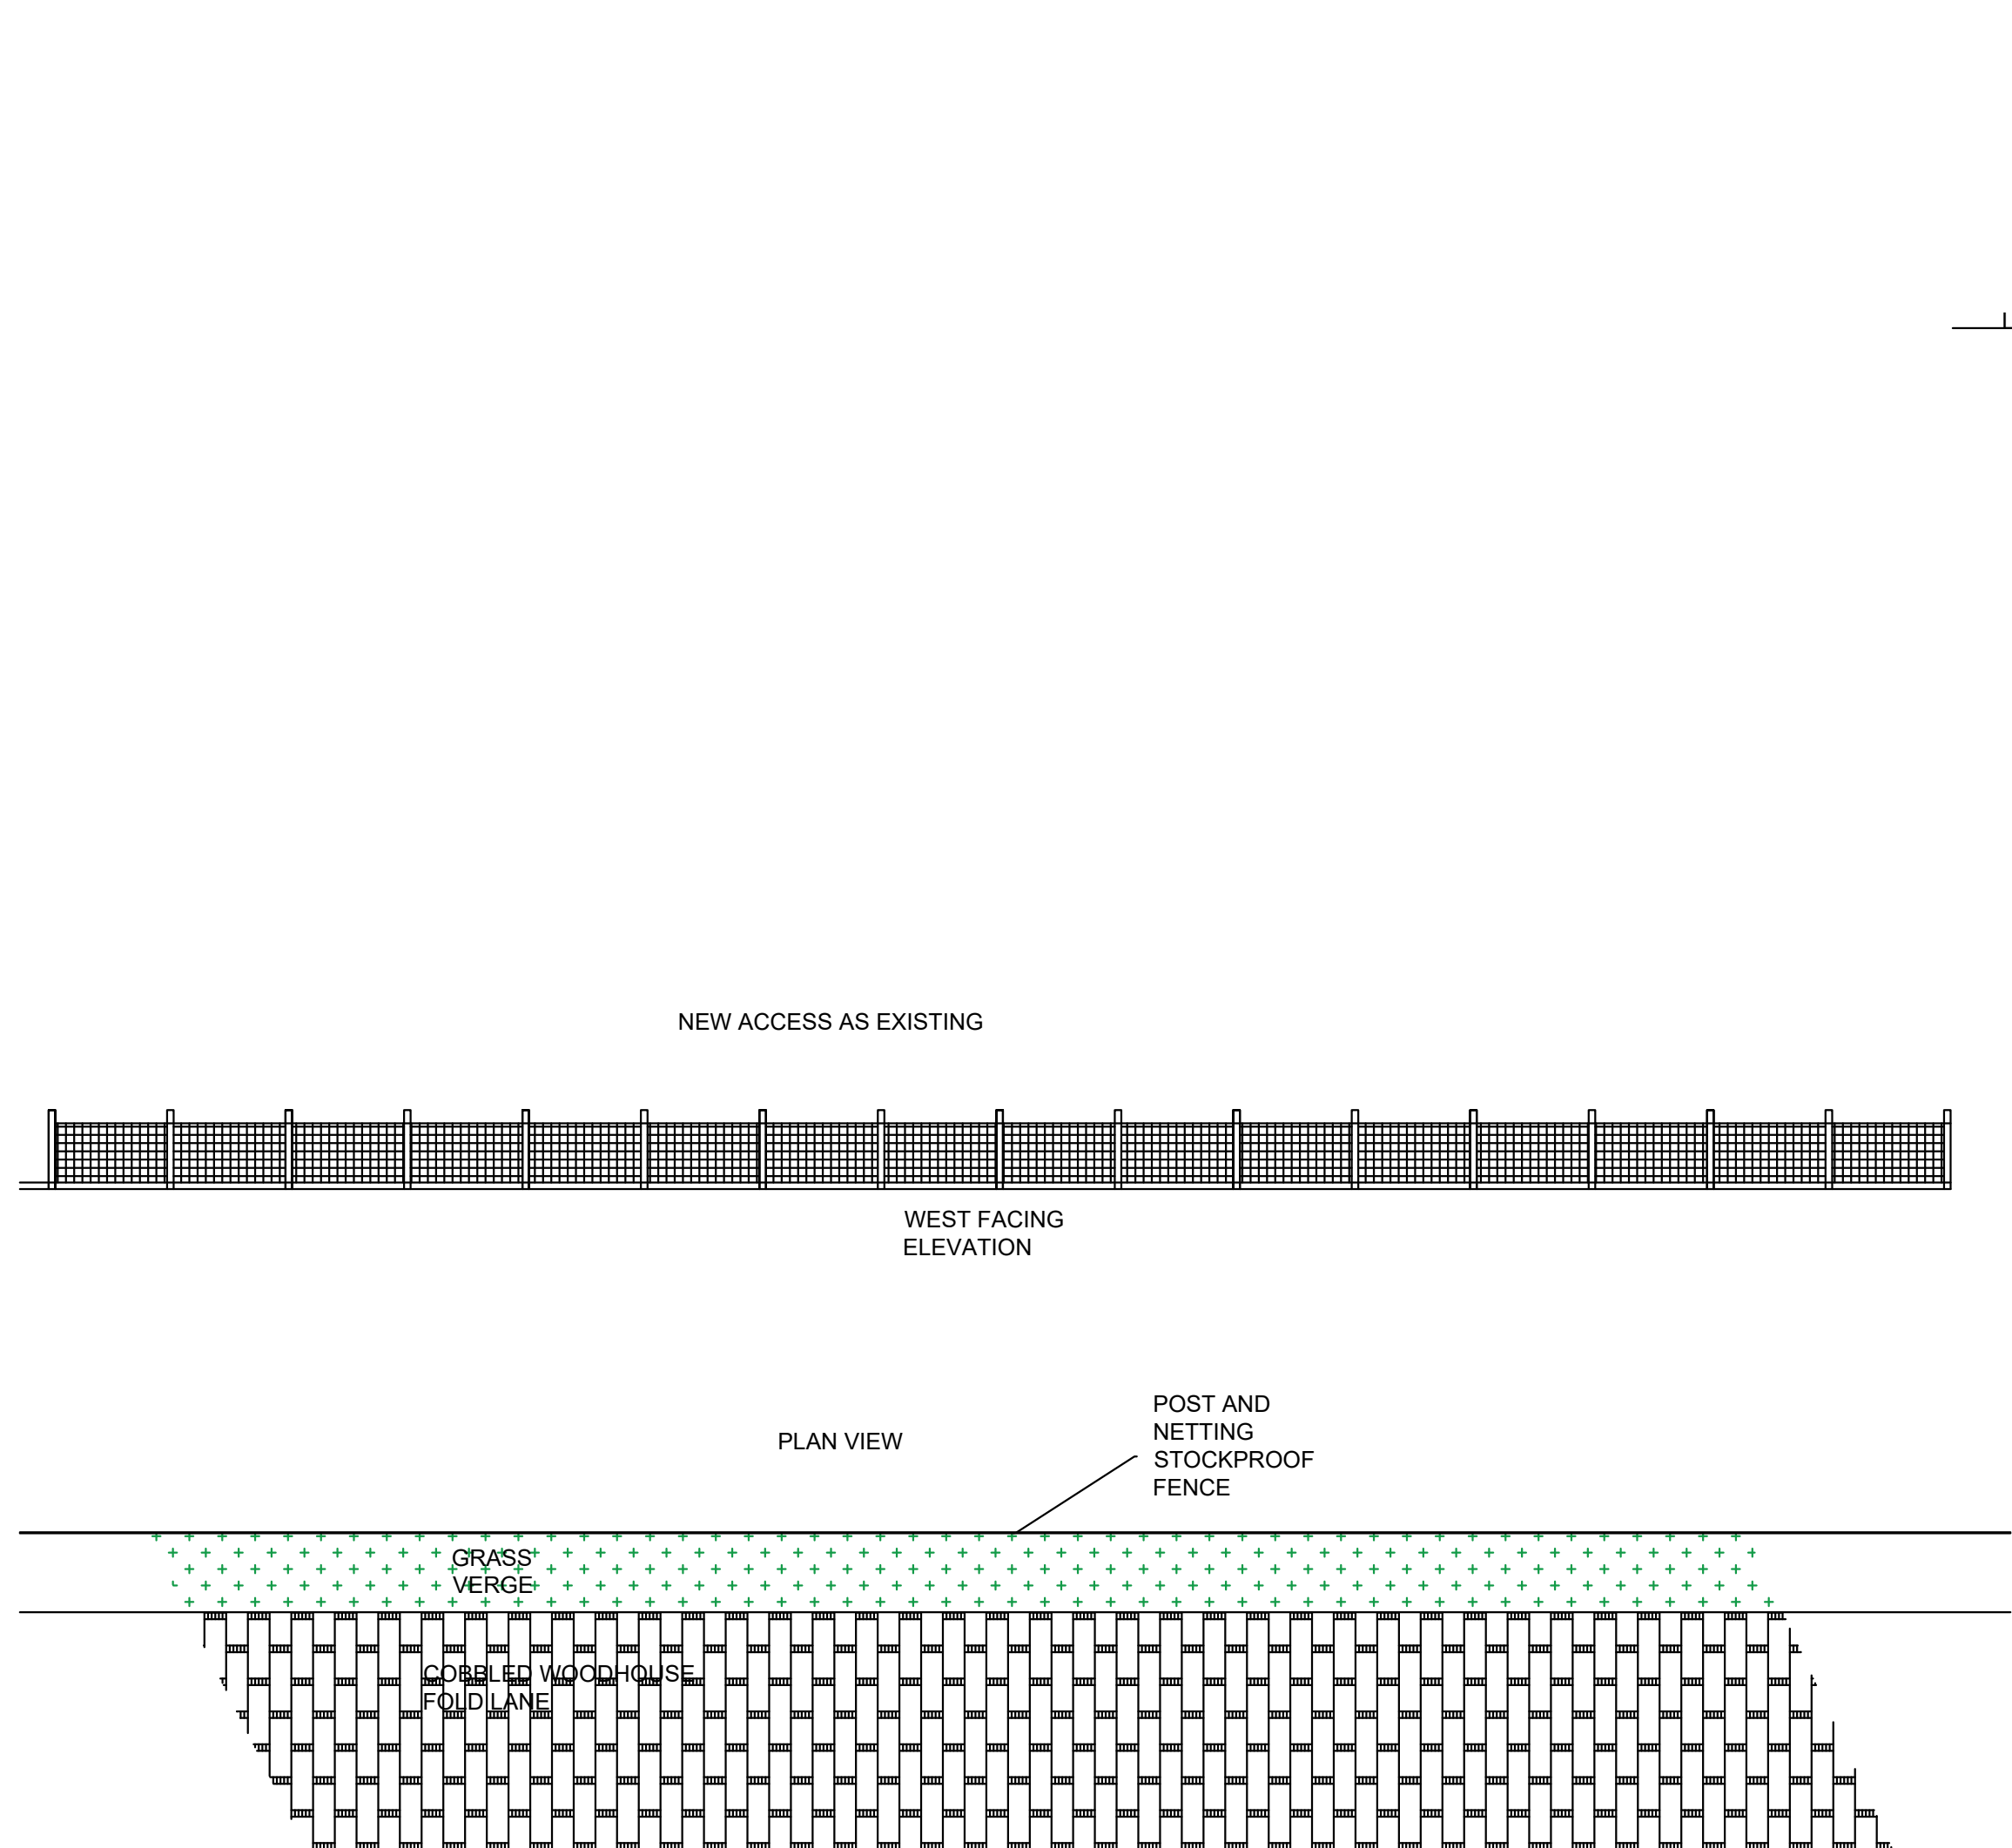

DRAWN BY:  Office A, Bradley Hill Farm Cloughton-on-Brook, Preston, PR30XA Telephone 01995 640135 Mobile 0713 296237 e-mail: mcginplanning.co.uk	CLIENT: MR J SPENCE PROJECT: AGRICULTURAL STORAGE BUILDING, FORMATION OF NEW YARD, CONSTRUCTION OF STORAGE BAYS AND NEW ACCESS (RETROSPECTIVE) LOCATION: LAND TO THE EAST OF WOODHOUSE LANE, NORDEN, ROCHDALE OL12 7TB	DATE: 9TH OCTOBER 2025 DWG NO: MLJS/5409 SCALE: 1:100 A0
---	--	--