
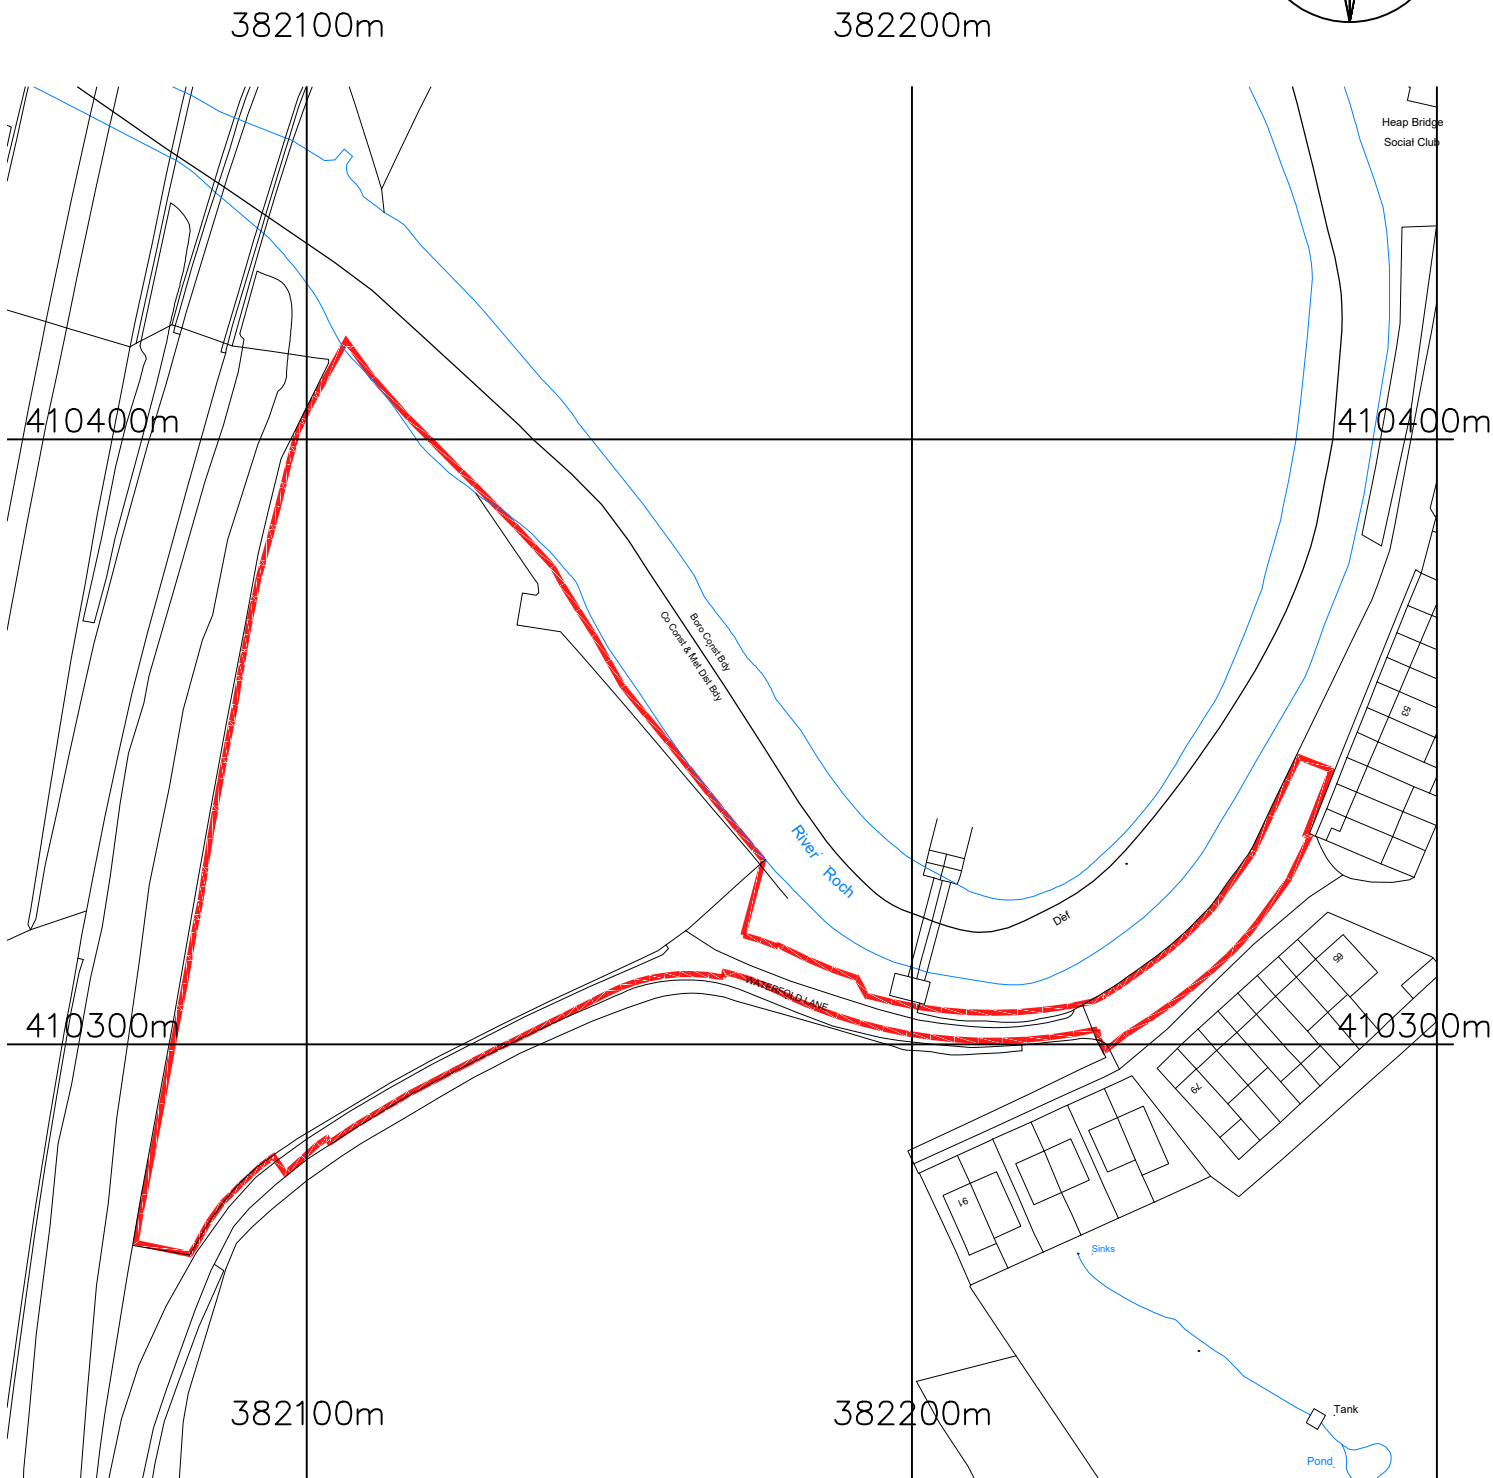


SITE LOCATION PLAN 1-1250

Waterfold Lane, Heywood, BURY, BL9 7JY

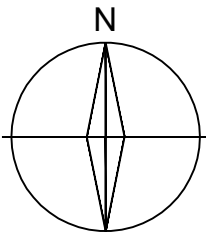

Crown Copyright and database rights 2023 OS Licence no. AC0000849896

0m 20m 40m 60m 80m

CLIENT FRANSTEP LIMITED		TITLE Site Location Plan			
PROJECT Proposed Residential Development Waterfold Lane, Heywood, BURY, BL9 7JY	SCALE 1:1250	DATE 03.2024	DRAWN PB	CHECKED	
	DRAWING NO. R-0832-SLP	CAD REFERENCE NO.		REVISION	

3 Manchester Rd,
Bury
BL9 0DR
T : 0161 797 2077
E : info@equilibriumarchitects.co.uk