

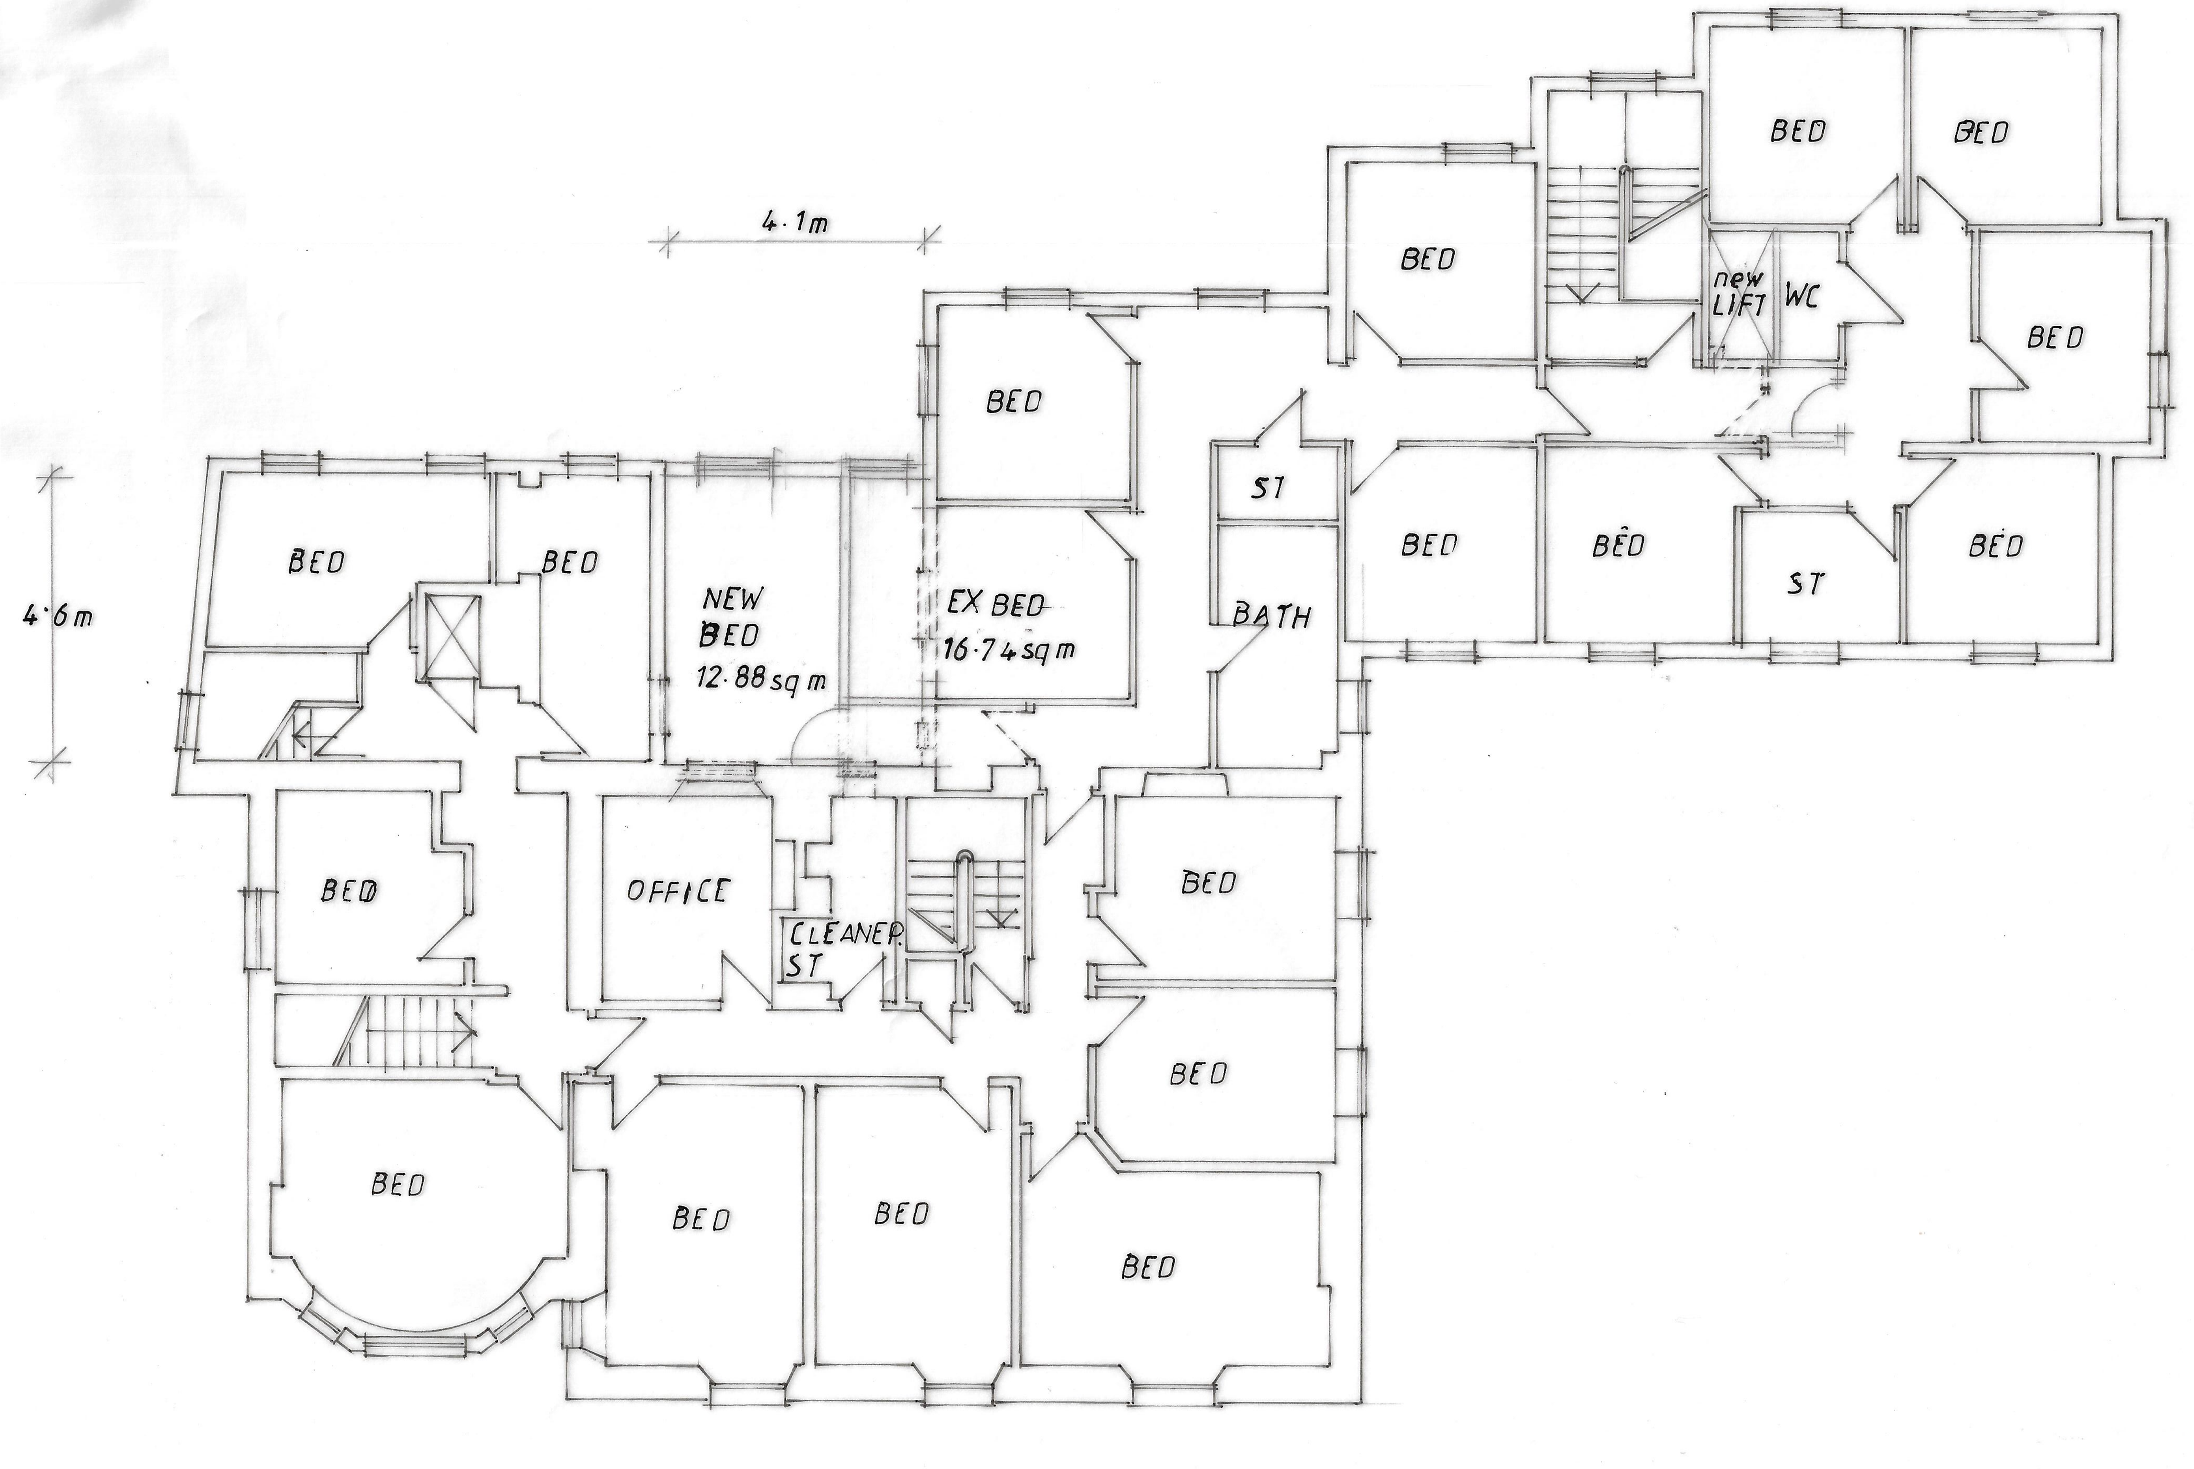



FIRST

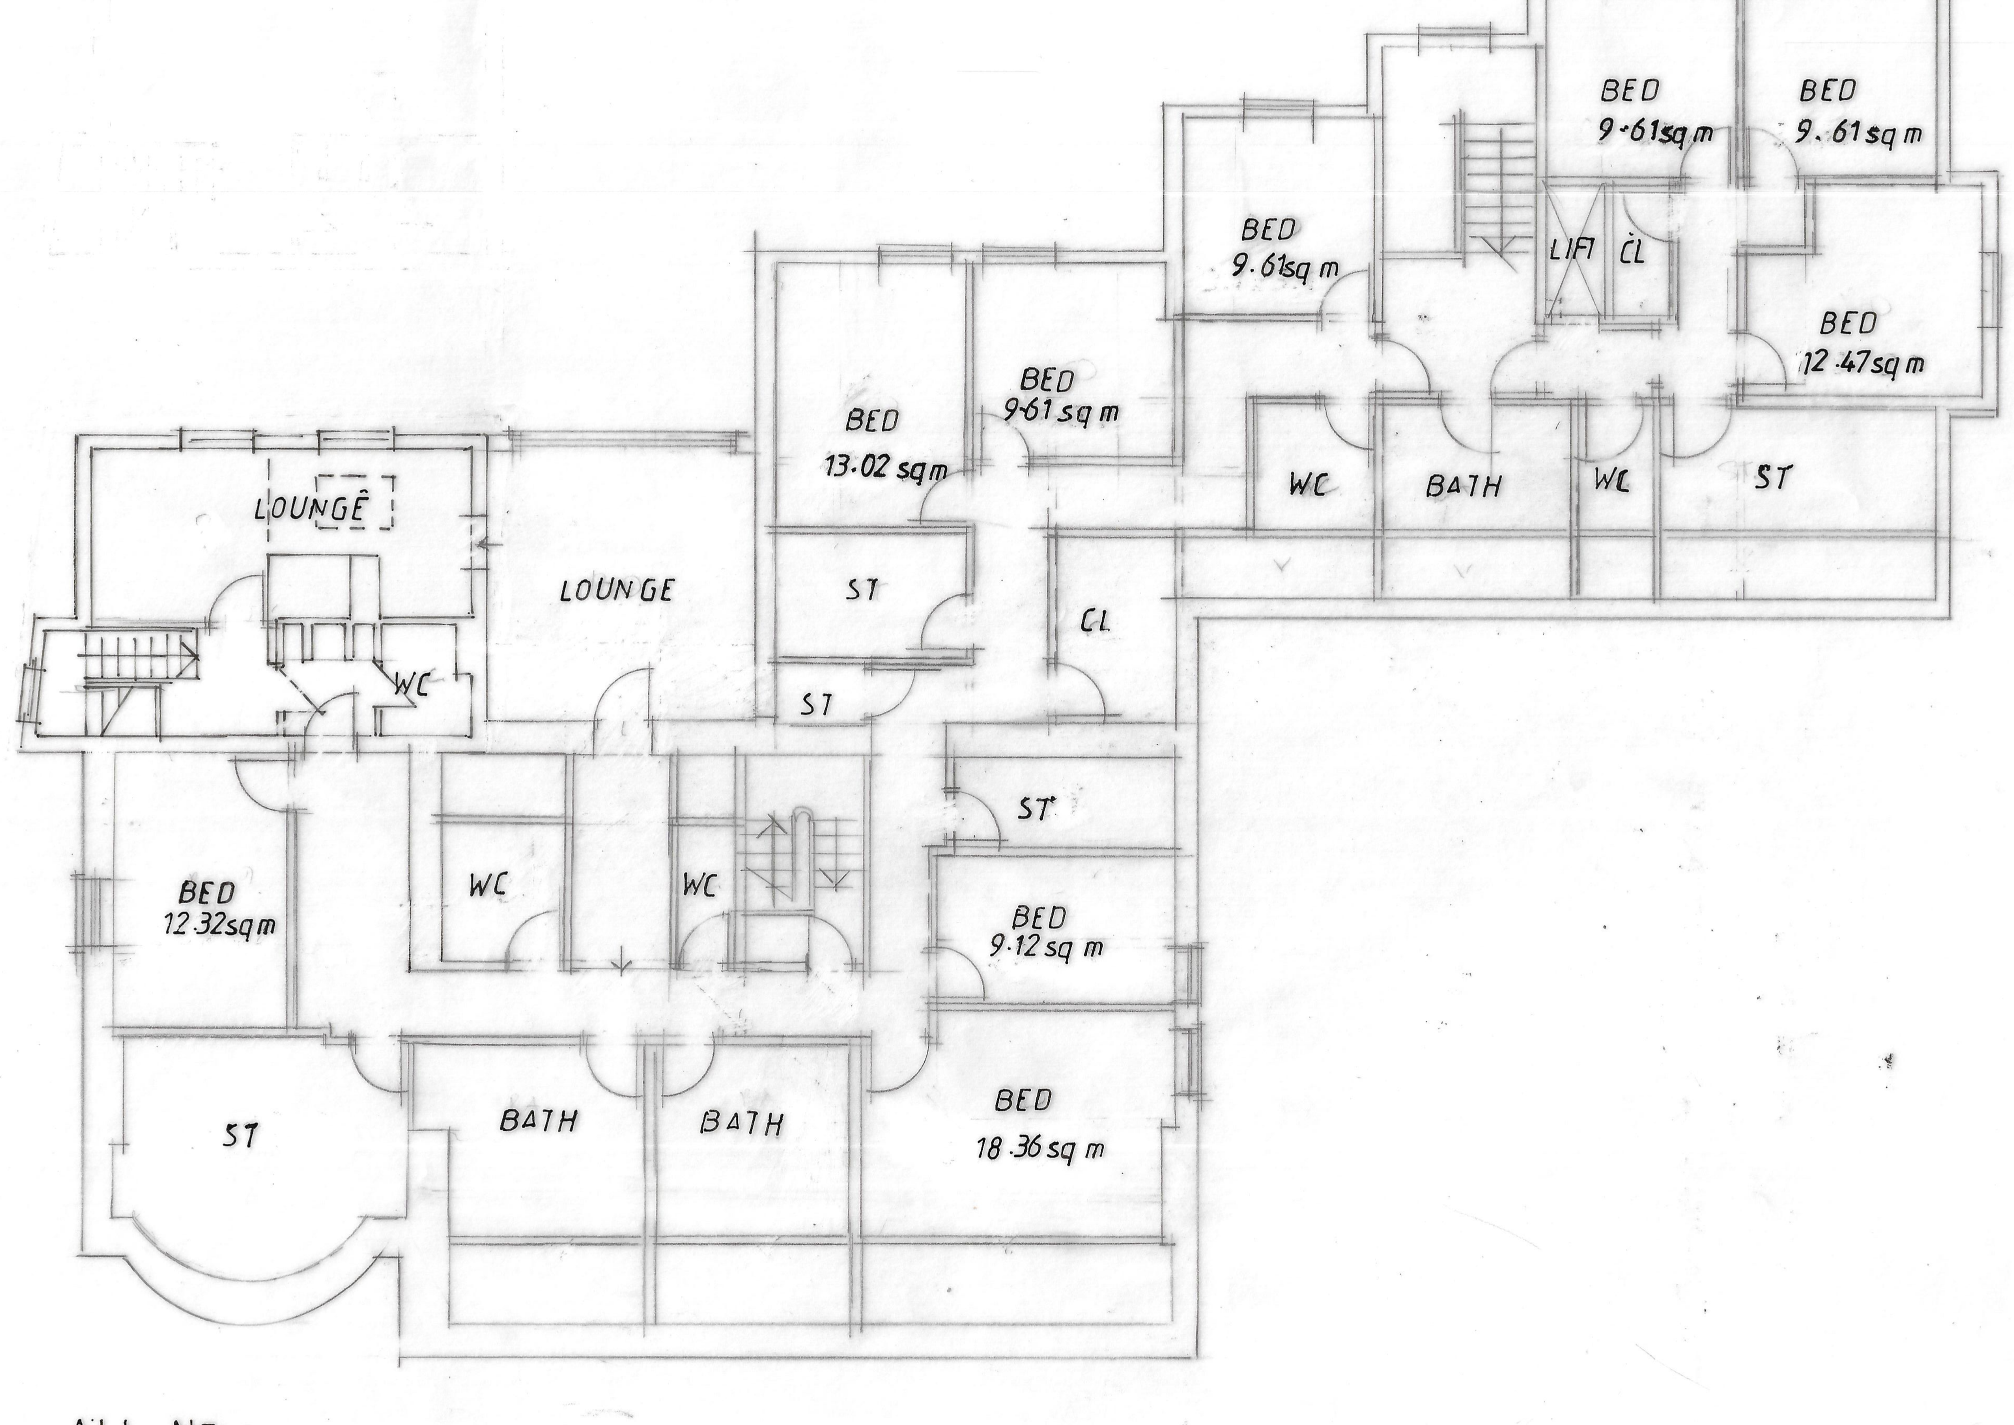

ALL NEW
SECOND

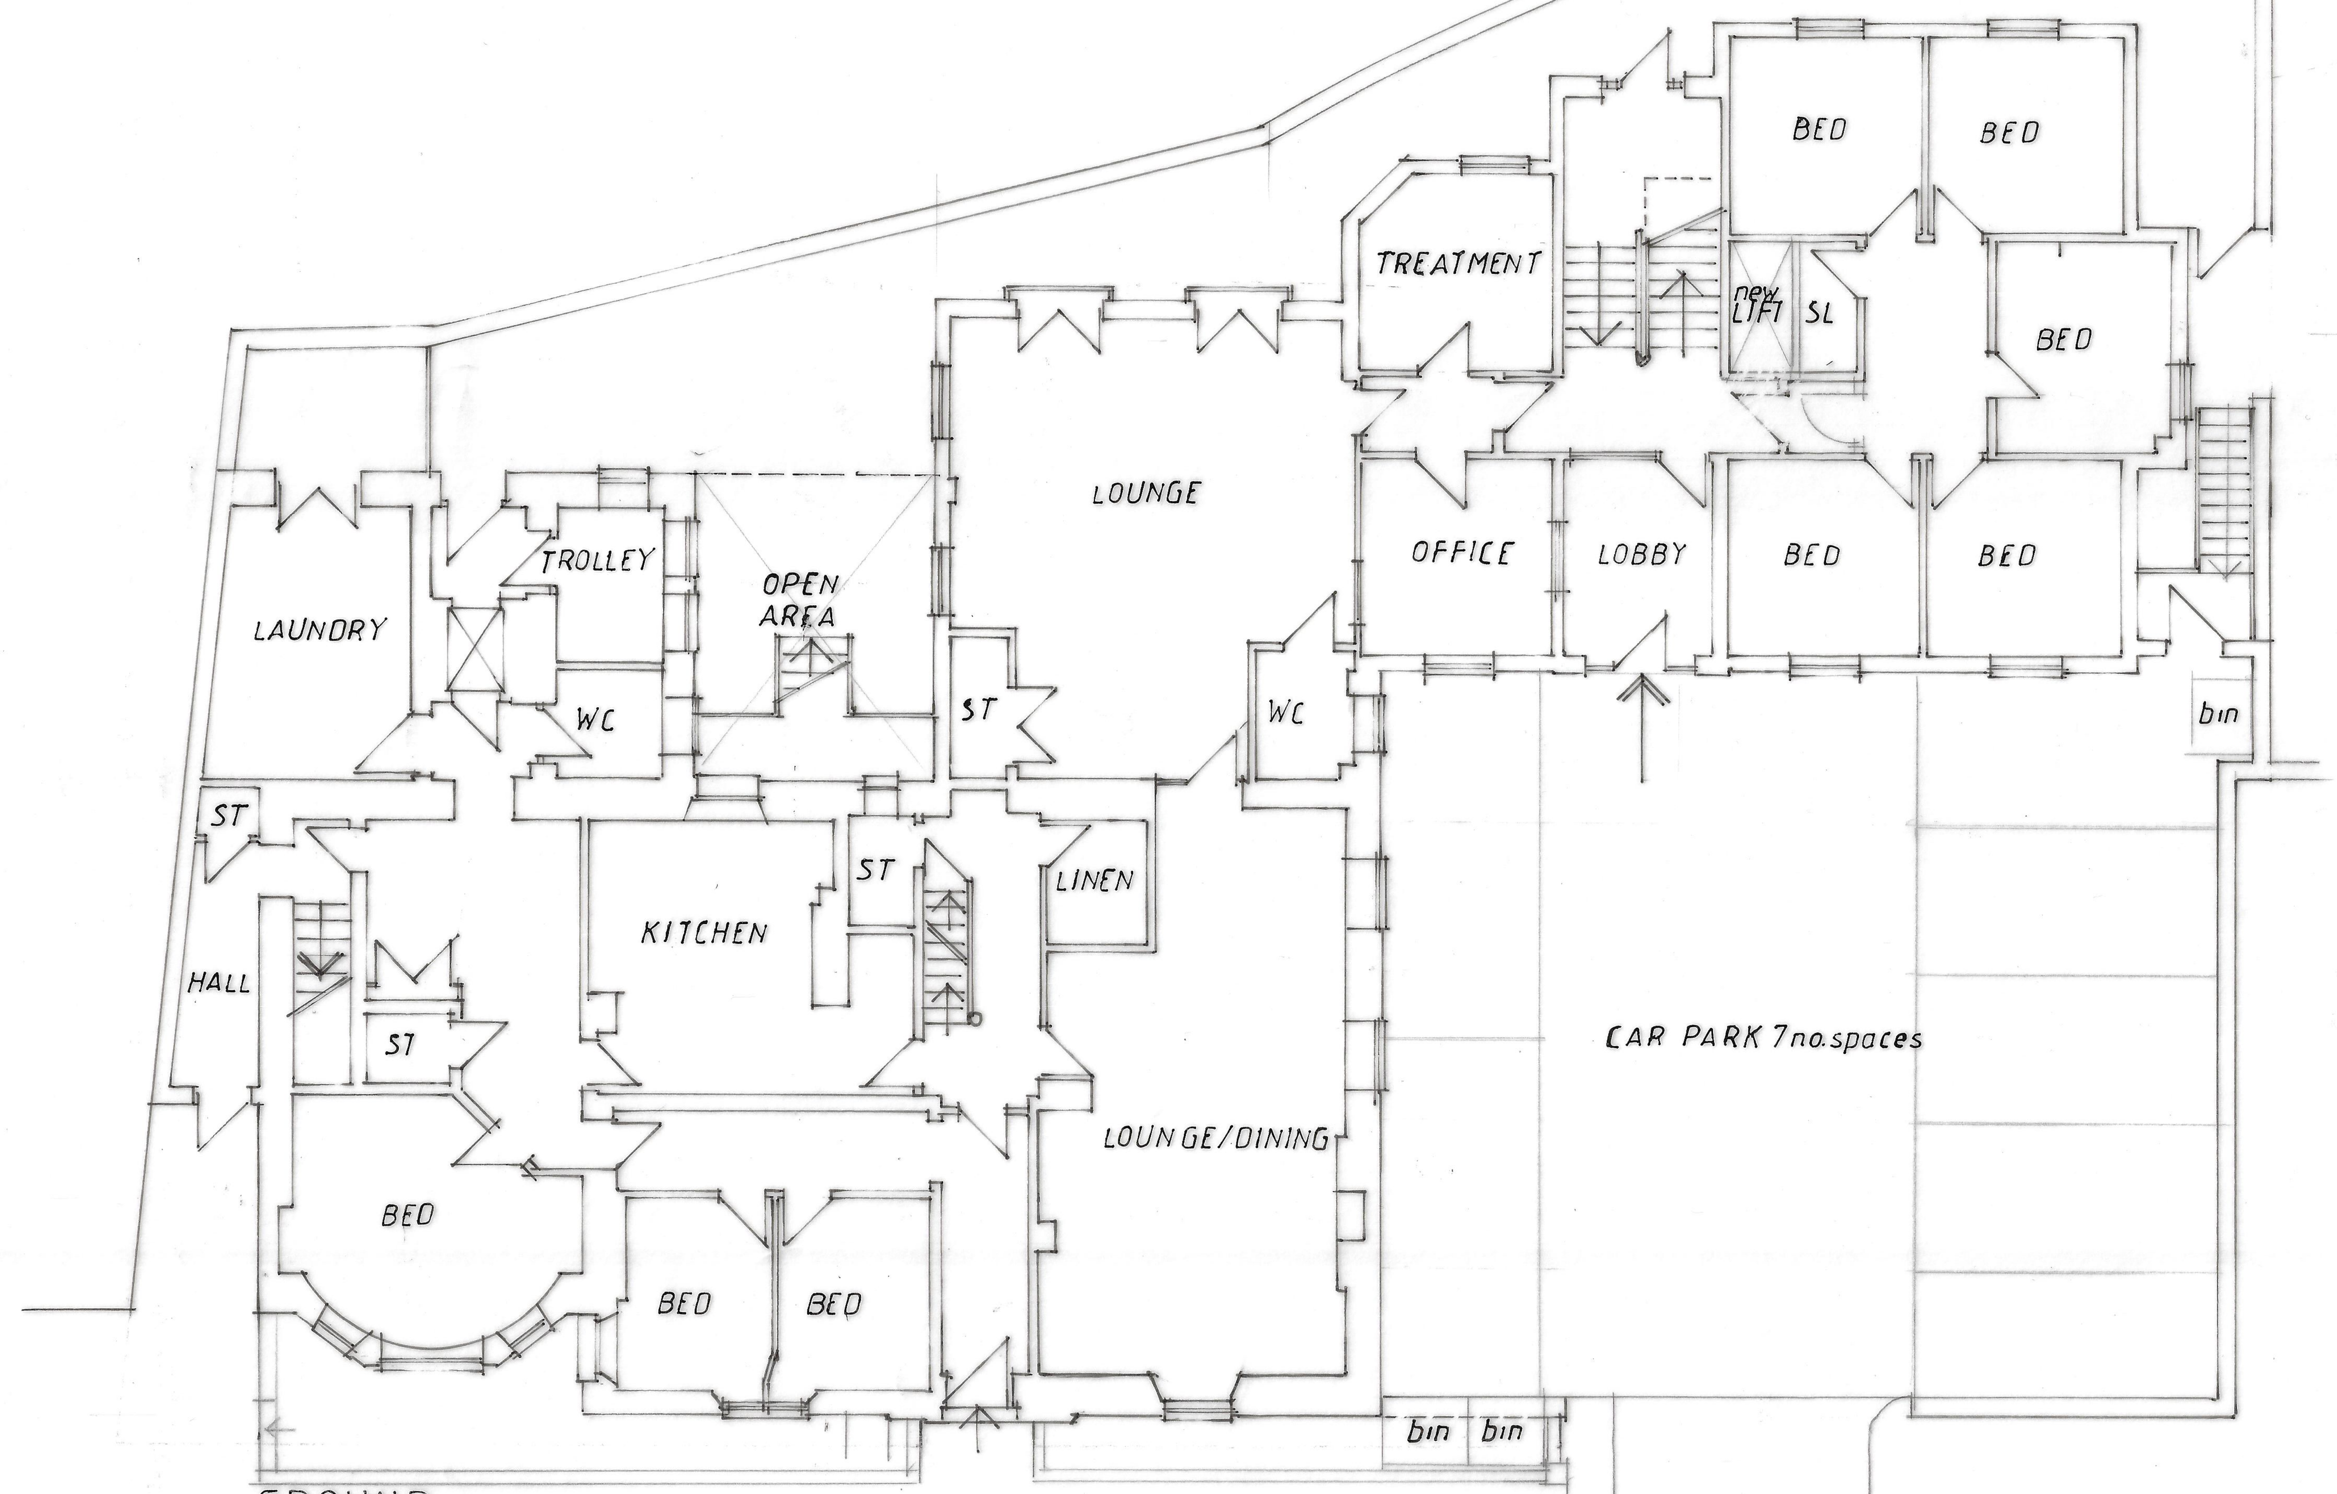

GROUND

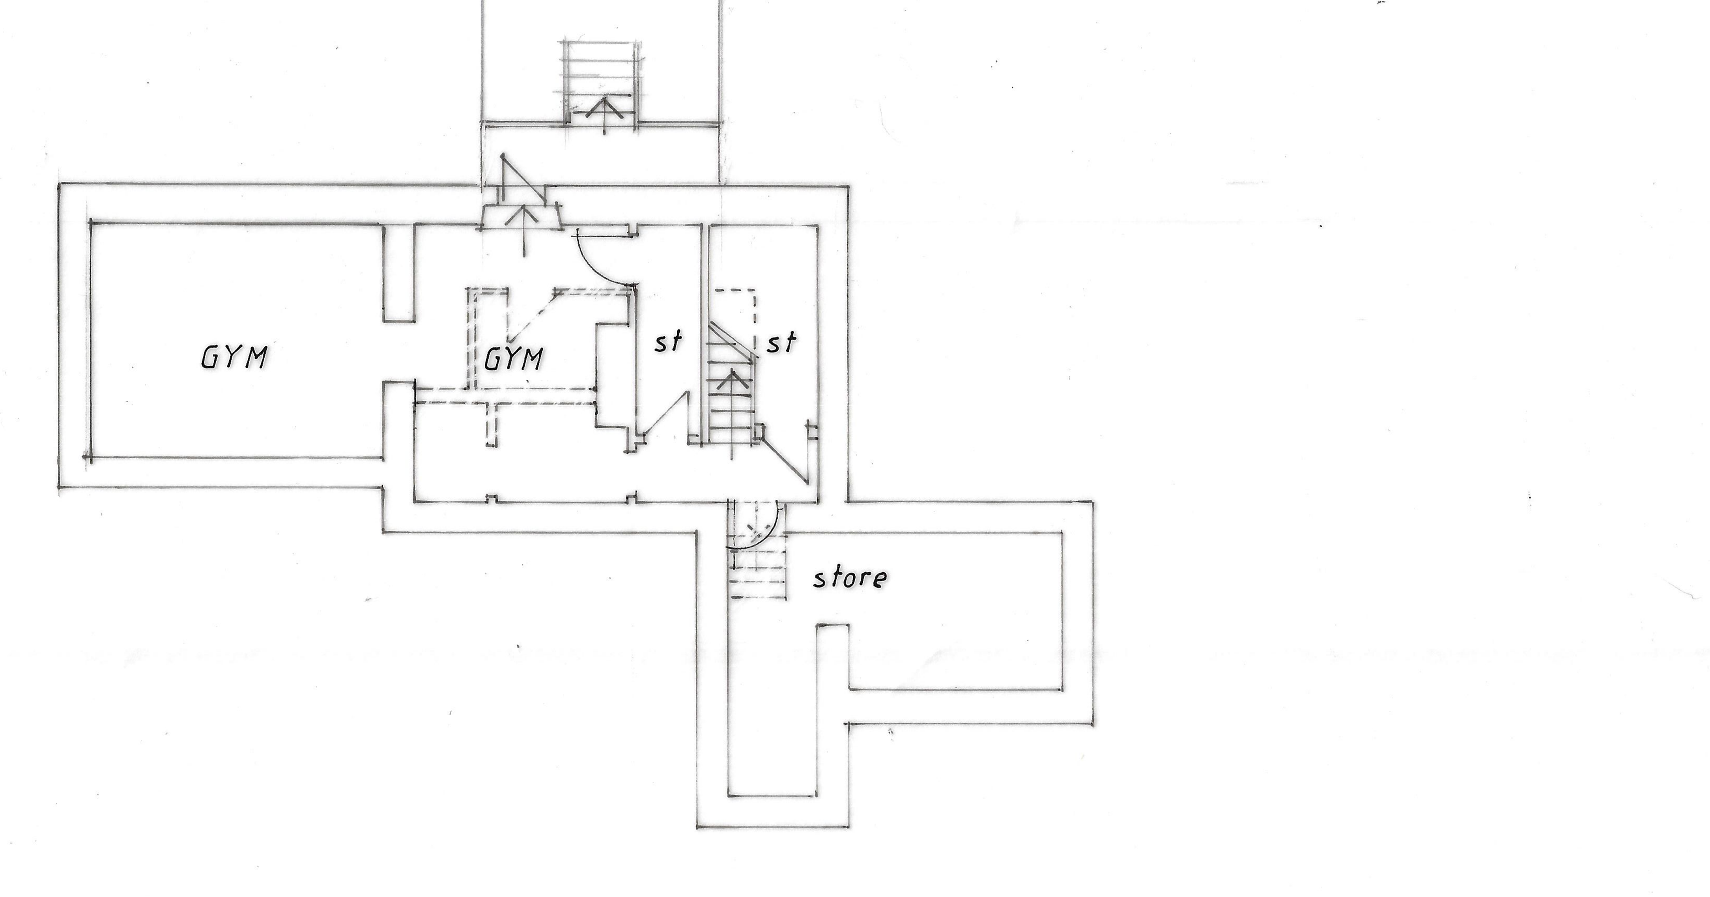

BASEMENT

0 1 2 3 4 5 6 7

SCALE 1:100 @ A1

CLIENT
RIVERSIDE NURSING HOME
9 CHURCH STREET
LITTLEBOROUGH OL15 8DA

JOB TITLE
PROPOSED EXTENSIONS
AND ALTERATIONS

DRAWING TITLE
PLANS AS PROPOSED

HOLBOROW + ORMESHER
LIMITED

architectural & interior design

COMPANY ADDRESS:
15 OVERTON CLOSE
MIDDLEWICH
CHESHIRE CW10 0PZ

PHONE: 0770 834 939

ISSUE	ORIGINAL	1	2	3	4	5	6	7
REVISION		A						
DATE								
DRAWN								
CHECKED								
APPROVED								
SCALE	1:100 at A1							

DRAWING NUMBER 2364/25/02[A]