EXISTING SHOP FRONT AND PROPOSED NEW SIGNAGE

Window Manifestation Design

Window manifestations to be applied to all visible glazed panels on internal surfaces. Frosted circle design. positioned at 1500mm and 850mm from ground level to meet the Partially Sighted Regulations & Standards

NOTE: A fuse spur needs to be provided for each sign and must be installed in close proximity to each sign.

☐ NOTES: Existing shop front to be cleaned down with sugar soap and general condition reported to Operations H.O.

☐ Detailed signage drawing with fixing details to be provided.

PROPOSED PROJECTION SIGN

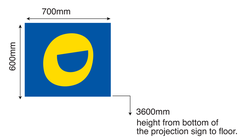

New Card Factory panels to be installed into existing projection sign frames.

☐ New acrylic lettering with 50mm stainless steel returns and CF yellow 5mm acrylic faces. Dark grey vinyl cut to match shape of signage and applied internally to glazing to hide the back of signage.

Internally illuminated with internally mounted 12v LED's. Power feed to be pulled through expansion joint.

Fixed to runner bars installed to existing brackets.

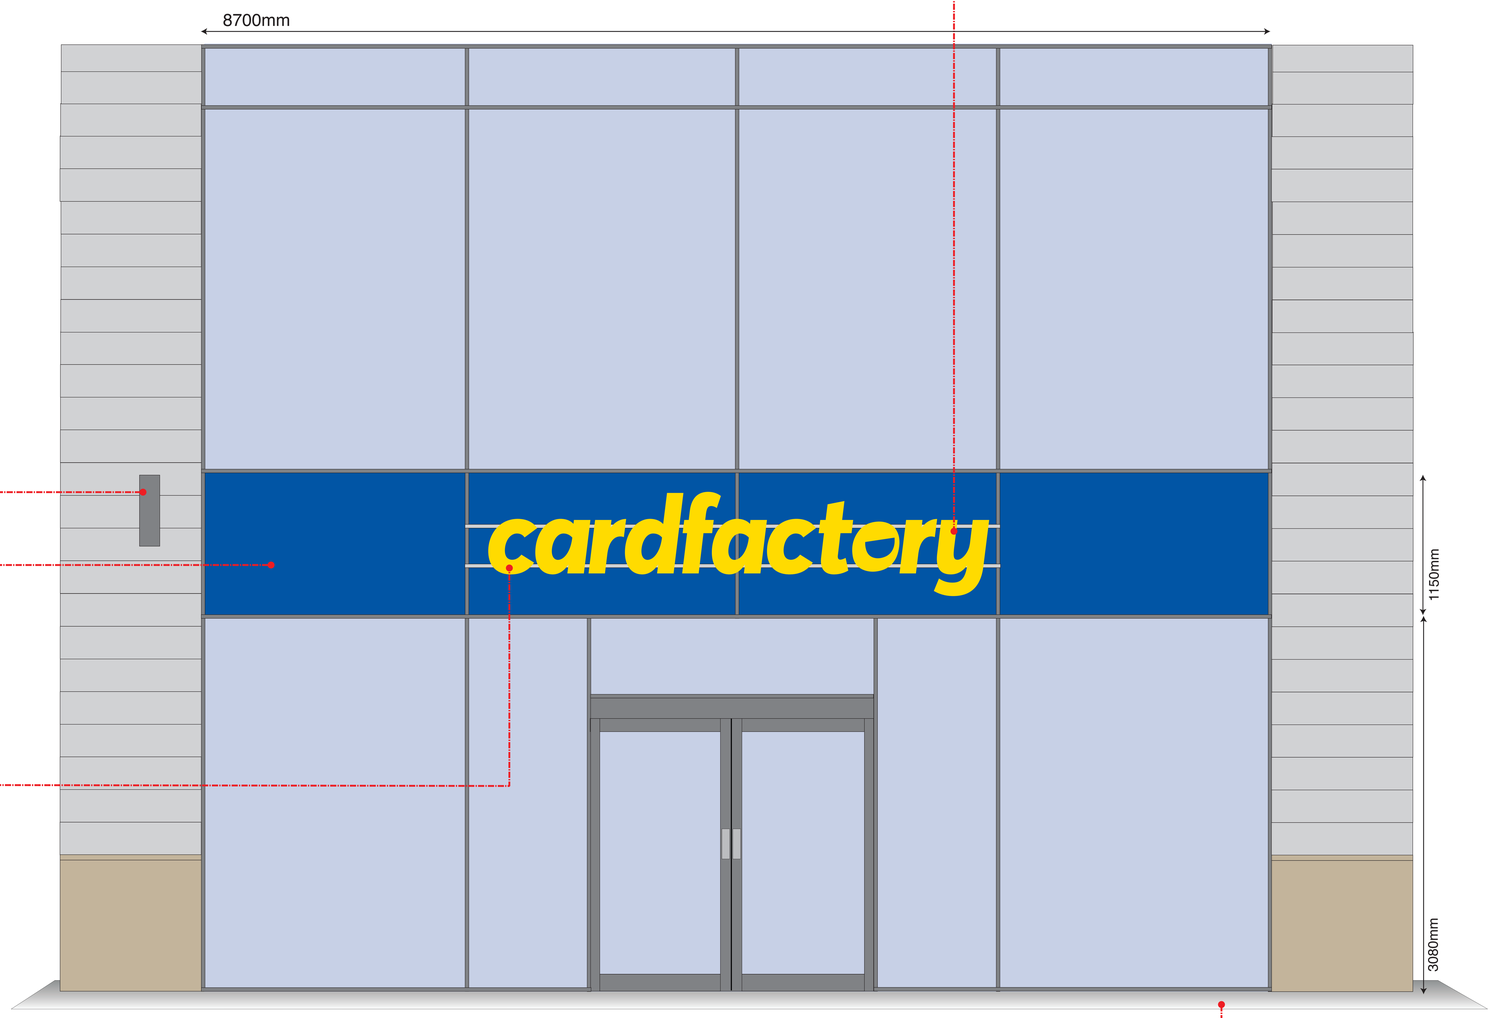

☐ New Card Factory panels to be installed into existing projection sign frame.

☐ Blue vinyl to be installed as shown, as backing for new lettering.

☐ Existing pavement line

450MM 'C' Height

card

MATERIALS / FINISHES
5mm acrylic face lettering mounted via runner bars. 50mm stainless steel returns.
ILLUMINATION - **FULL ILLUMINATION**
12v LED's mounted interally.

SCALE

Due to the method of reproduction these plans may not be exact when using a calibrated scale rule, as a guide use the indicated bar which was shown on the original drawing at 1000mm

SCALE 1:50 1000mm

The original of this drawing is copyright and contains confidential information. It is the property of Sportswift Ltd. Trading as Card Factory, without whose permission may not be copied, shown or handed to a third party or otherwise used, and is to be returned promptly upon request Card Factory

REVISIONS	DATED

cardfactory

TITLE	Proposed Plan
ADDRESS	**Unit 20** **Riverside Walk** **ROCHDALE** **OL16 1BE**
APPLICANT	Sportswift LTD - T/A Card Factory
WORKS DESCRIPTION	New acrylic lettering with 50mm stainless steel returns and CF yellow 5mm acrylic faces. Dark grey vinyl cut to match shape of signage and applied internally to glazing to hide the back of signage. Internally illuminated with internally mounted 12v LED's. Power feed to be pulled through expansion joint. Fixed to runner bars installed to existing brackets. Existing shopfront to be cleaned down.
DRAWING NUMBER	01072025
SCALE 1:50 @ A3	Version 1
SIGNED: J.C.PAYNE	DATED: 01/07/2025

We hereby certify that this plan is a true copy of the plan referred to in connection with the application for building warrant planning consent and approval

CONTACT	Jonathan Payne
E-mail:	jonathan.payne@cardfactory.eu.com
Direct Line:	01924 877846
Mobile:	07714 768 422

Card Factory, Century House, Brunel Road, Wakefield 41 Industrial Estate, Wakefield. WF2 0XG