
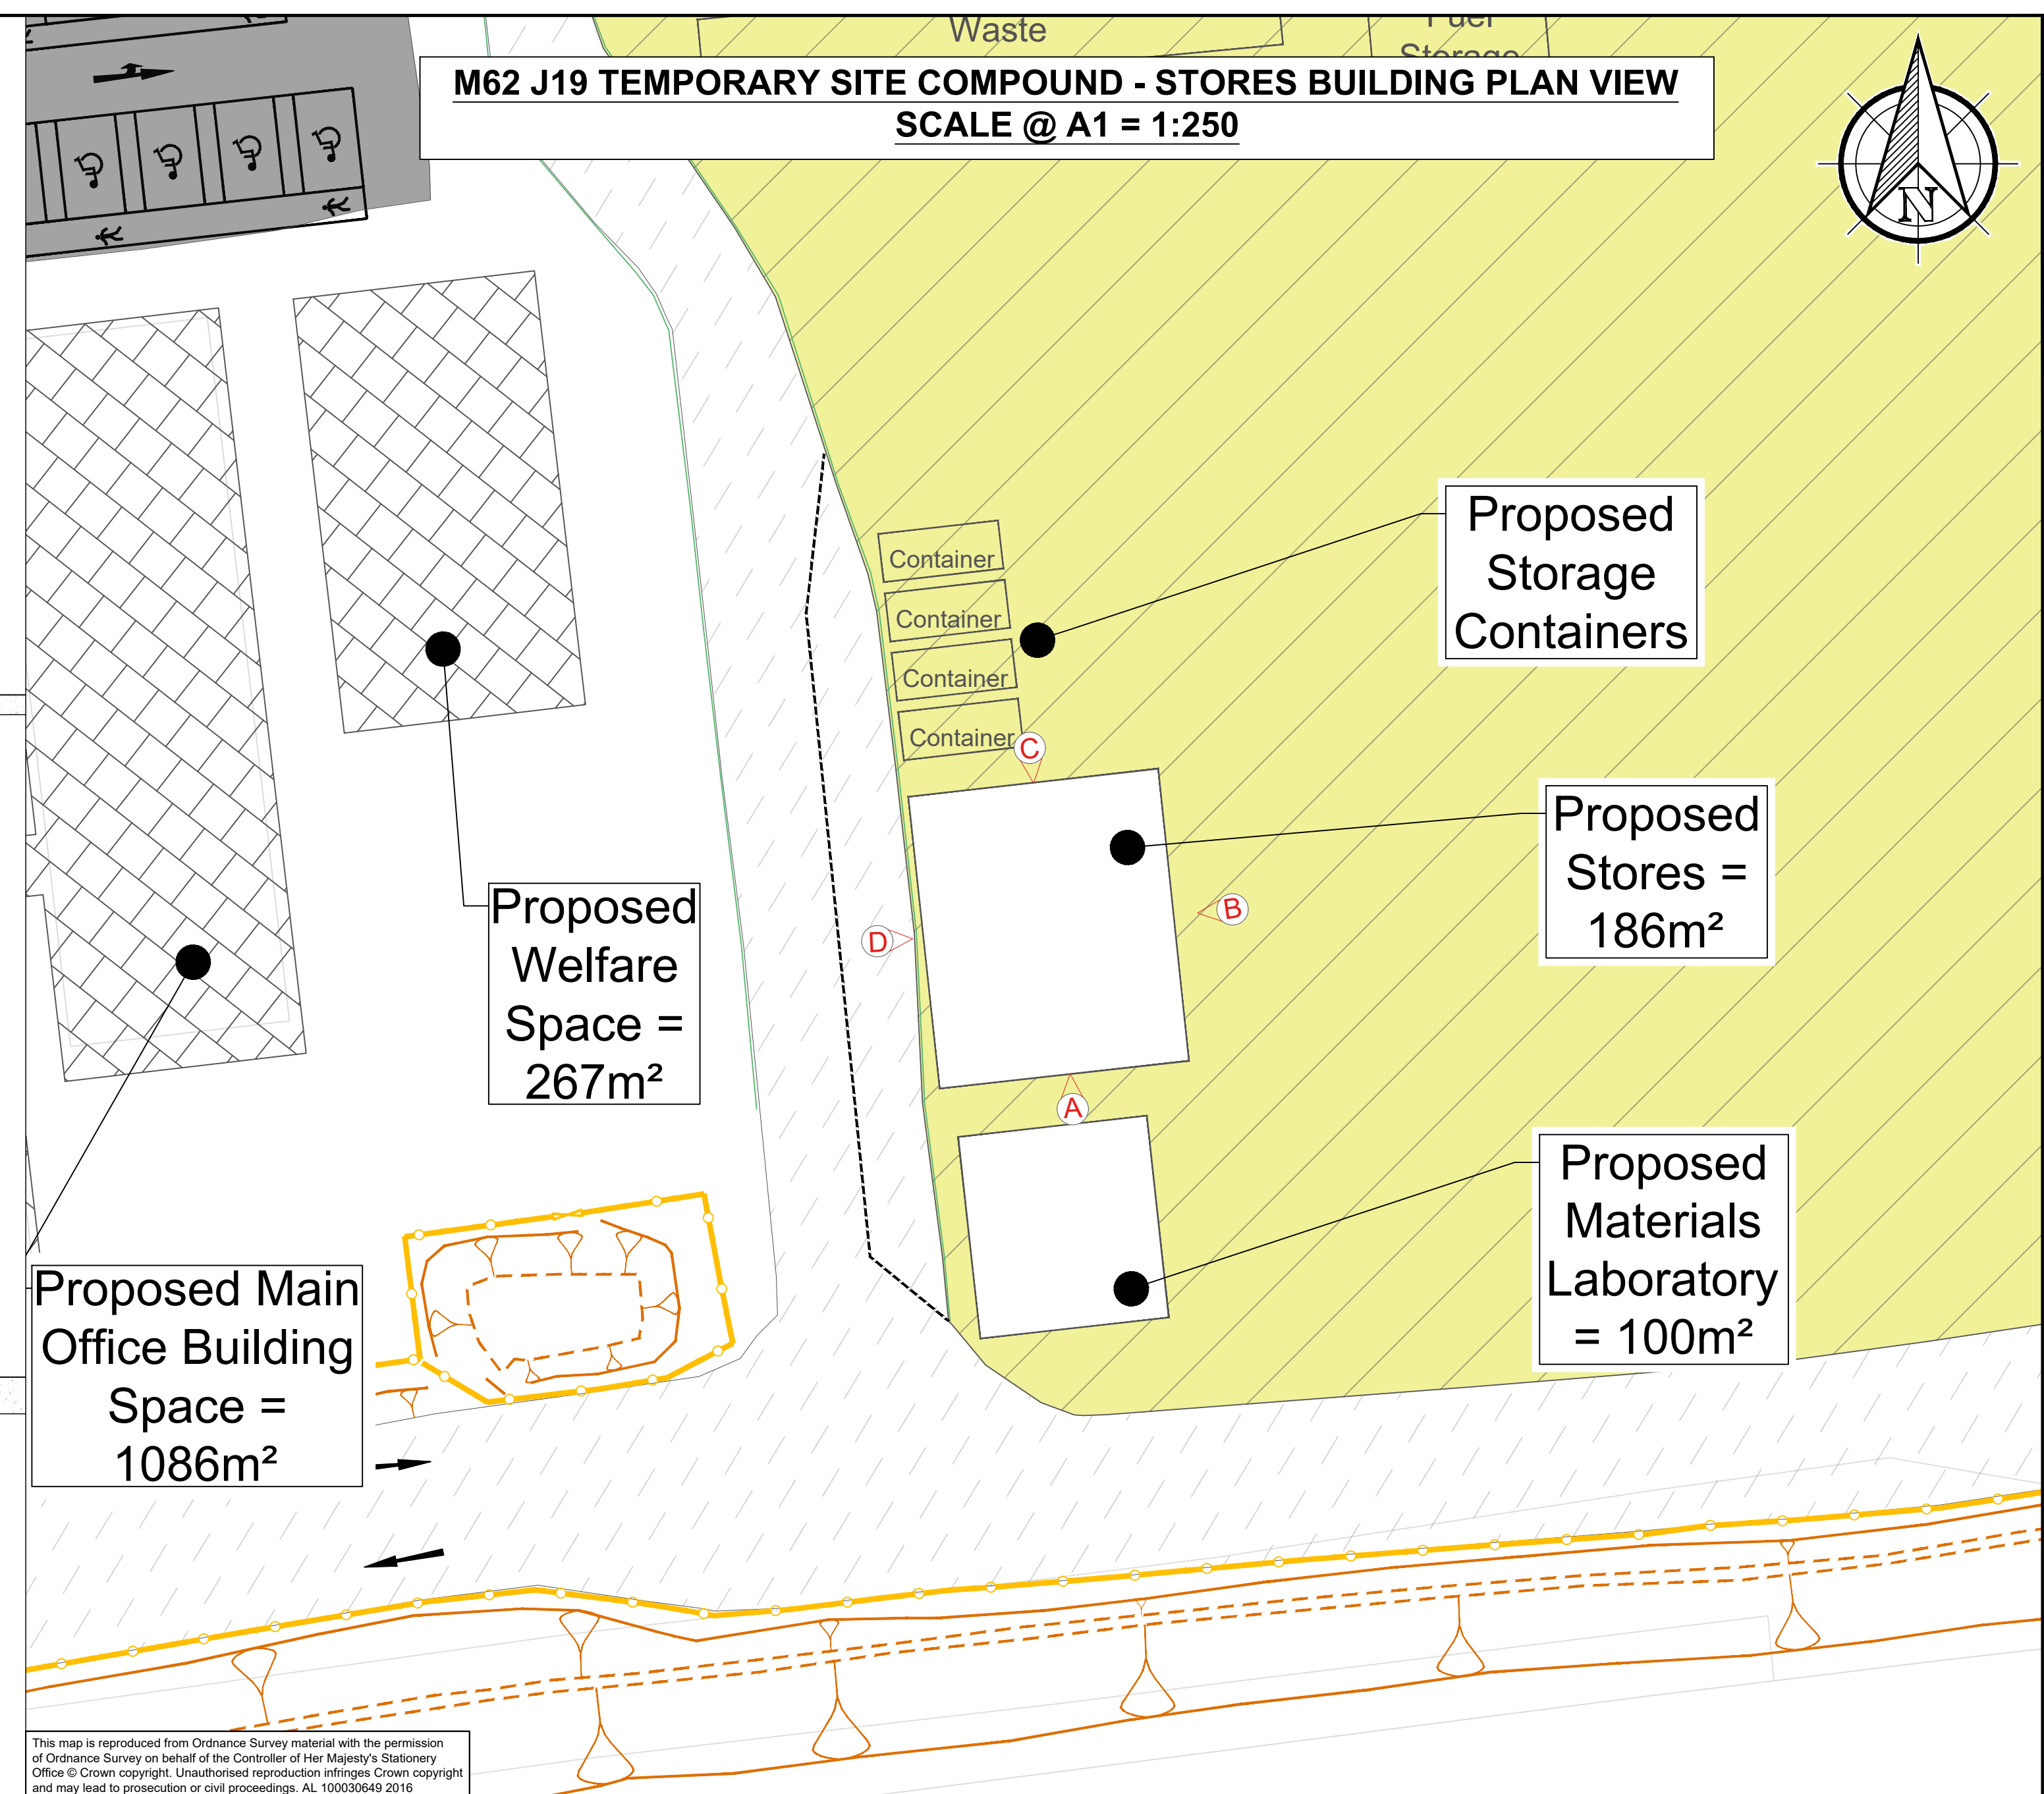
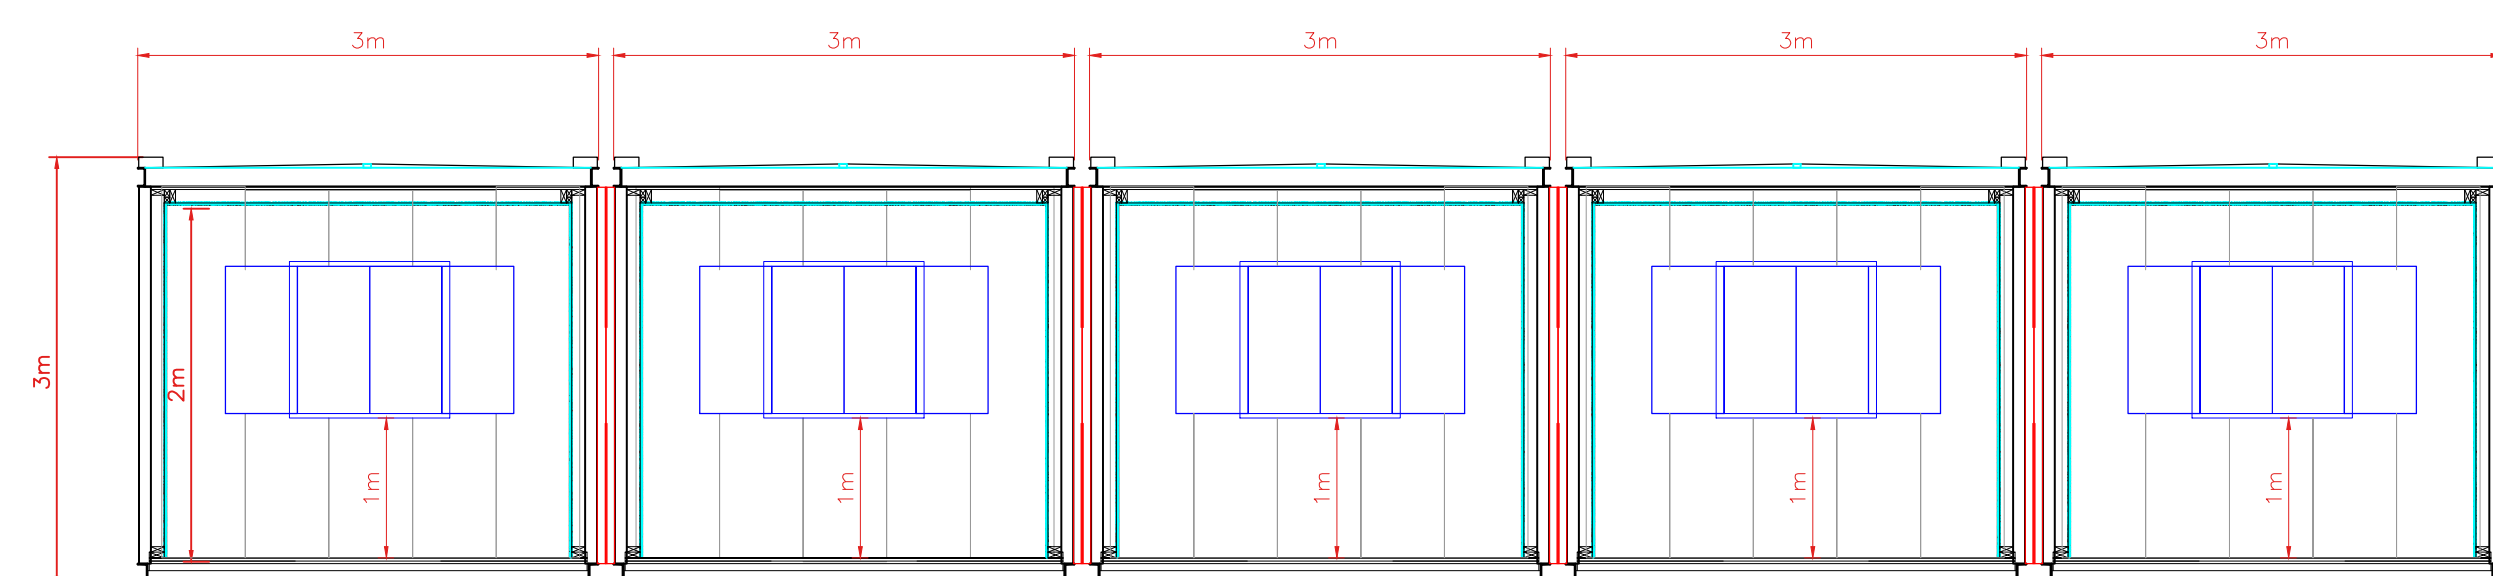
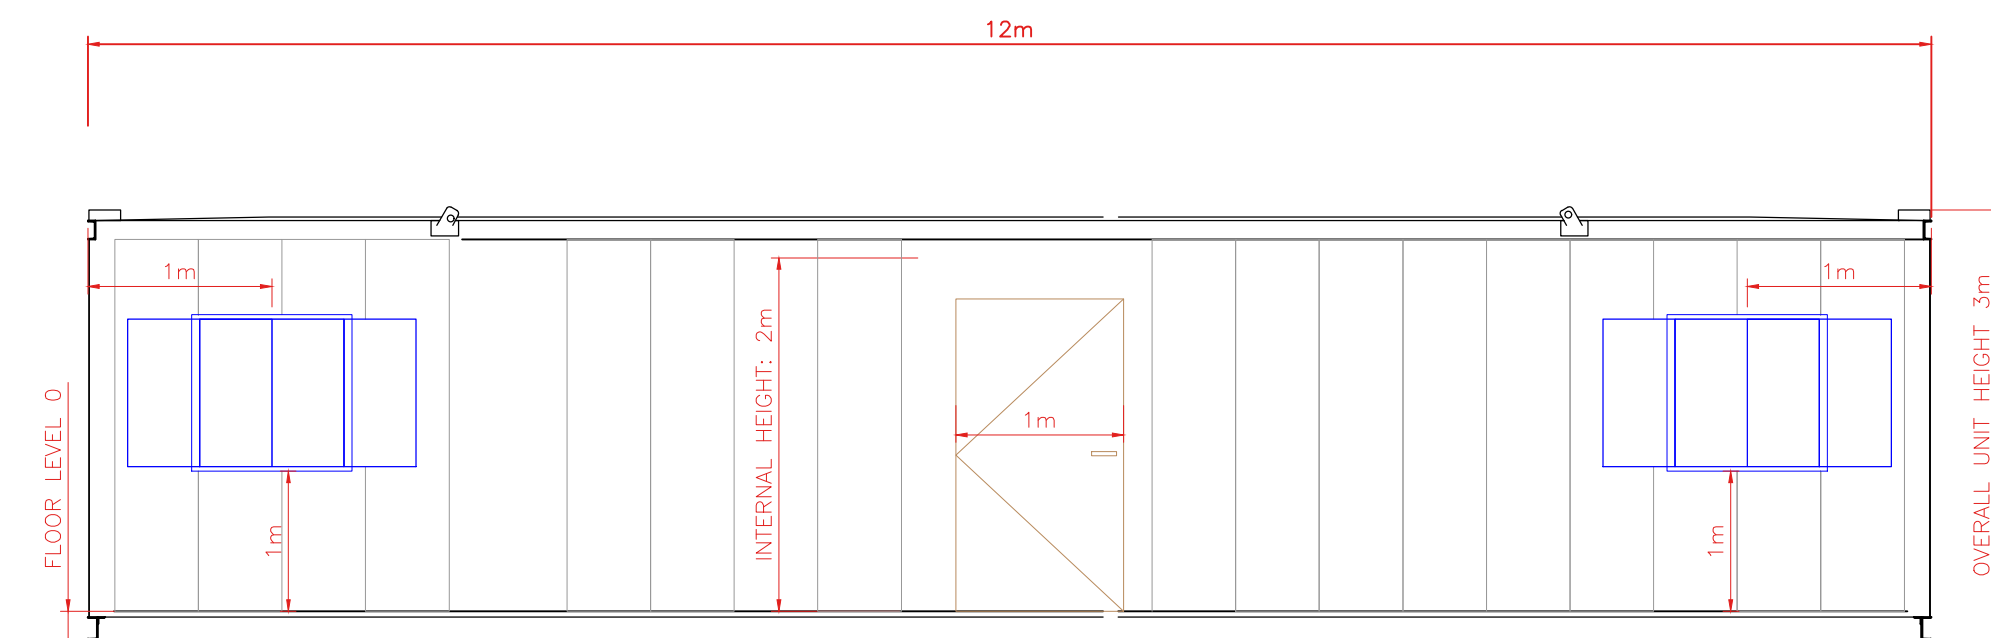
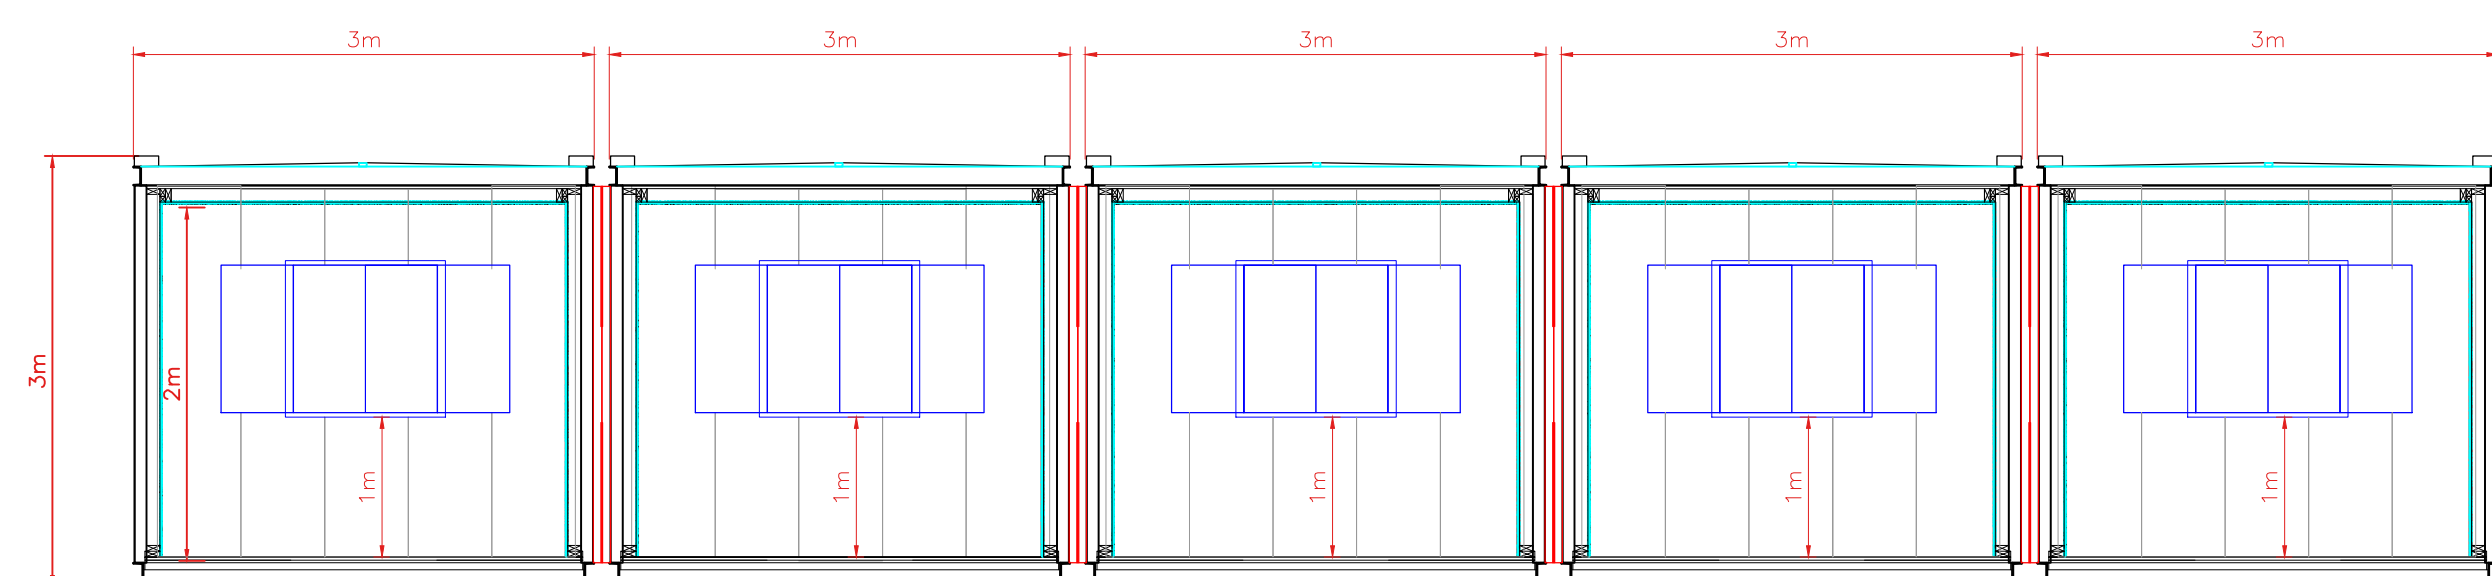


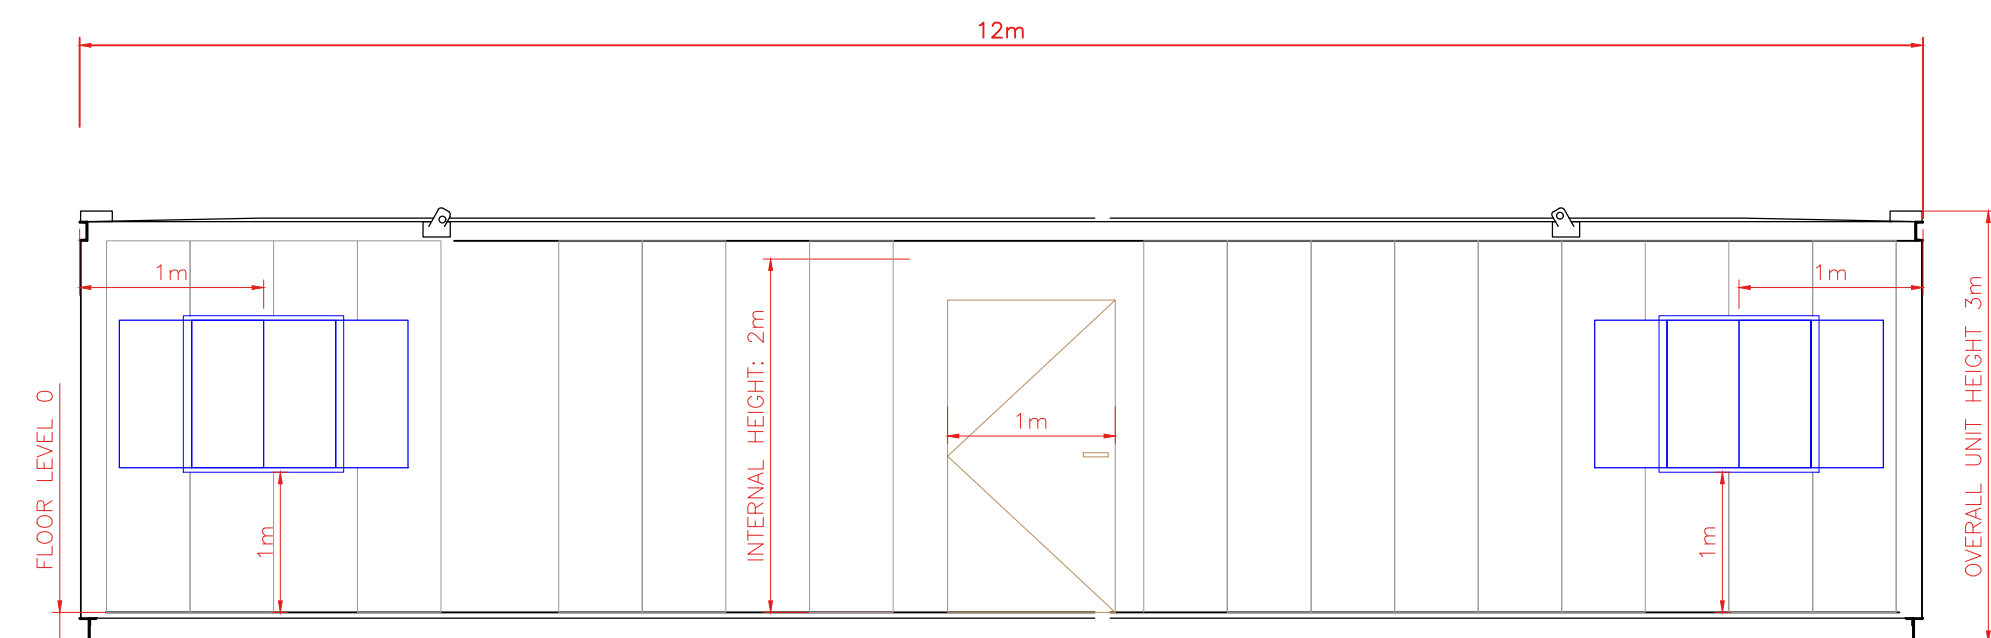

This map is reproduced from Ordnance Survey material with the permission of Ordnance Survey on behalf of the Controller of Her Majesty's Stationery Office © Crown copyright. Unauthorised reproduction infringes Crown copyright and may lead to prosecution or civil proceedings. AL 100030649 2016

1. All dimensions are in metres unless noted otherwise.
2. Please refer to dwg.No. HE548642-COS-LDC-SII_MLT-DR-W-0003 for the Junction 19 Temporary Site Compound Layout displayed in the plan view window of this drawing.
3. The elevations shown in this drawing are typical elevations of the proposed building units and do not account for any required building foundations. Please refer to dwg No. HE548642-COS-LDC-SII_MLT-DR-W-0004 for the J19 Temporary Site Compound Cross Section Views for proposed overall building heights.

	Existing Ground (Ordnance Survey)		Existing Timber Post & Rail Fencing
	Existing Top of Slope		Existing Timber Post & Rail Gate
	Existing Earthworks Tadpole		Existing Road Markings
	Existing Bottom of Slope		Proposed Laydown Area
	Existing Surfaced Car Park Access Road		
	Existing Existing Surfaced Access Road		
	Existing Hard Standing		

Drawing Status		FOR STAGE APPROVAL				Suitability Code		S4	
P03	ISSUED FOR PLANNING APPLICATION				16/10/25	TR	SO	SO	
P02	ELEVATIONS CORRECTED				09/10/25	TR			
P01	ORIGINAL				08/10/25	TR	CS		
Revision	Description				Date	Drawn	Ckd	Apvd	
		Client 							
Project Title TEMPORARY CONSTRUCTION COMPOUND AT M62 JUNCTION 19									
Drawing Title PROPOSED STORES BUILDING ELEVATIONS									
Scale		Designed		Drawn		Checked		Approved	
AS SHOWN		TR		TR		CS		SO	
Original Size		Date		Date		Date		Date	
A1		09/10/25		09/10/25		15/10/25		15/10/25	
Drawing Number								Project Ref. No.	
NH PIN		Originator		Volume					
HE548642 - COS		- LDC							
SII_MLT		- DR		- W		- 0017		P03	
Location		Type		Role		Number			
© Copyright 2025 Costain Limited. The information contained in this document is the property of Costain. Use or copying of this document in whole or in part without the written permission of Costain constitutes an infringement of copyright.									