


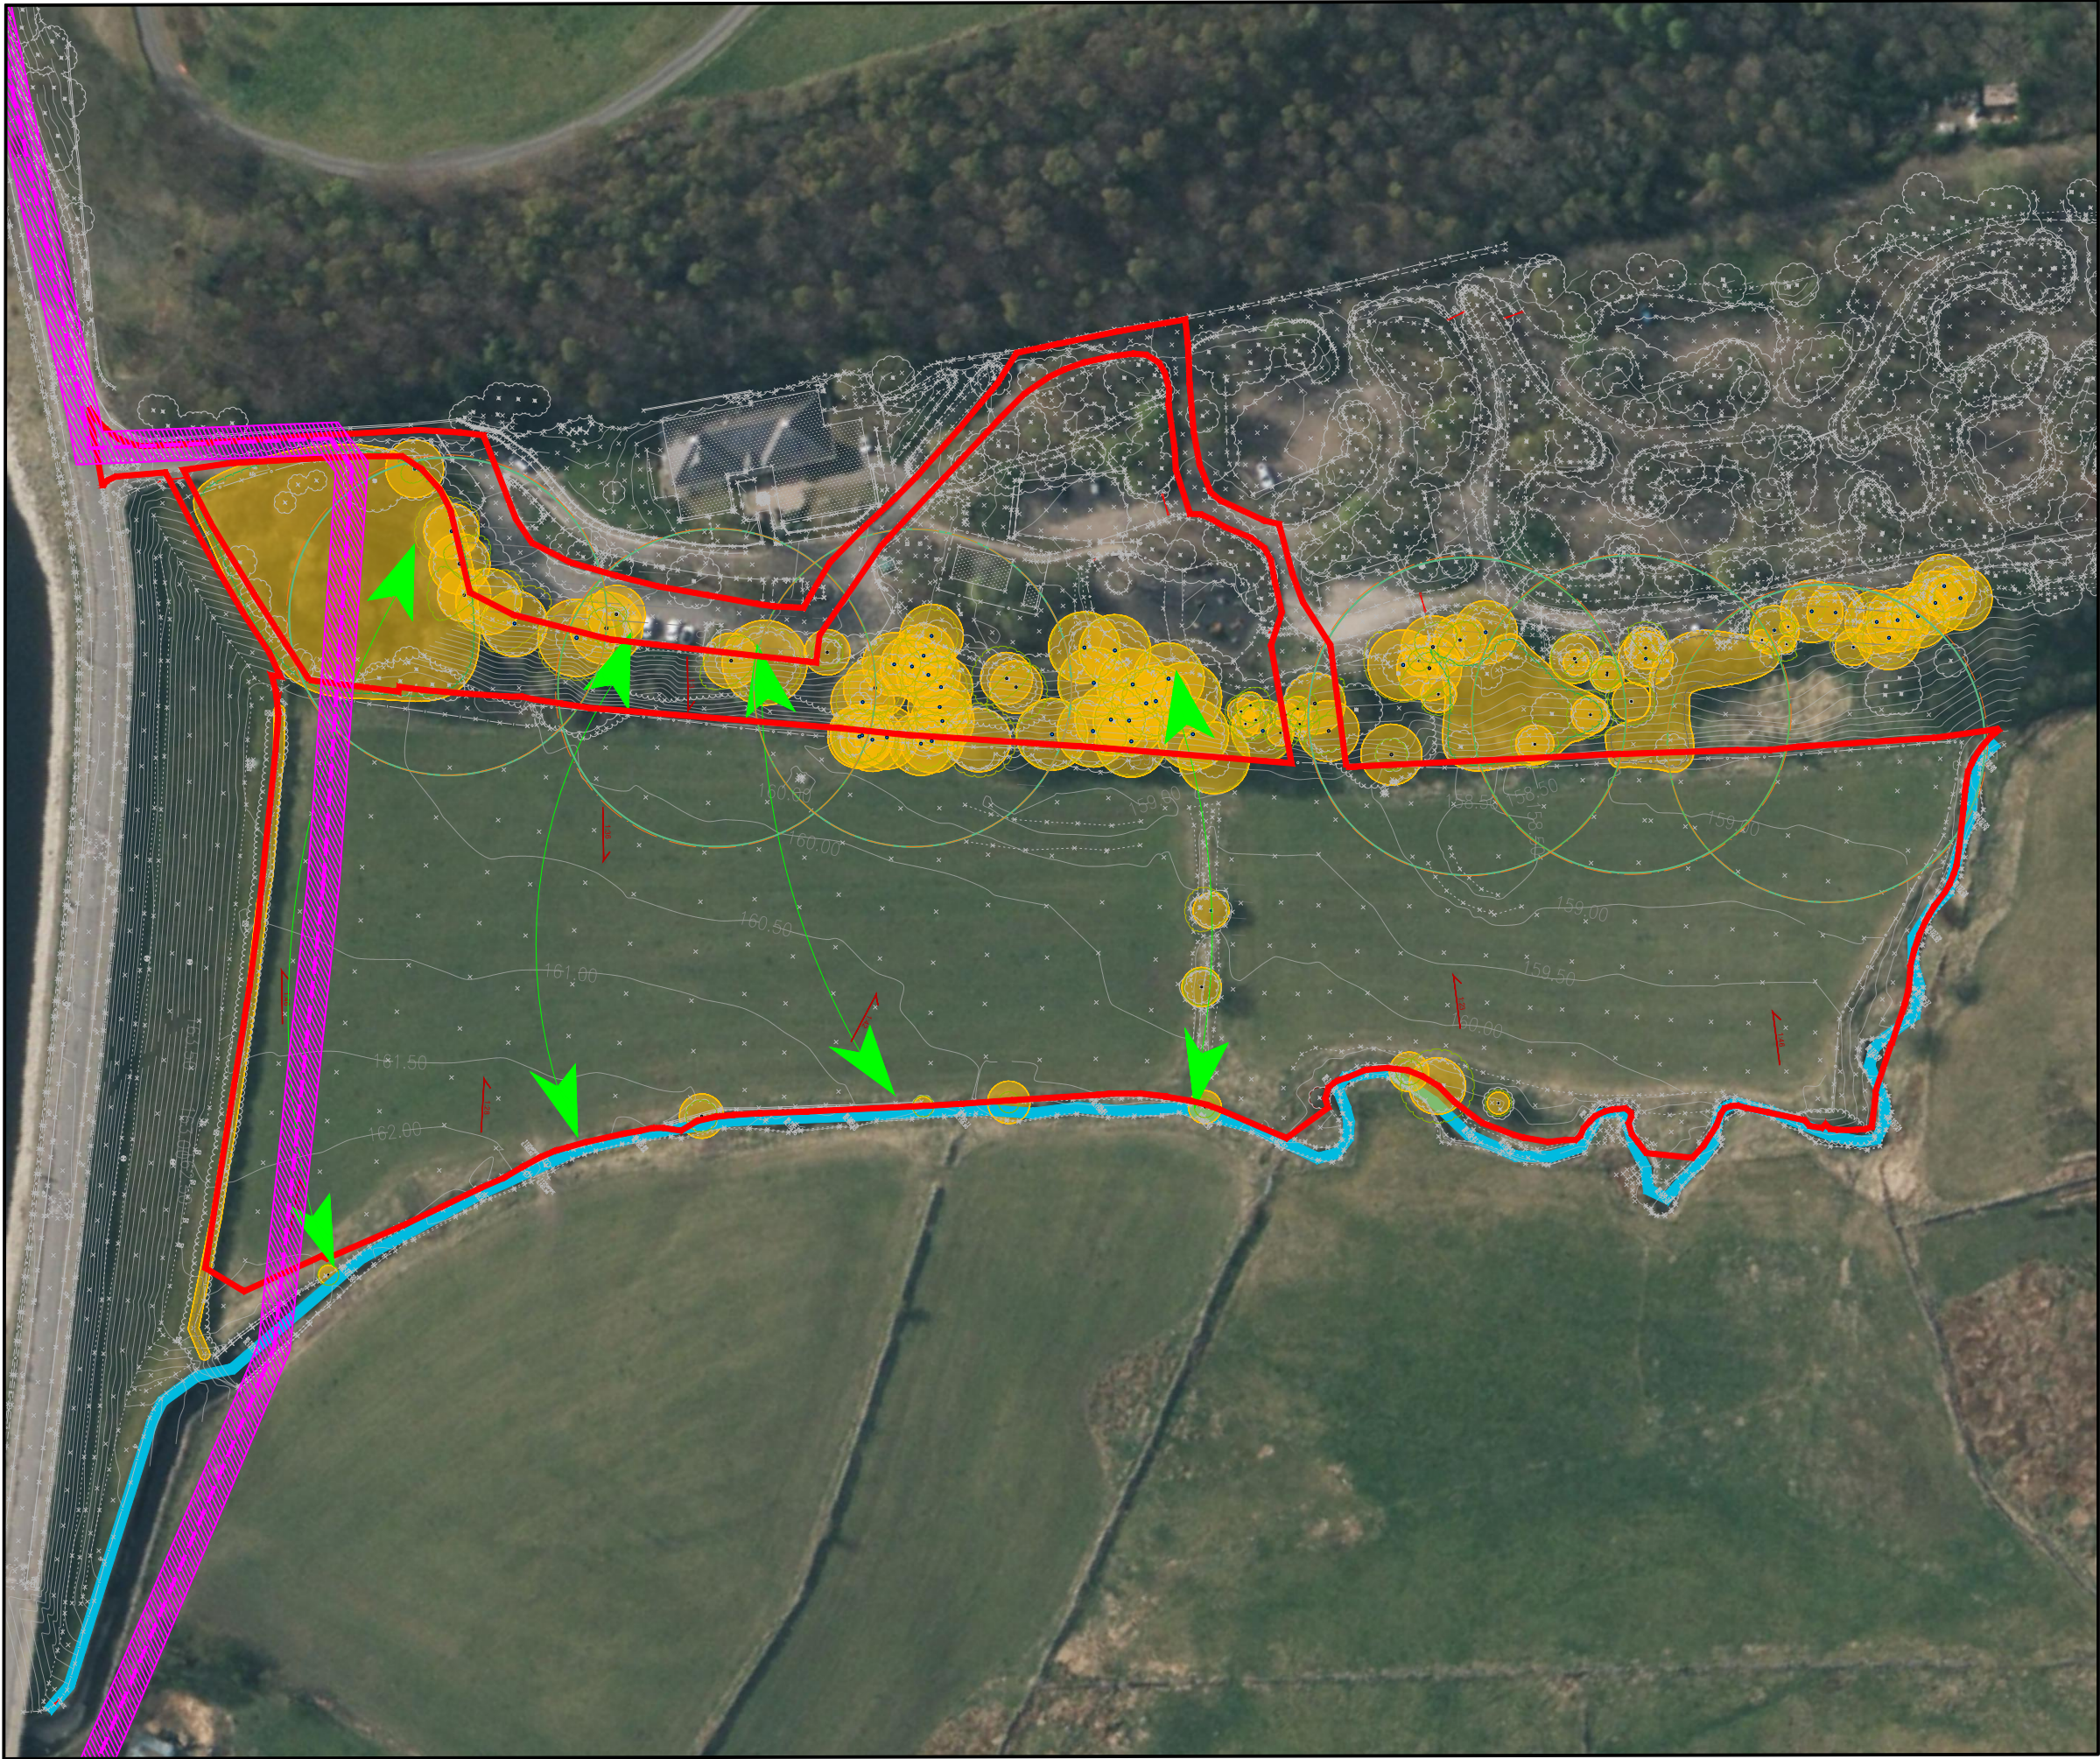

The scaling of this drawing cannot be assured

Revision	Date	Drn	Ckd
P1	30.05.25	CY	AC
P2	01.10.25	LG	AC

Updated easement label

LEGEND

- Site Boundary
- Root Protection Area
- Tree Canopy
- Gradient
- Water Course
- Green Links
- Ecological constraint
- Water Main and Legal Easement


NOTES:
Aerial Imagery April 2021

FIGURE 4

Project
Rakewood Car Park

Drawing Title
Opportunities and
Constraints Plan

Date	Scale	Drawn by	Check by
04.01.2024	1:1250@A3	LG	ATC
Project No	Drawing No	Revision	
35025	RG-LD-05	P2	

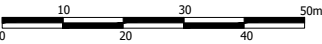

Stantec UK Limited
The Blade
Abbey Square
Reading
RG1 3BE
T: 0118 9430 000

stantec.com\uk