




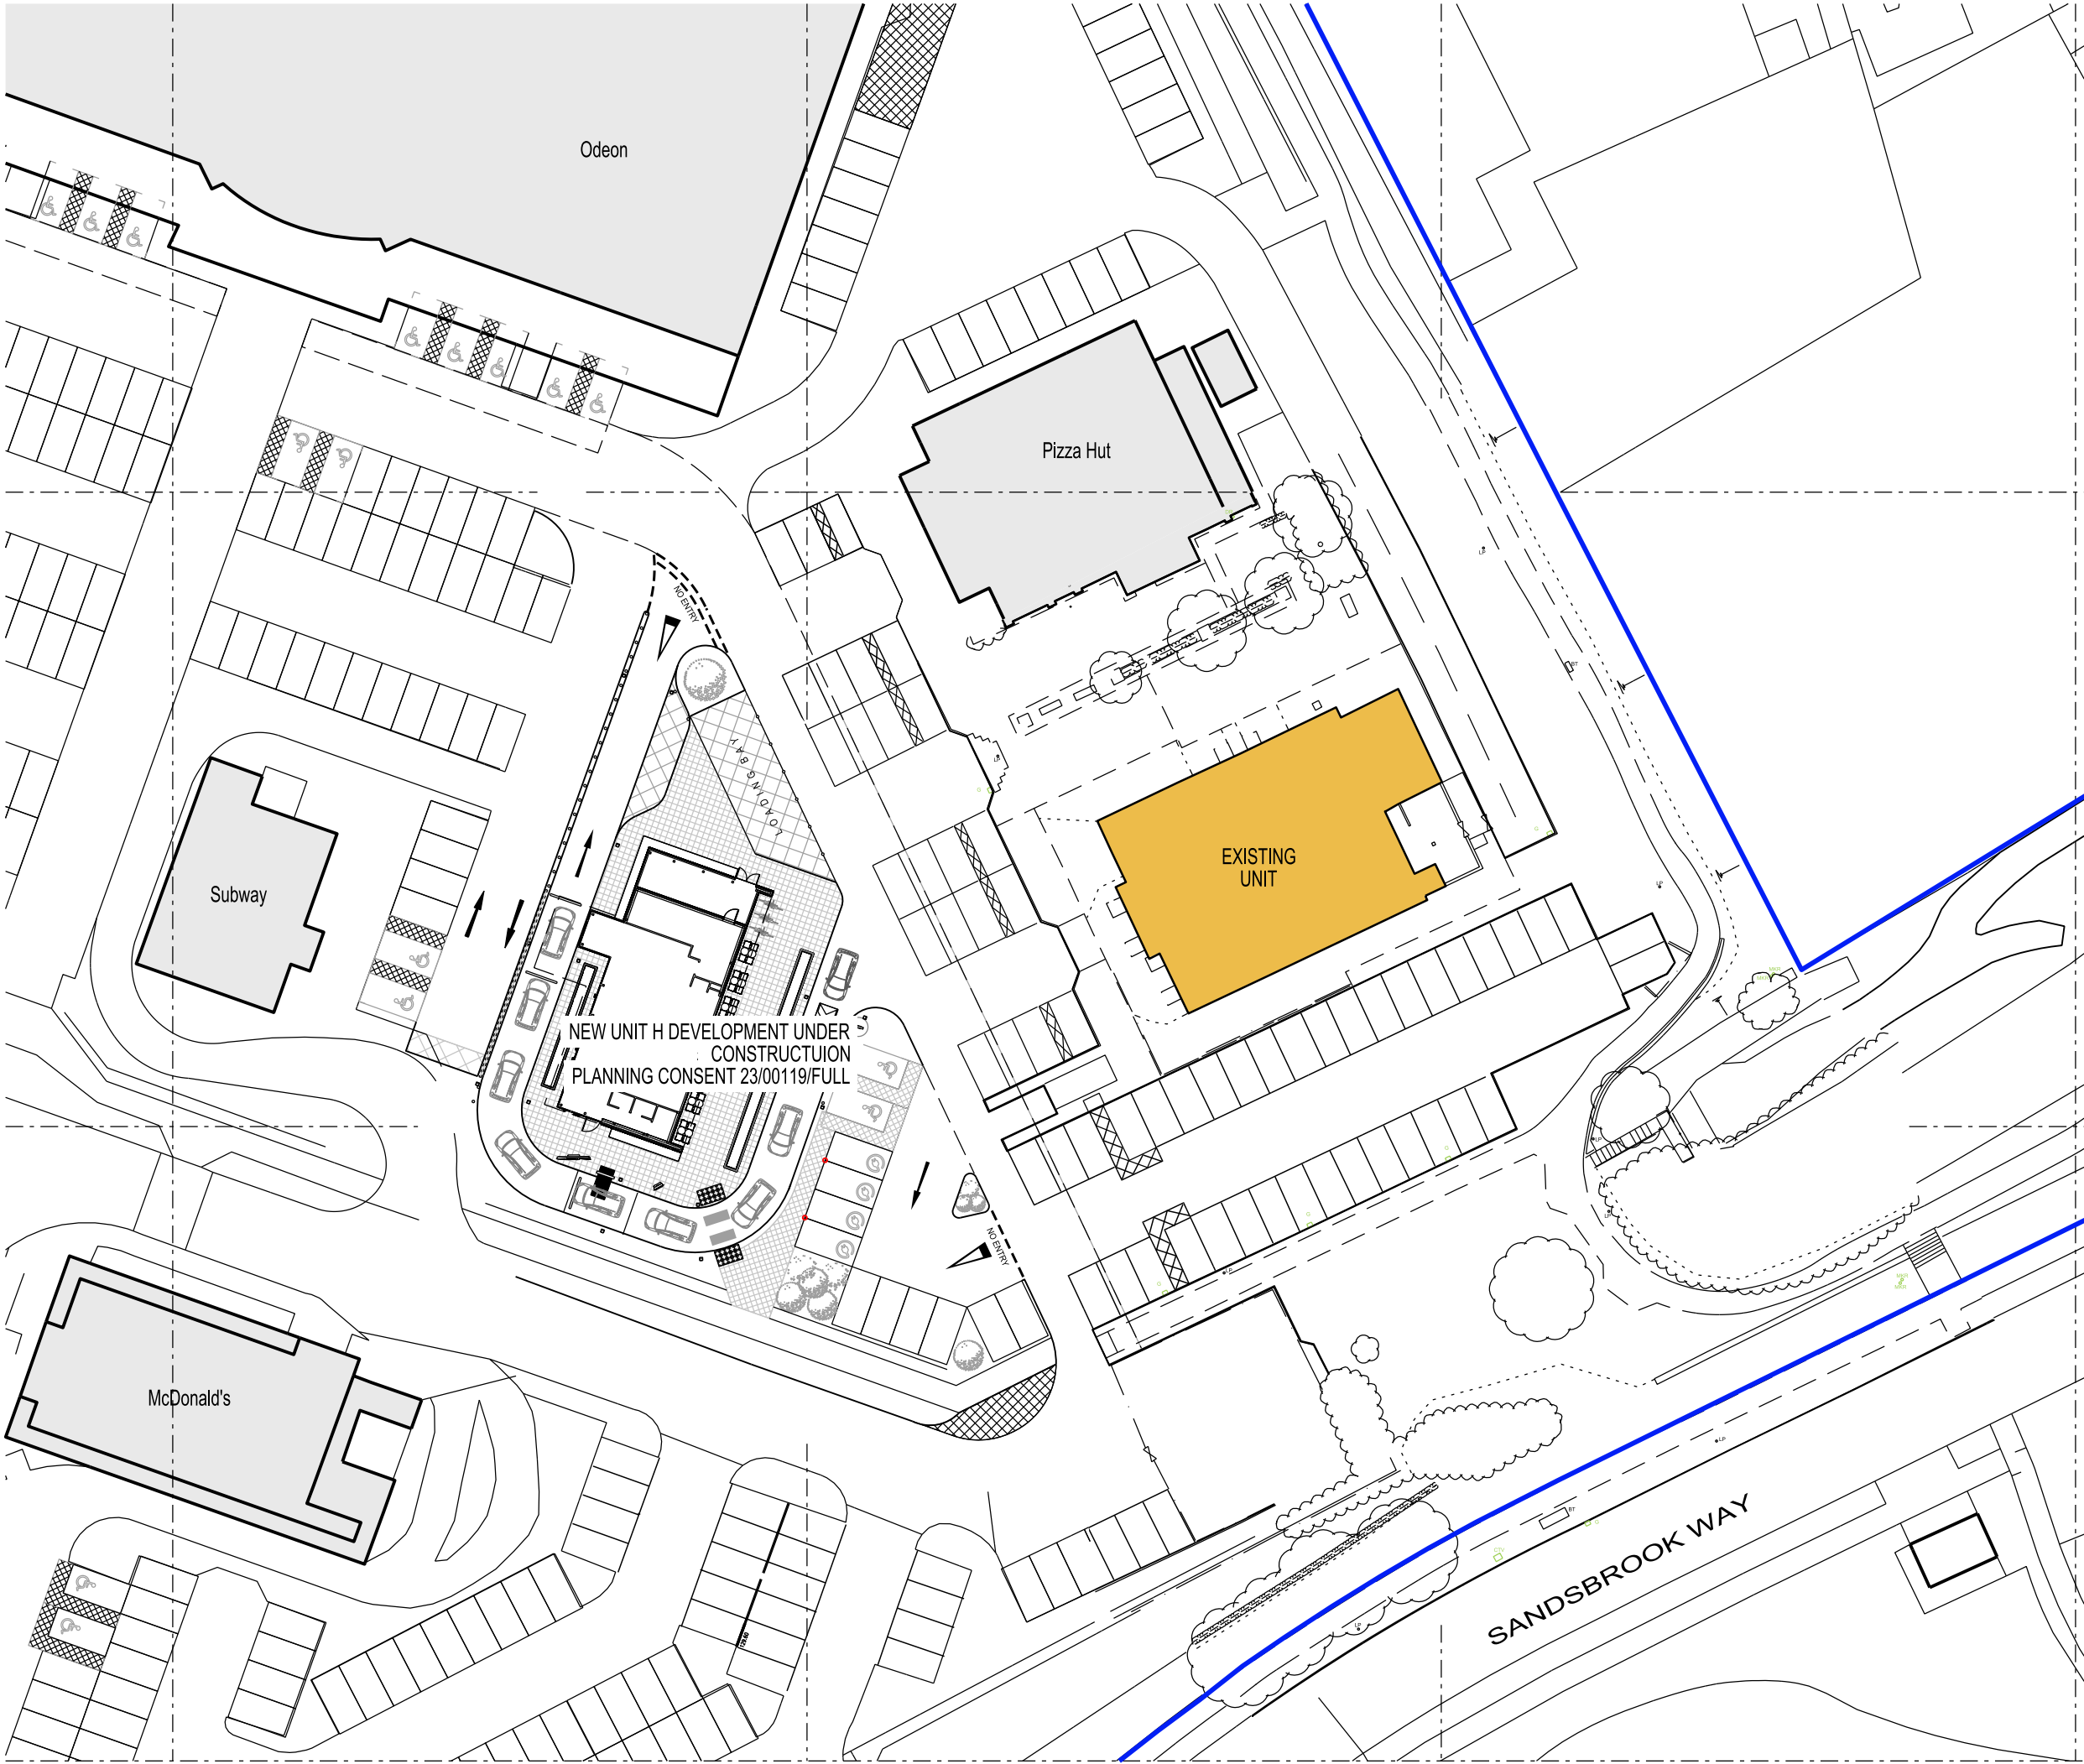

THIS DRAWING IS PROTECTED BY COPYRIGHT AND MUST NOT BE COPIED OR REPRODUCED WITHOUT THE WRITTEN CONSENT OF R G PARTNERSHIP LIMITED.

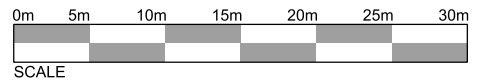

(c) Crown Copyright and Database Rights
2022 OS 100060020

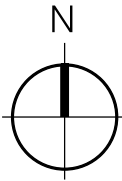

A	10.09.25 PLANNING ISSUE	CF
REV.	DATE	NOTES
		INIT.

CLIENT / PROJECT
AIG HOLDINGS LTD
SANDBROOK PARK, ROCHDALE
OL11 1RY
DRAWING TITLE
BLOCK PLAN
FORMER PINK DRIPS UNIT

STATUS
PLANNING

DATE	DRAWN	SCALE @ A3
17.06.2025	CF	1:500

PROJECT NUMBER	UNIT / BLOCK	CI / SFB CODE	TYPE & NUMBER	REVISION LETTER

DRAWING NO.			
11649	L	003	A

Site Location Plans	L	GA Plans	P	Elevations	E
Sections	S	Details	D	Prefix Colour	C

THE RATCLIFFE GROVES PARTNERSHIP
LONDON
19 BEDFORD ROW
LONDON WC1R 4EB
T. 020 7600 6666 E. london@rgp.uk.com
www.rgp.uk.com

MANCHESTER
105 MANCHESTER ROAD
BURY LANCASHIRE BL9 0TD
T. 0161 797 6000 E. manchester@rgp.uk.com



10/09/2025 15:24:21 P:\00001100011600-1169911649\1-Sheets\11649_L003 Block Plan.dgn
Rochdale, Pink Drips
carman.finnell