
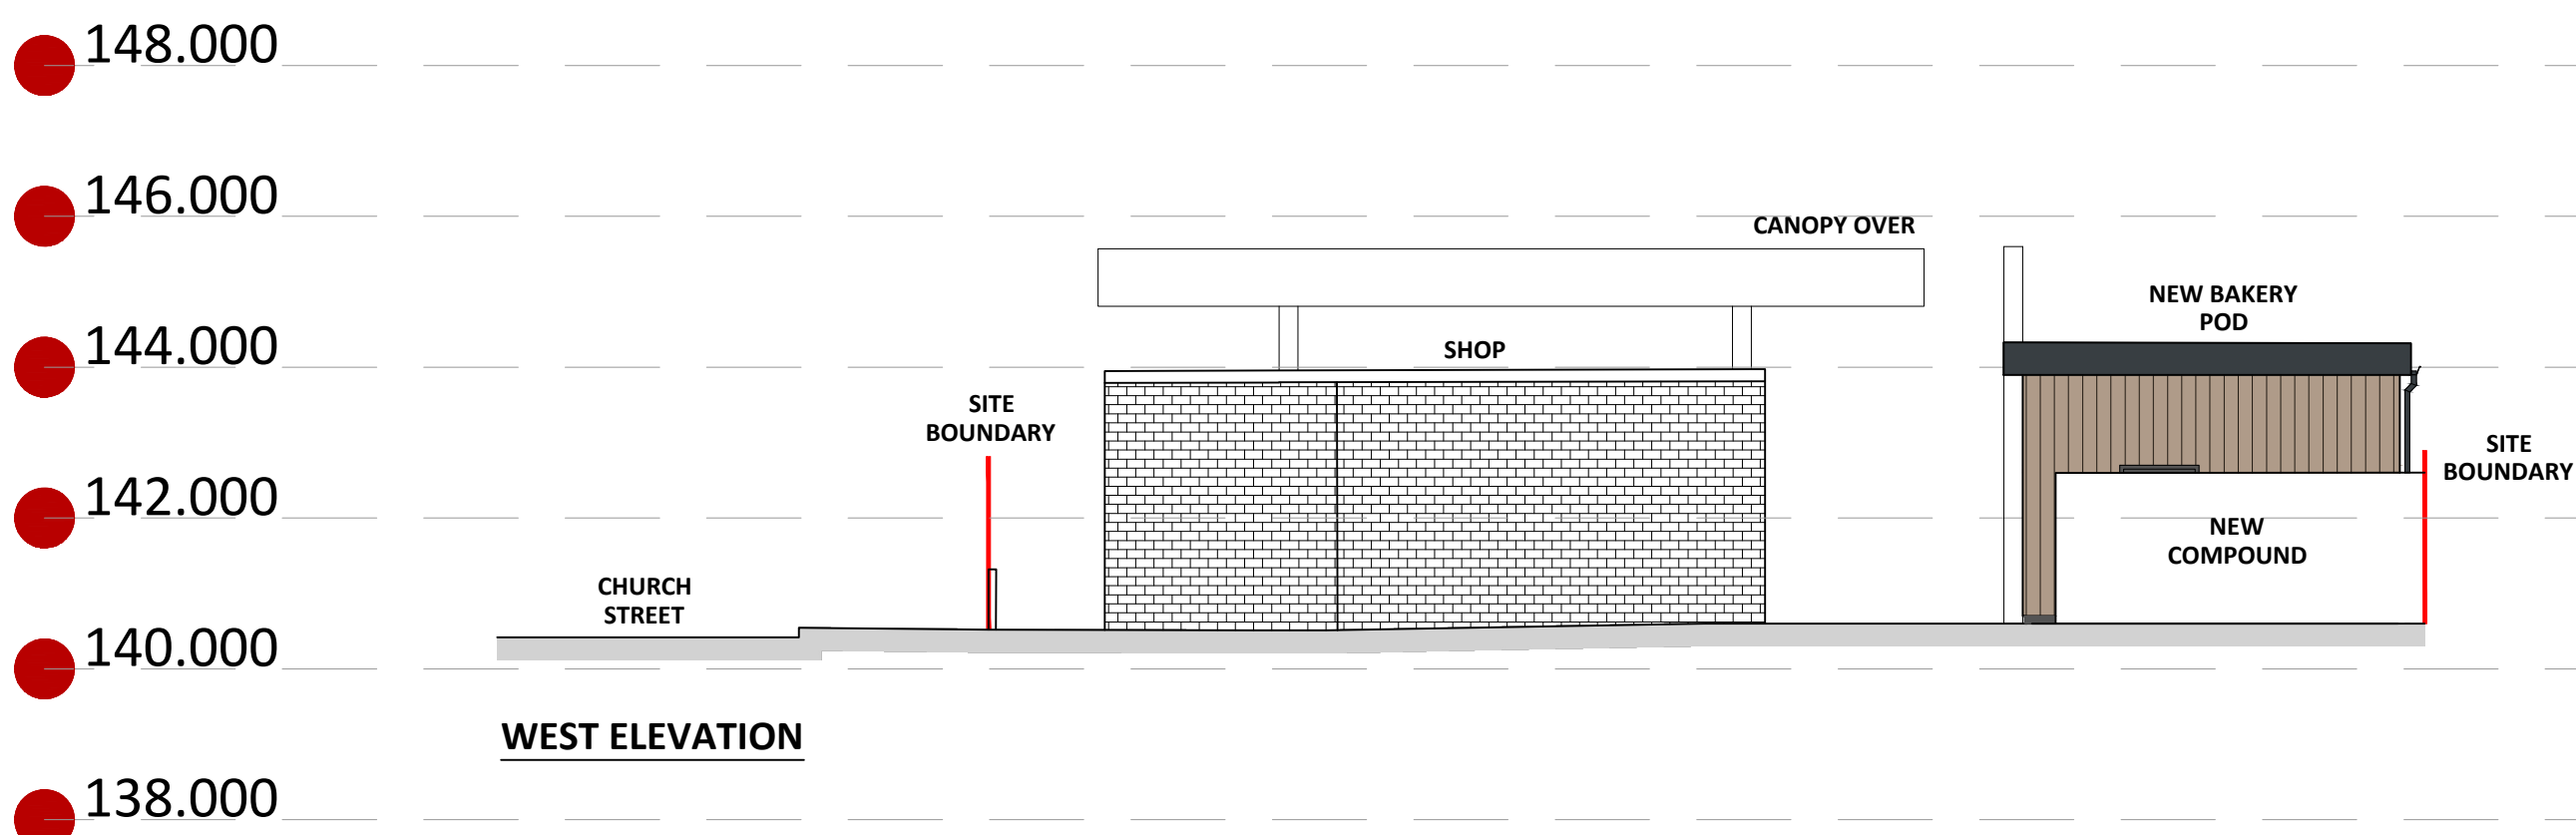
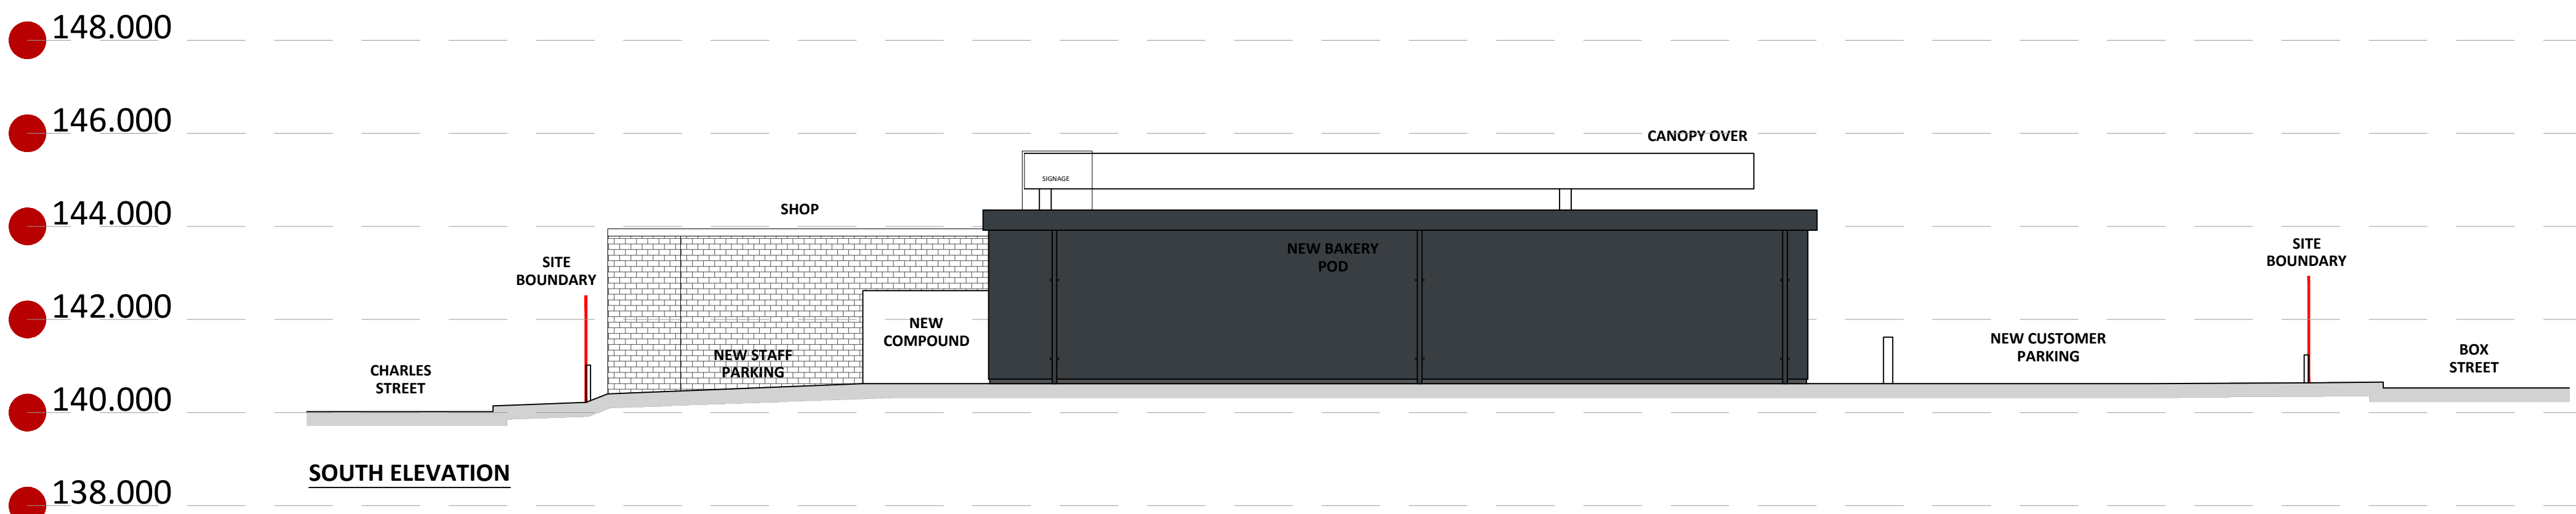
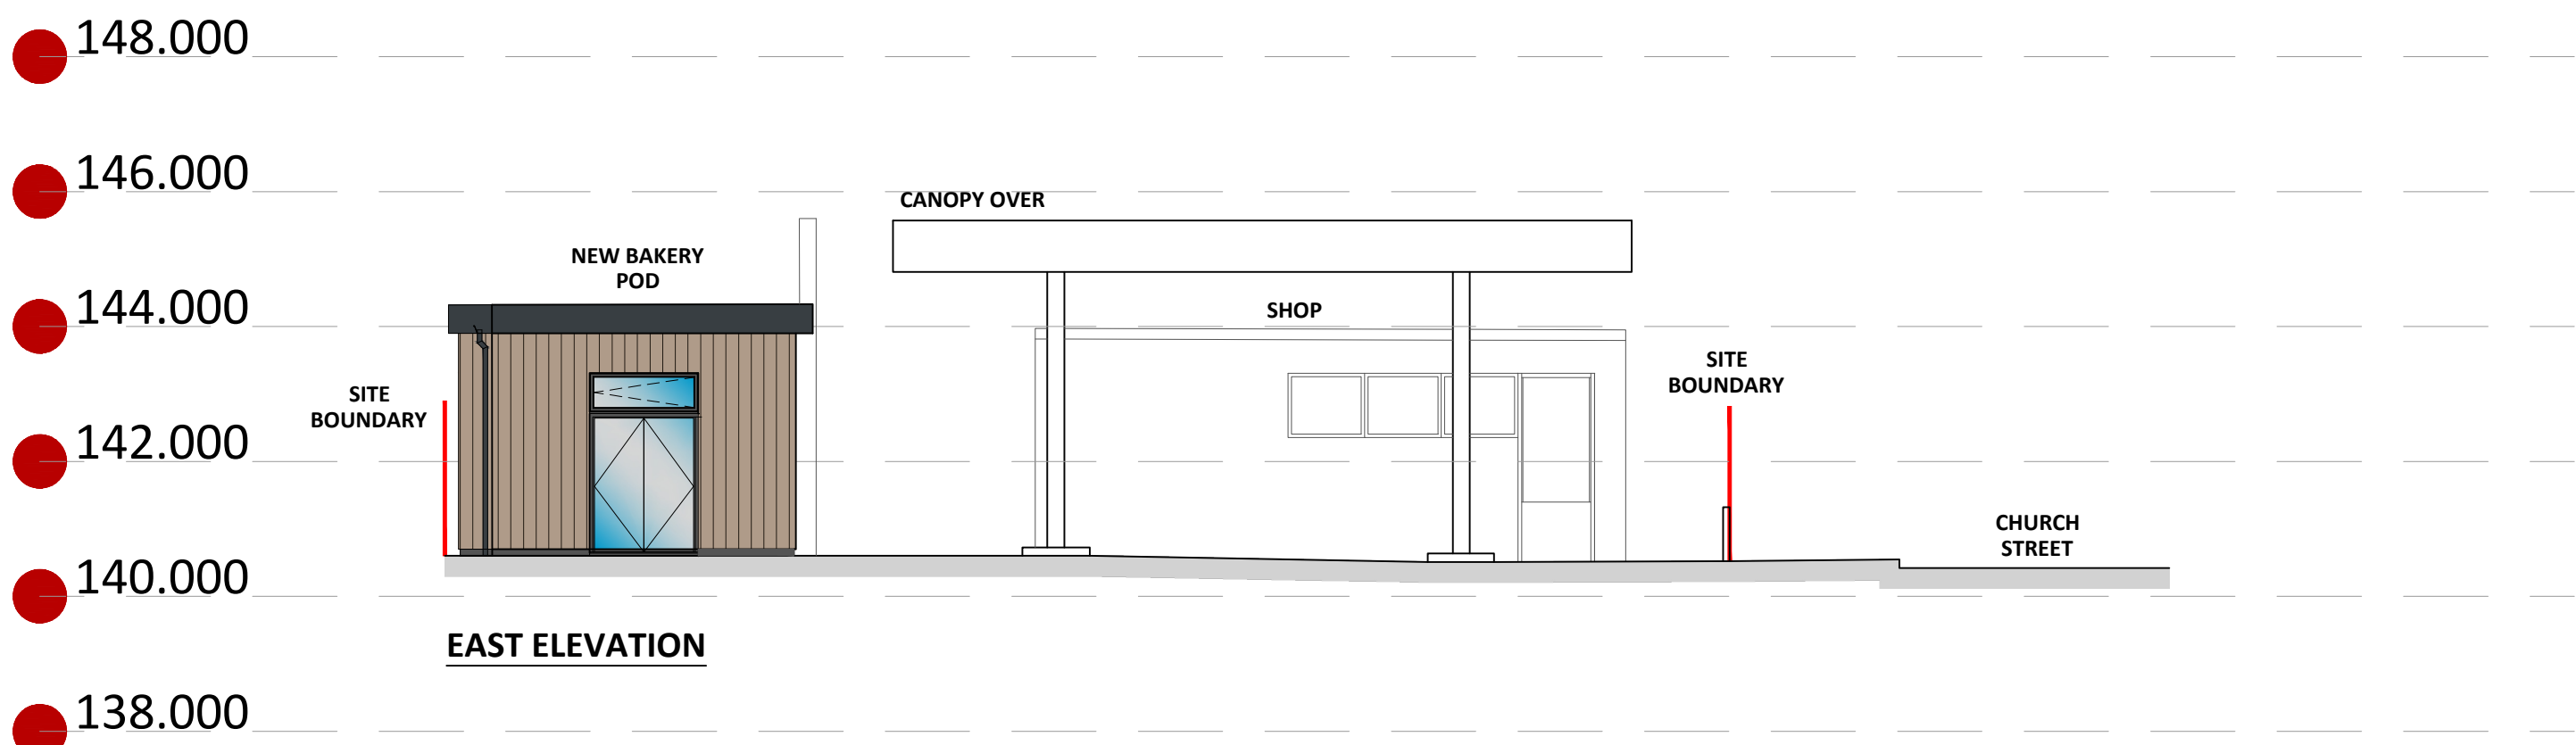
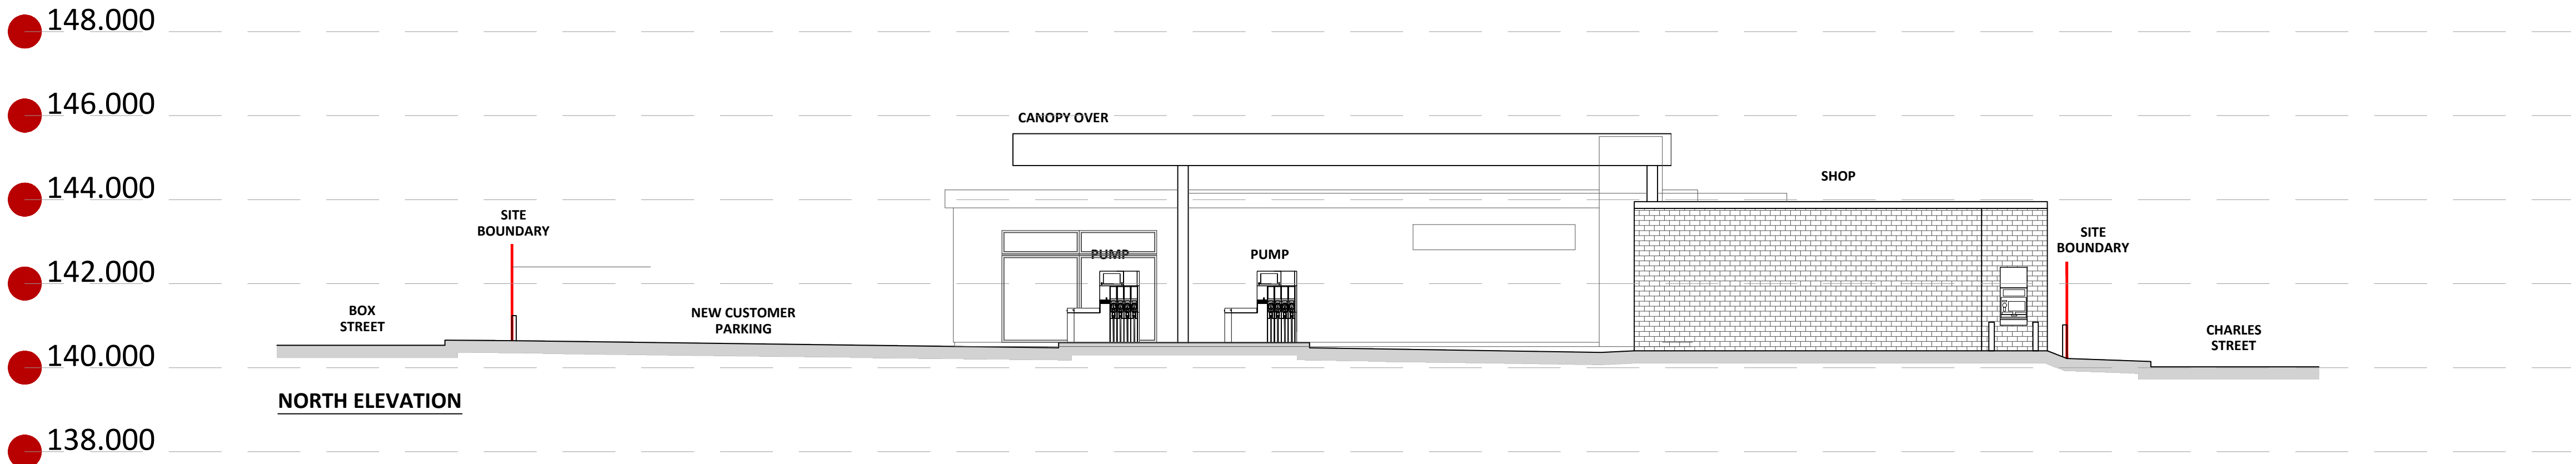
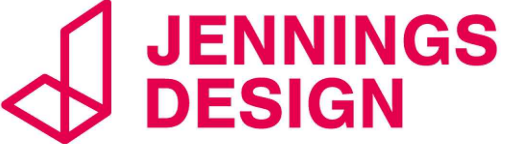


GENERAL NOTES

1. This plan has been prepared for the submission and approval under Town and Country Planning only.
2. Any advertisement shown is subject to a separate application

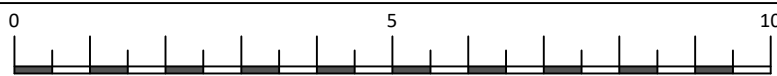

PLANNING			
PROJECT LITTLE BOROUGH SERVICE STATION Church Street Littleborough, OL15 8JA			
TITLE Proposed Site Layout			
CLIENT Motor Fuel Group			
 8 Feast Field, Horsforth, Leeds, West Yorkshire, LS18 4TJ www.jennings-design.com 01274 395422 office@jennings-design.com			
Drawn: JS	Check: JHJ	Scale: 1:100 @ A1	Date: June '25
Plan Number: 250215 - 103			
 SCALE - METRES - 1:100			