


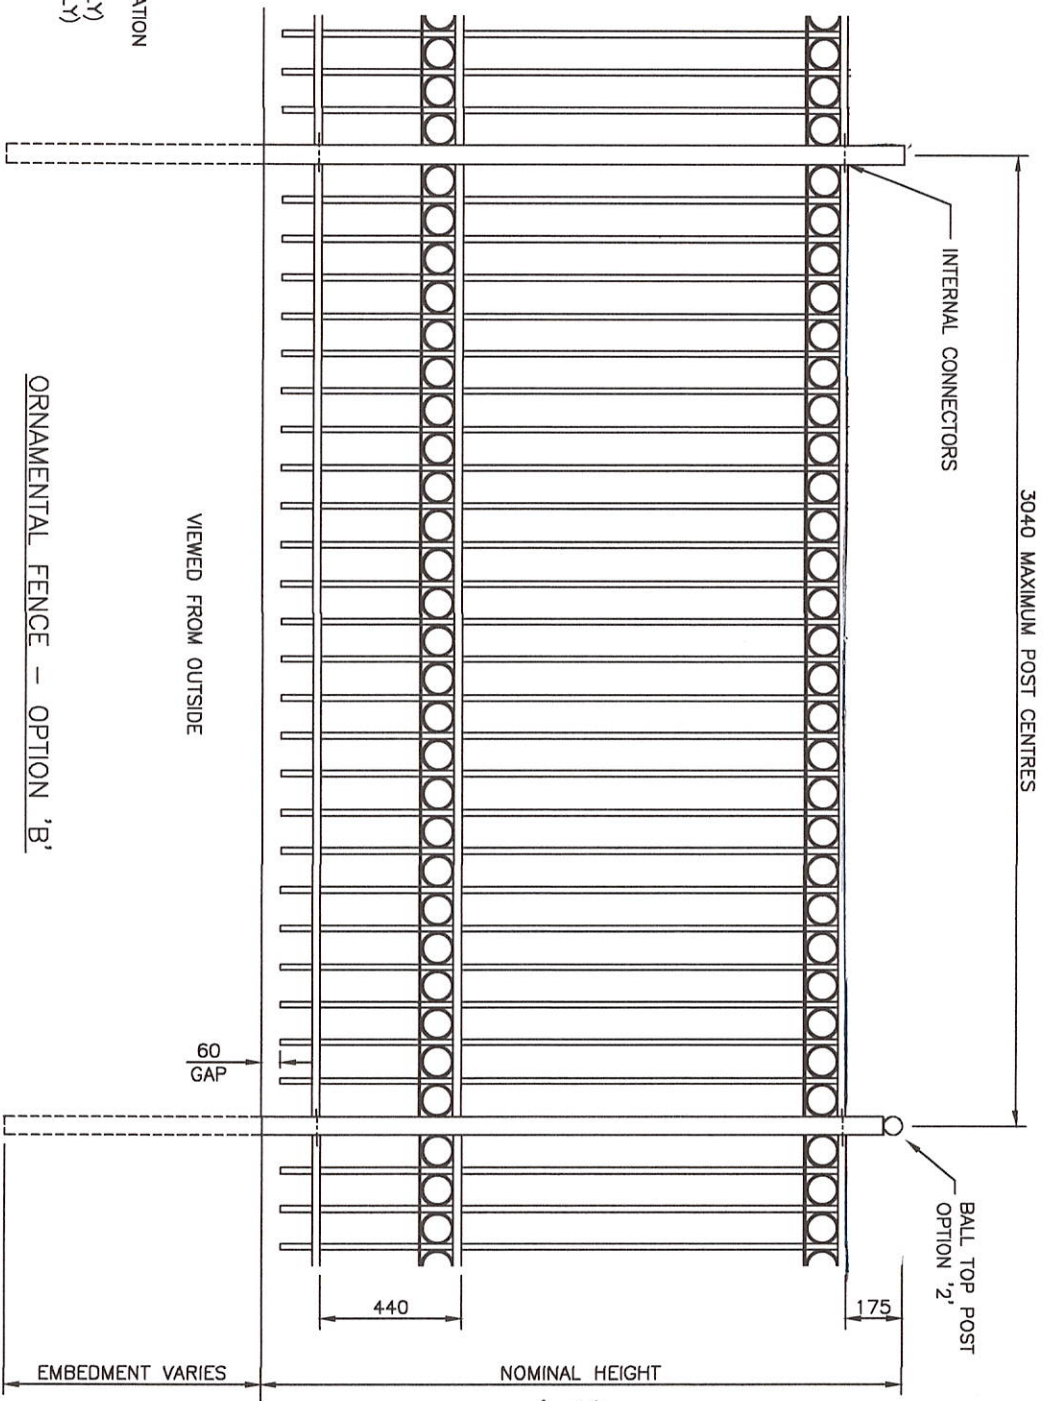

# NOTES.

ALL DIMENSIONS ARE IN mm (UNO)  
GAPS UNDER GATES & FENCING  
ARE NOMINAL DUE TO GROUND LEVELS.

# MATERIALS.

FENCE POSTS: ASSESS TO SUIT SITE LOCATION  
OR  
UP TO 2m HIGH: 60 x 60 SHS (TYPICALLY)  
OVER 2m HIGH: 80 x 60 RHS (TYPICALLY)

PALES: Ø19 CHS  
RINGS: Ø100  
FINALS: 'SAXON' ARROWHEAD  
FENCE RAILS: 50 x 25 RHS  
& 50 x 6 MS FLAT

# FINISH.

GALVANISED TO BS EN ISO 1461  
POWDER COATED: IF REQUESTED

**Jacksons  
Fencing**

Stowting Common, Near Ashford,  
Kent, TN25 6BN  
Telephone: 01233 750393  
Fax: 01233 750403  
www.jacksons-fencing.co.uk  
www.jacksons-security.co.uk

This Drawing Is The Property Of H.S. Jackson & Son (Fencing) Ltd. And May  
Not Be Copied Or Reproduced In Any Way Without Prior Written Permission.

DO NOT SCALE – IF IN DOUBT ASK

- ⑤ 24/03/2020 NEW BORDER + NOTES
- ④ 08/03/18 FINAL UPDATES
- ③ 20/11/13 Flat Bar Thickness
- ② 10/11/09 POST EMBEDMENT
- ① 06/03/07 Panel Width Widened

Drawn S.Leeper

Date 07/06/2006

Checked CJ

Size A3  
Scale 1:16  
U.O.S.

TITLE

SALES DRAWING  
ORNAMENTAL FENCE – OPTION 'B'

CUSTOMER

ACK No.

Drawing No.

ORN/1011  
Sheet 3