



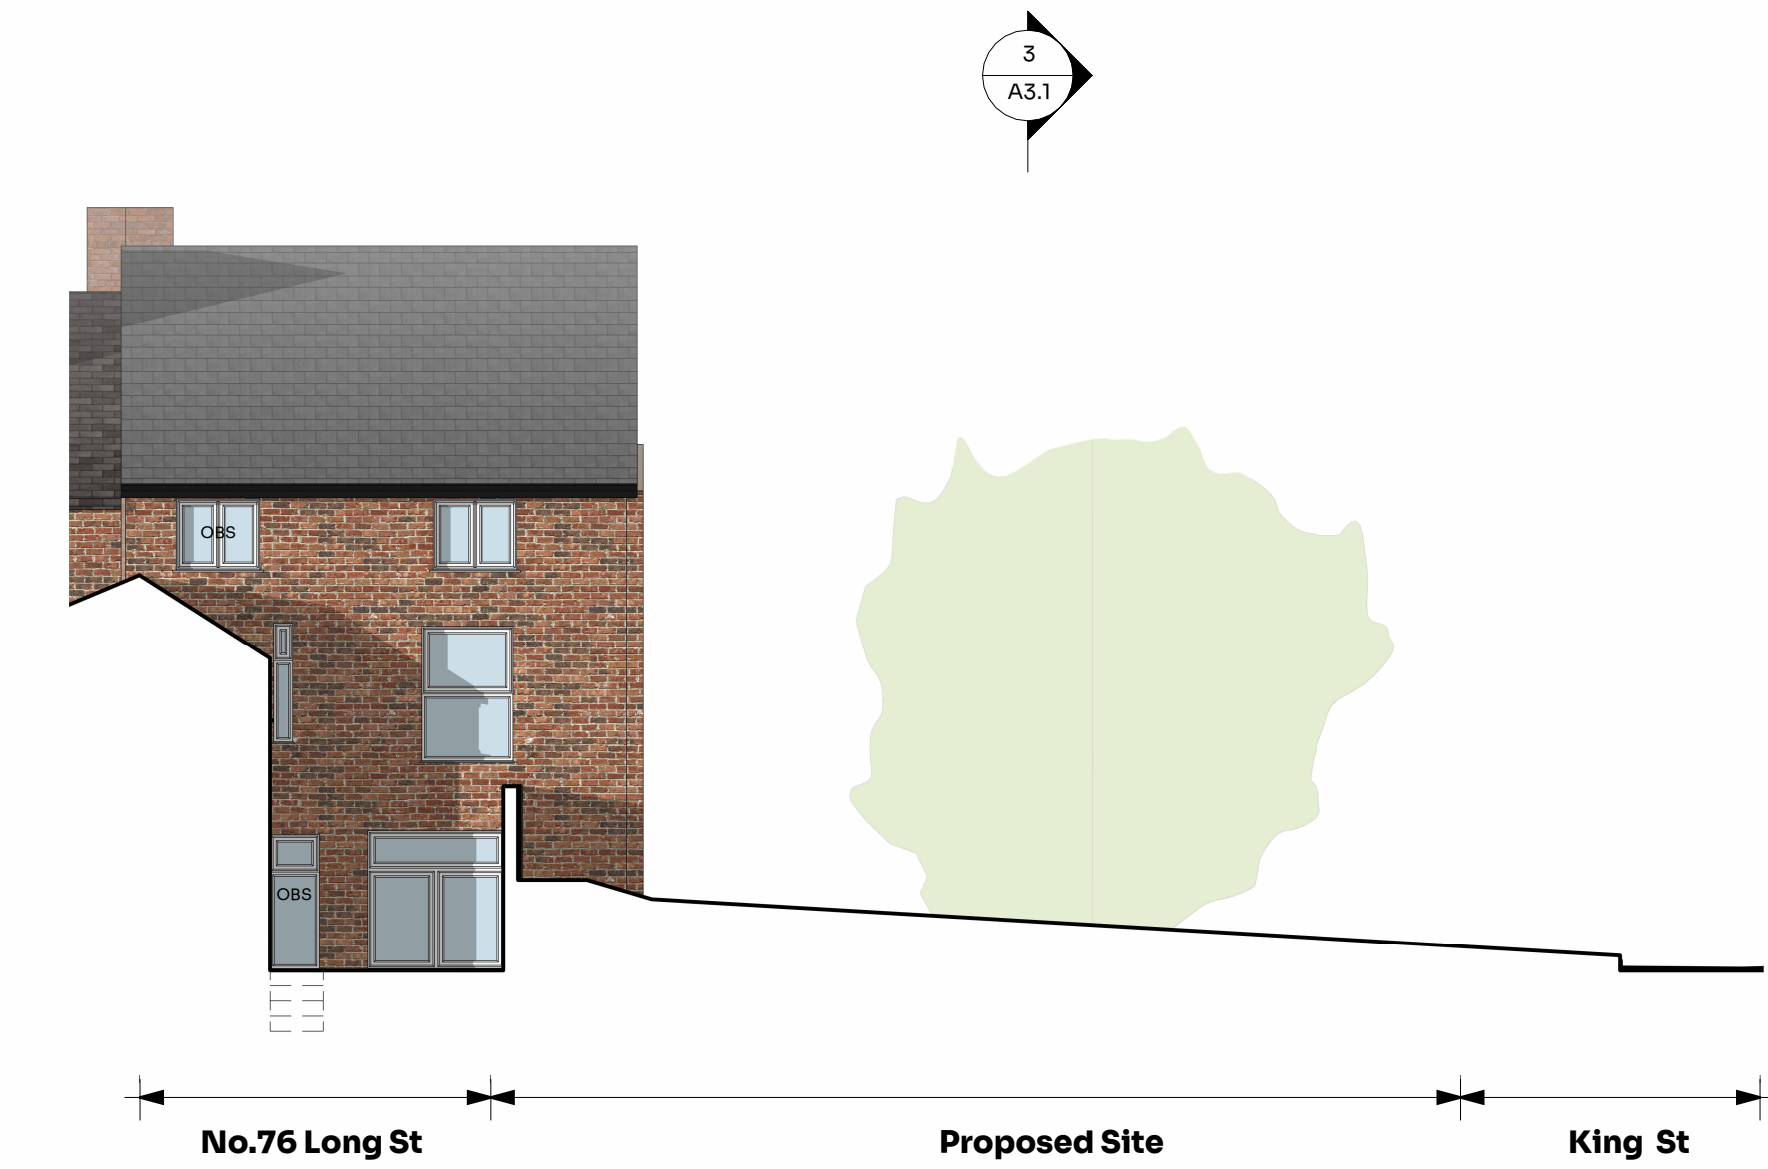


1 Section A - Existing
1:100

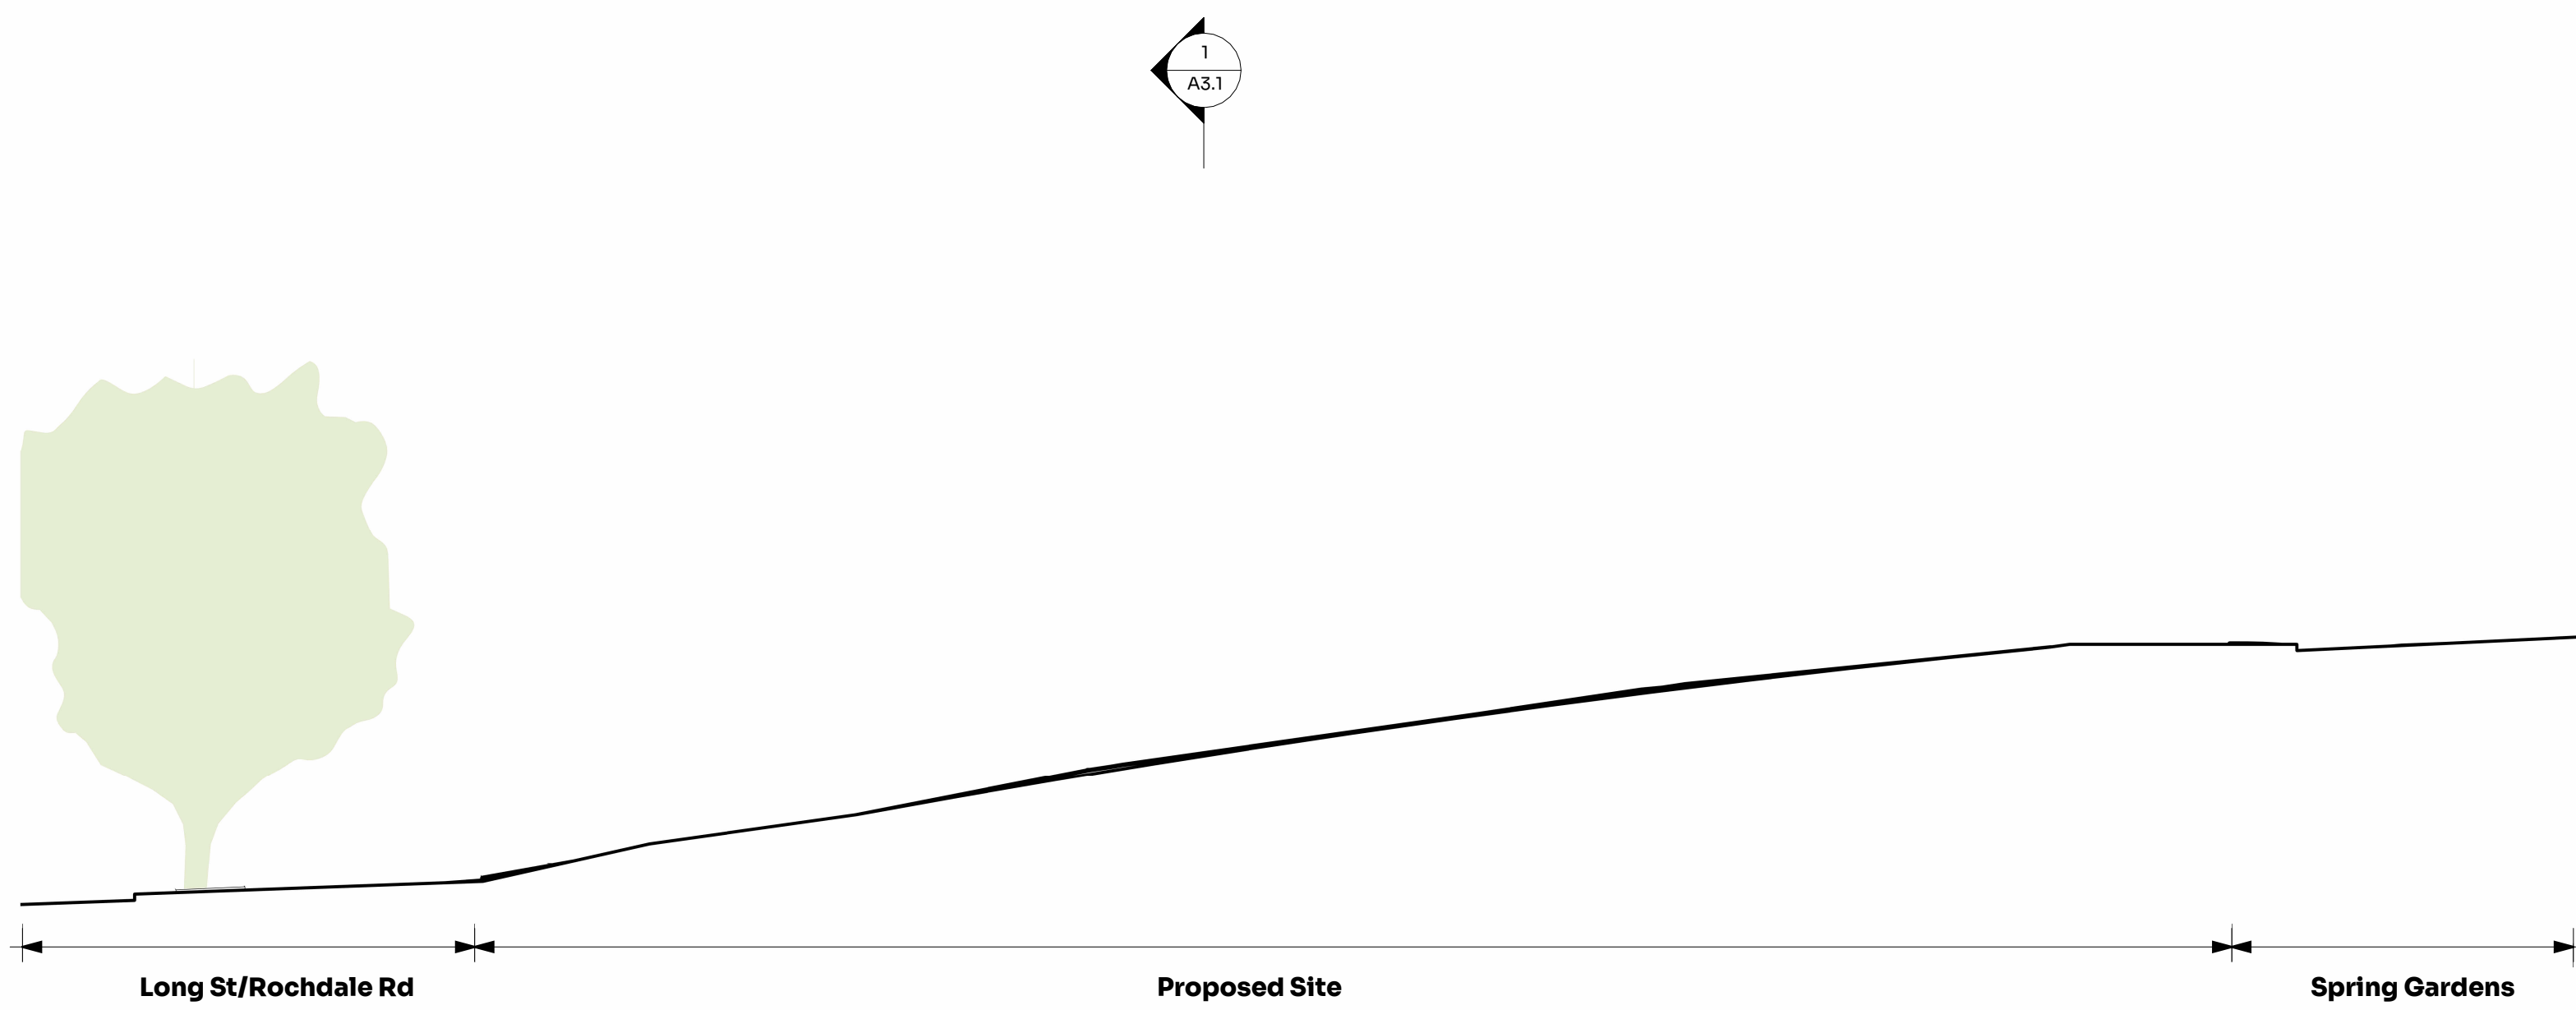

3 Section B - Existing
1:100



2 Section A - Proposed
1:100

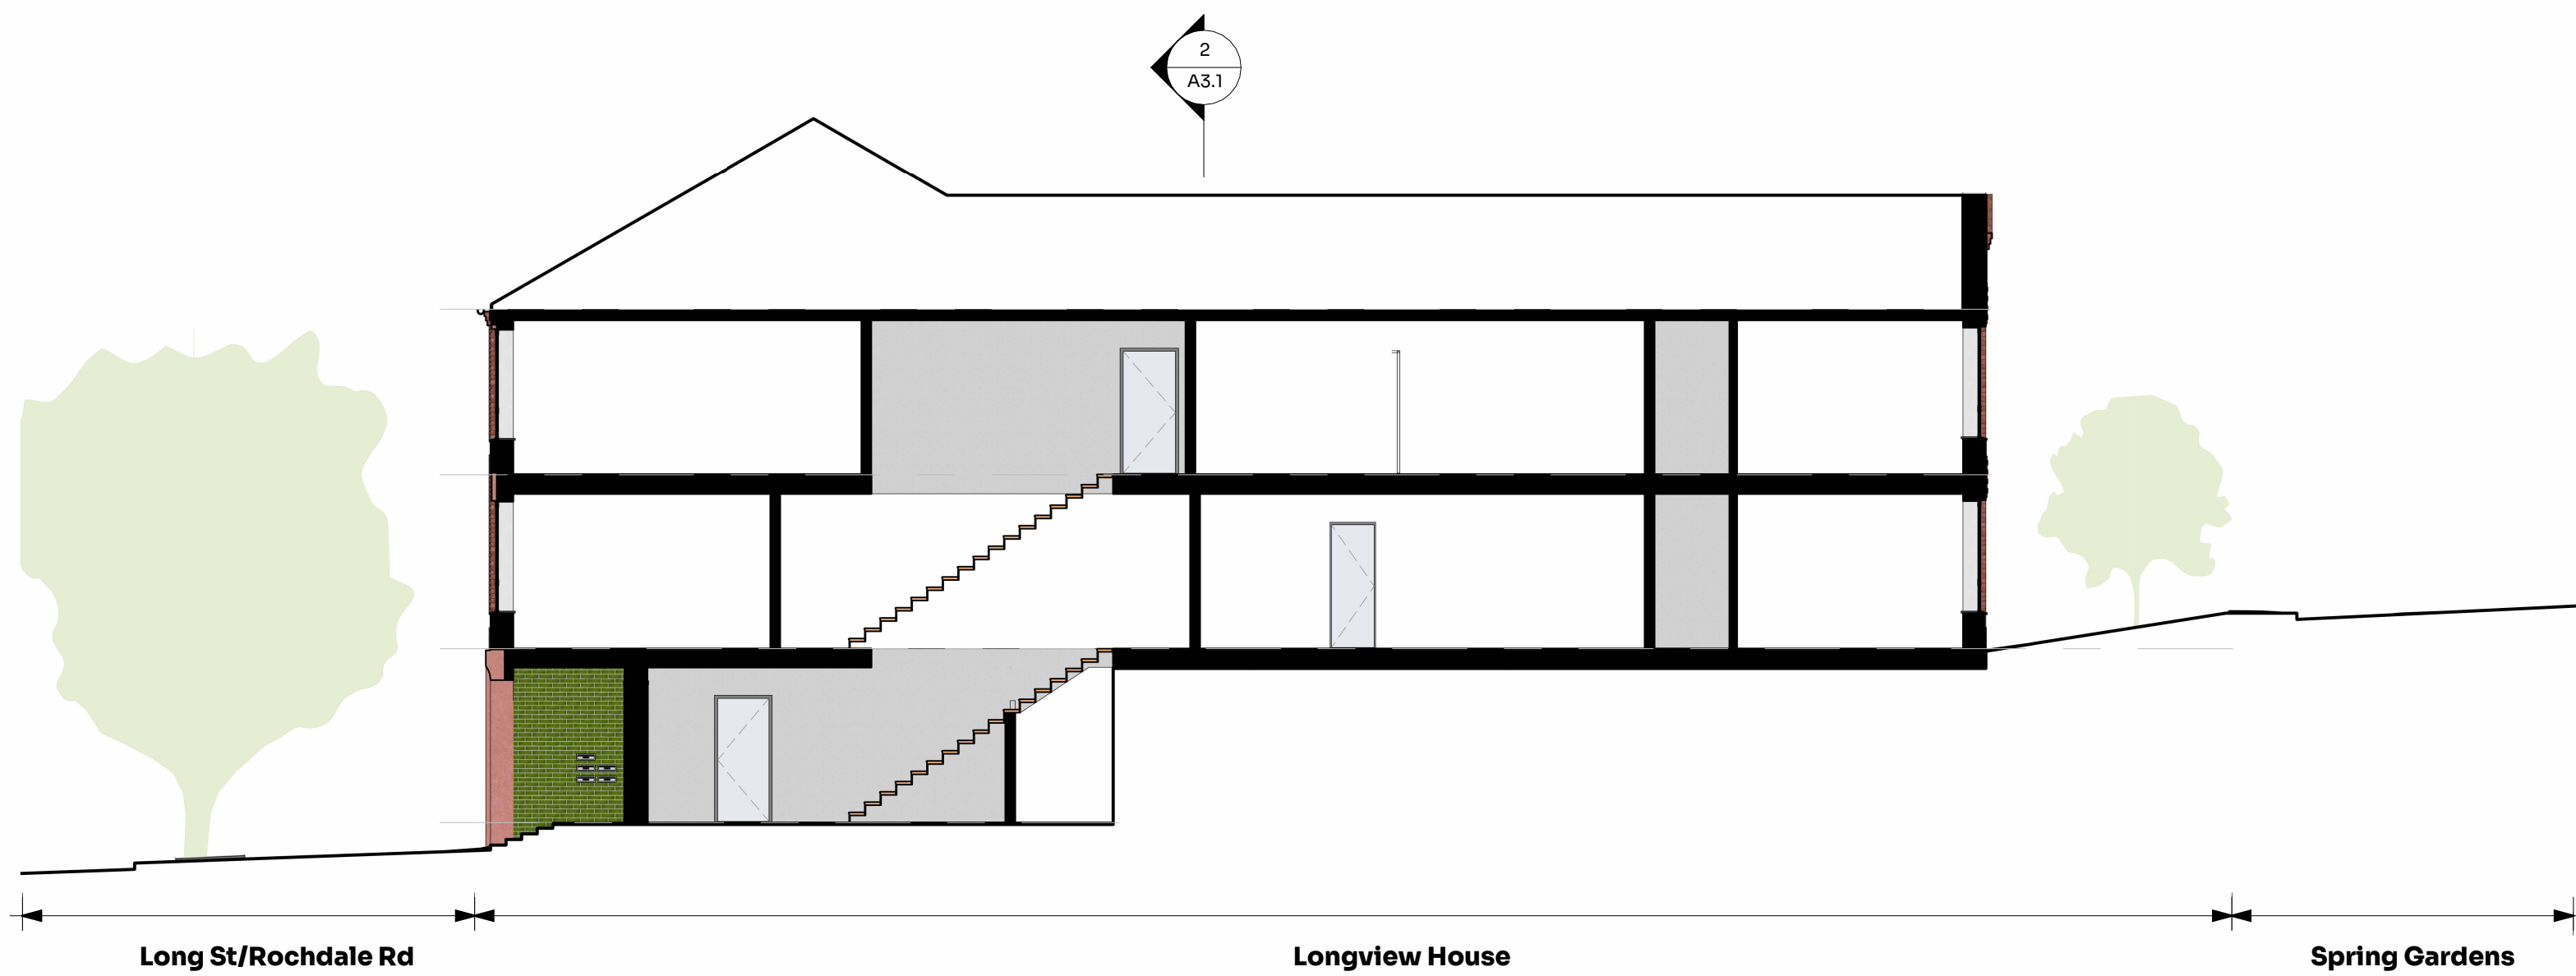

4 Section B - Proposed
1:100

MATERIAL LEGEND	
	Rusticated red brick with coloured mortar - Haywood Red or similar approved
	Red pigmented concrete lintels, acid etched
	Slate roof tile
	Glazed green brick slip, in entrance
	Slim aluminium frame glazing, black
	Obscured where indicated

PL1 Issued for Planning		JC	28 09 25
REV	Details	By	Date
Stamp: ISSUED FOR PLANNING			
Project No: JC_198			
Project: LONGVIEW HOUSE			
Drawing No: A3.1		Revision: PL1	
Title: SECTIONS			
Project Address: Long St, M24 6DN			
Scale on A1: As indicated		Checked by: JC	
			
To be read with JCD specification and all relevant documents. Check all dimensions on site, report discrepancies before starting work. No liability accepted for unauthorised changes or works. This drawing is confidential, do not copy or share without written permission. Property of JCD Design Group Ltd, return on request. © JCD Design Group Ltd			