



DRAWING PRODUCED FOR
PLANNING PURPOSES ONLY.


DO NOT SCALE FROM THIS
DRAWING

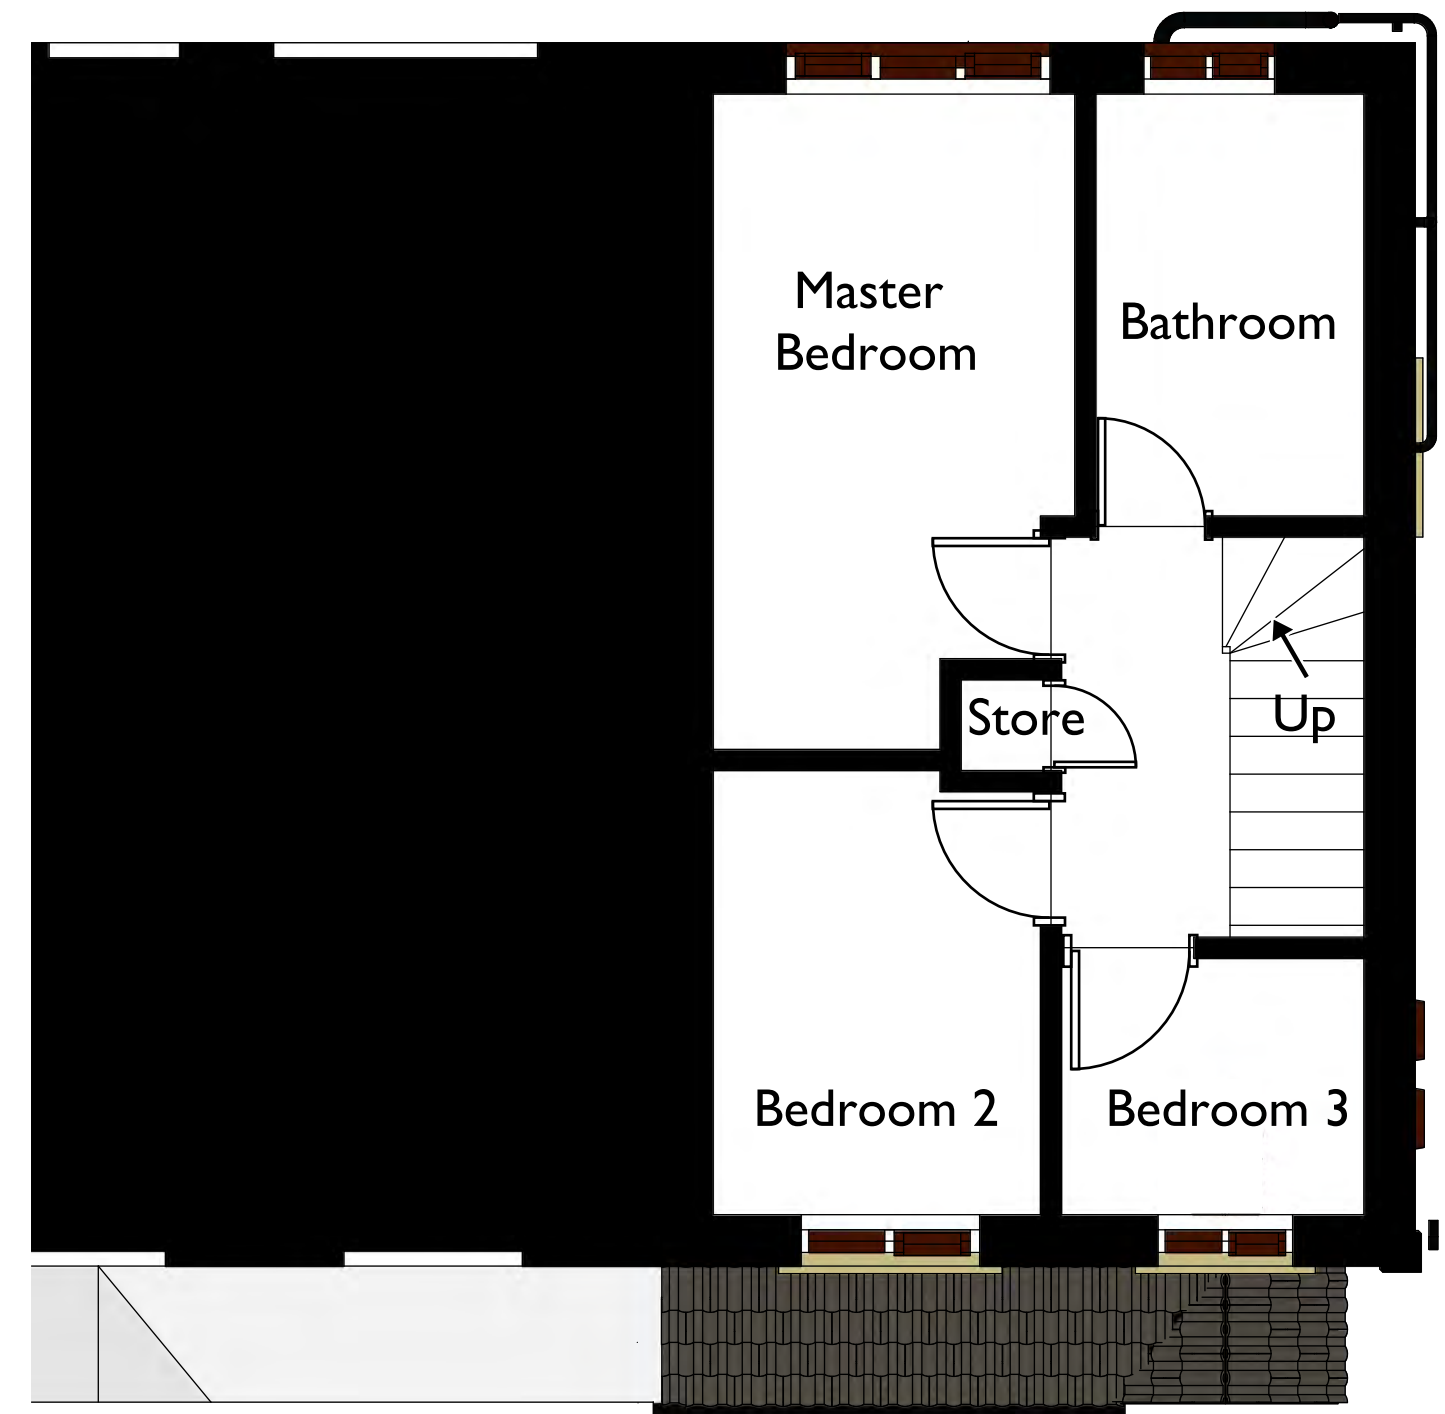



First Floor

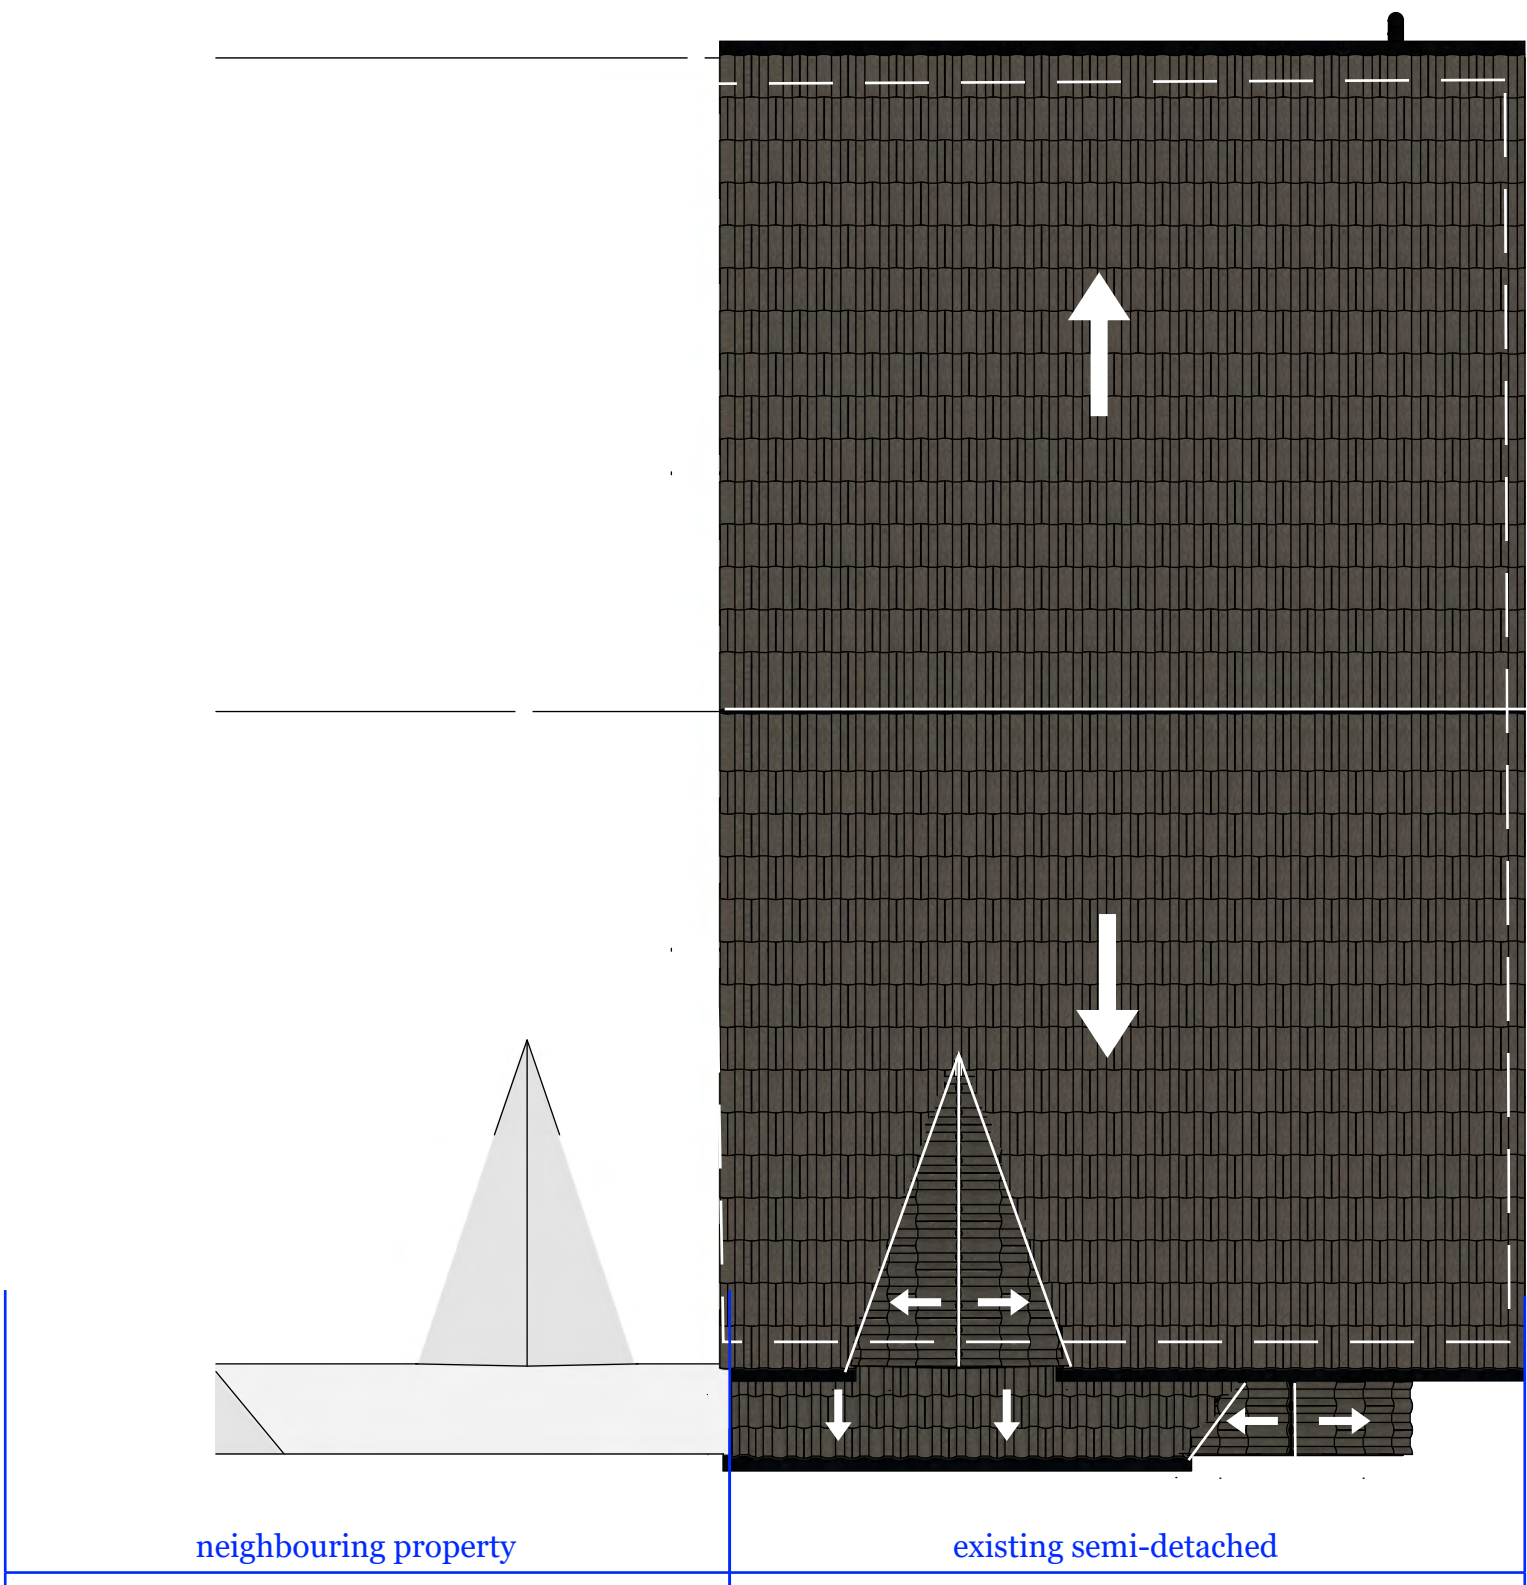

Roof

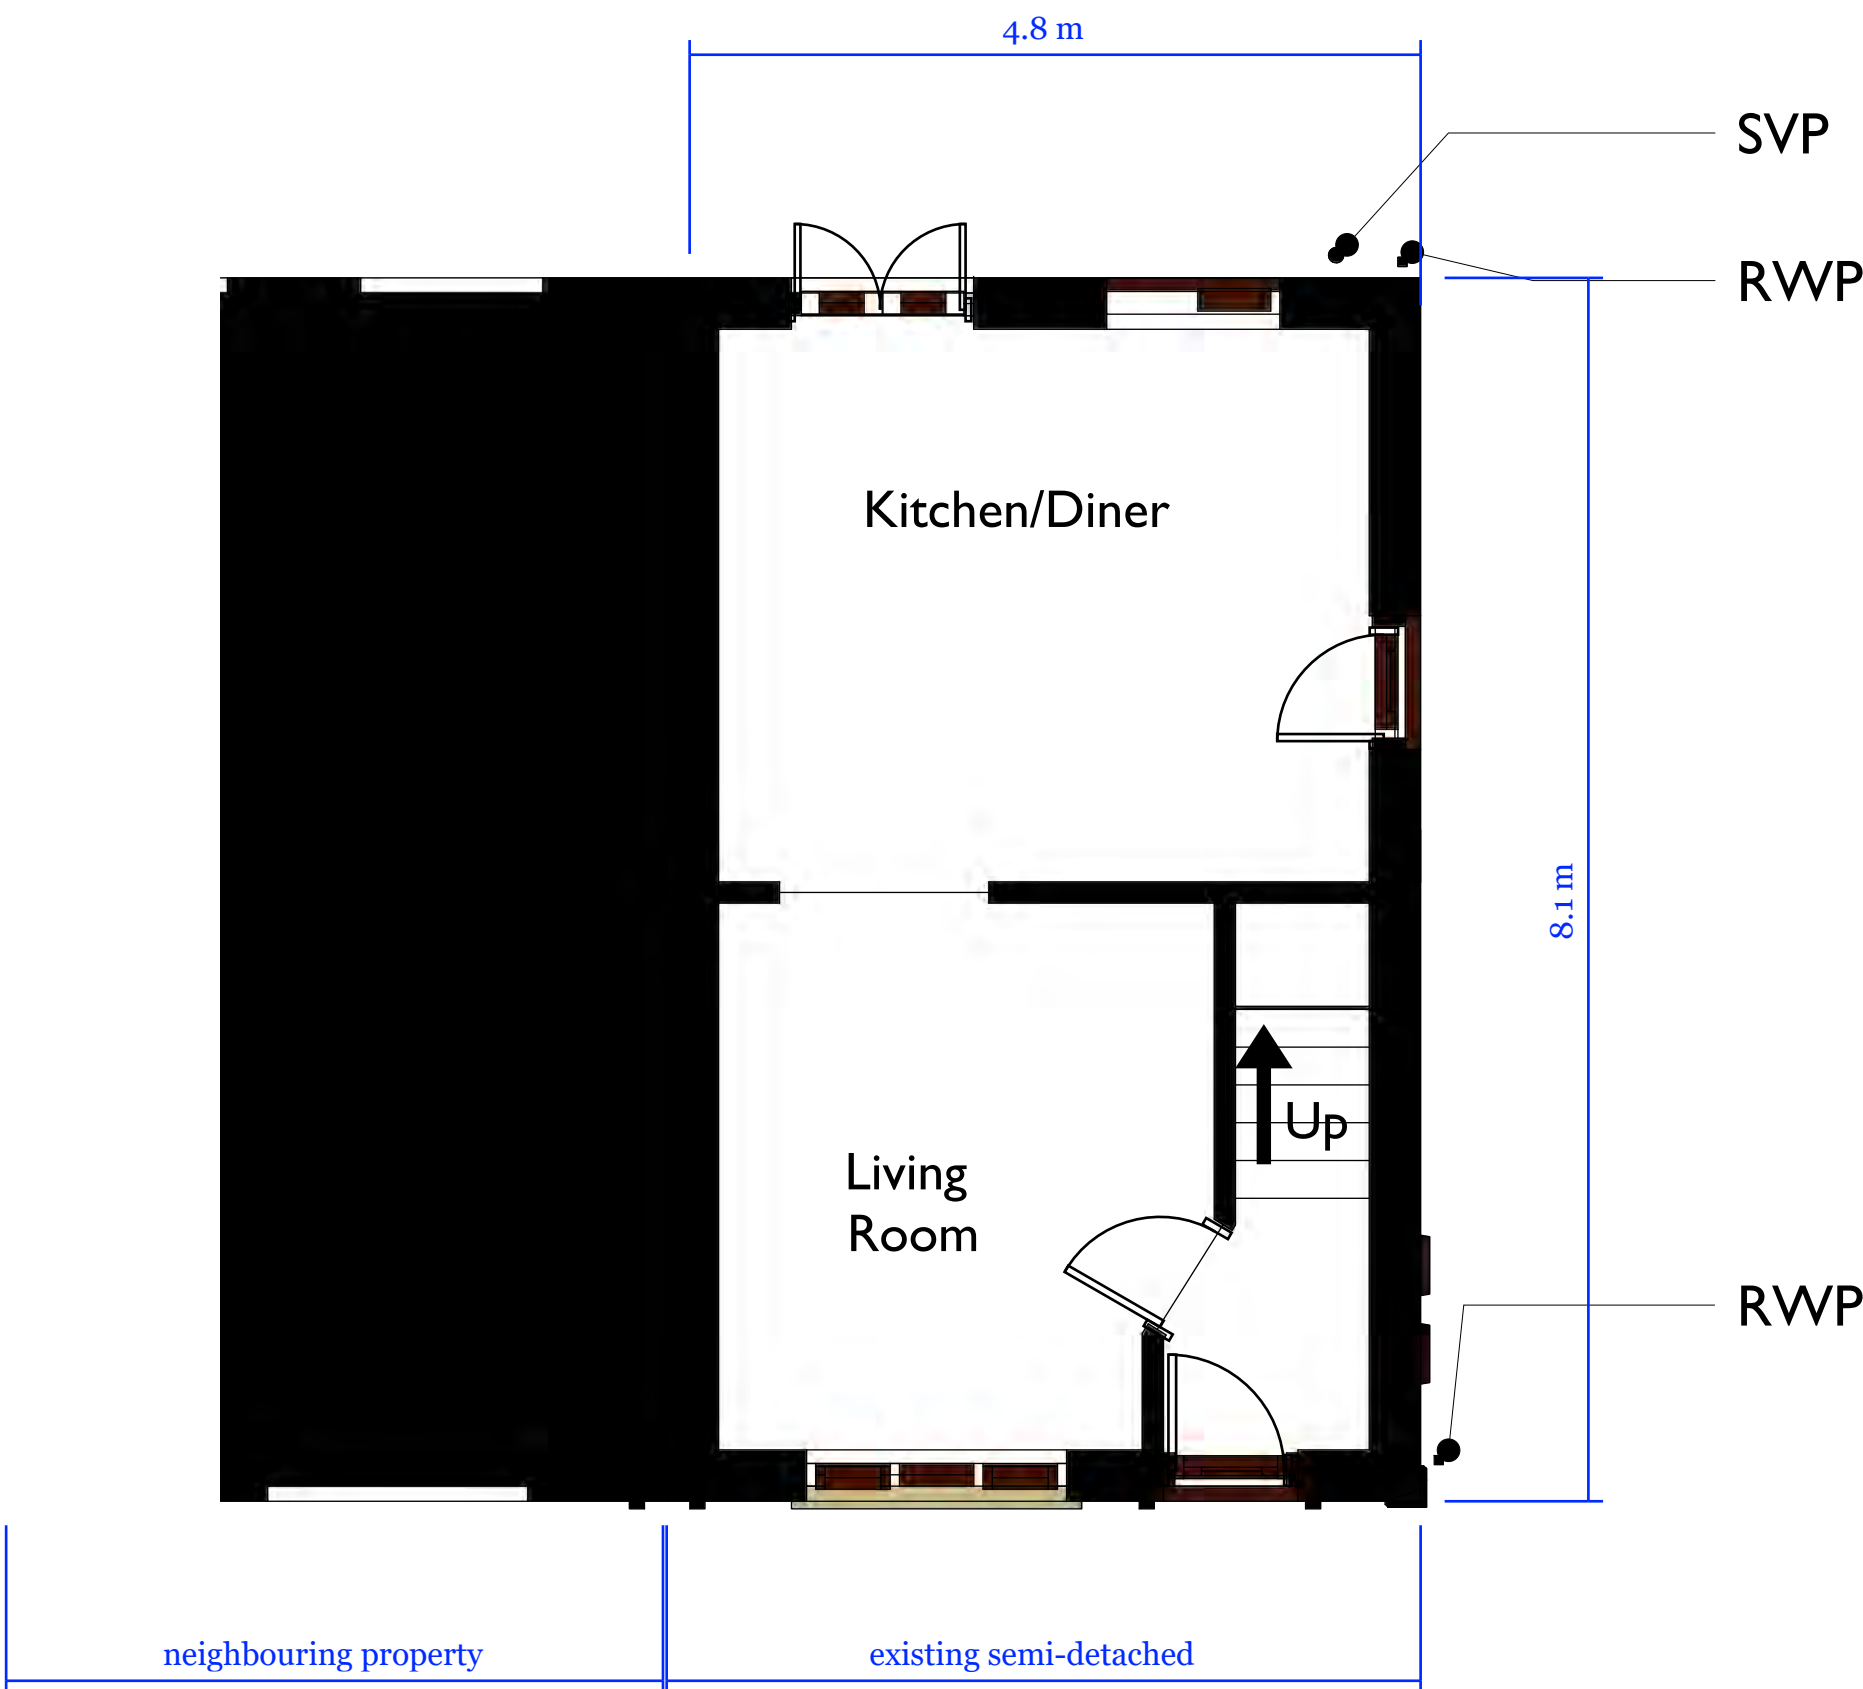

Ground Floor

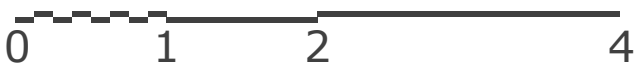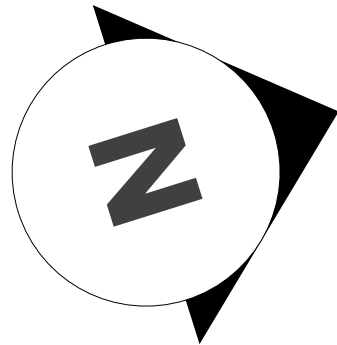

Rev	Date	Description
-	24/09/2025	First Issue



15 Springside View
Bury, BL8 4LU
Tel: 07989 567869

Company No. 13615864
hello@homeorganise.me
<https://www.homeorganise.me>

CLIENT
Lucy & Andrew Williamson

PROJECT
25 Porritt Close
Rochdale
OL11 5HQ

DRAWING TITLE:
Existing Building Plans

DRAWING NUMBER: 0027/01_03
REV: -

DATE: 24/09/2025
Scale @ A1 1:50