

This drawing is provided as a document to guide when Planning Permission or Building Regulations approval is required. It is not a guarantee and Planning Permission will be granted. It is a statement of intent and is not a contract. 


The contract for this work is between the client and the firm contractor. Contractor to note this, supply the details provided within the drawing and carry a general B&B certificate. The materials specified within this drawing are a guide for the contractor as they may vary in the drawing must follow the client's instructions. Any discrepancy detected or those found that were not visible at the time of the initial survey should be reported to James Campbell Associates Ltd for consultation with our client.

CONSTRUCTION NOTES:-

--- Protective Barrier  
Forming CEZ - Construction  
Exclusion Zone.

CELLULAR  
CONFINEMENT  
SYSTEM

TEMPORARY  
GROUND  
PROTECTION

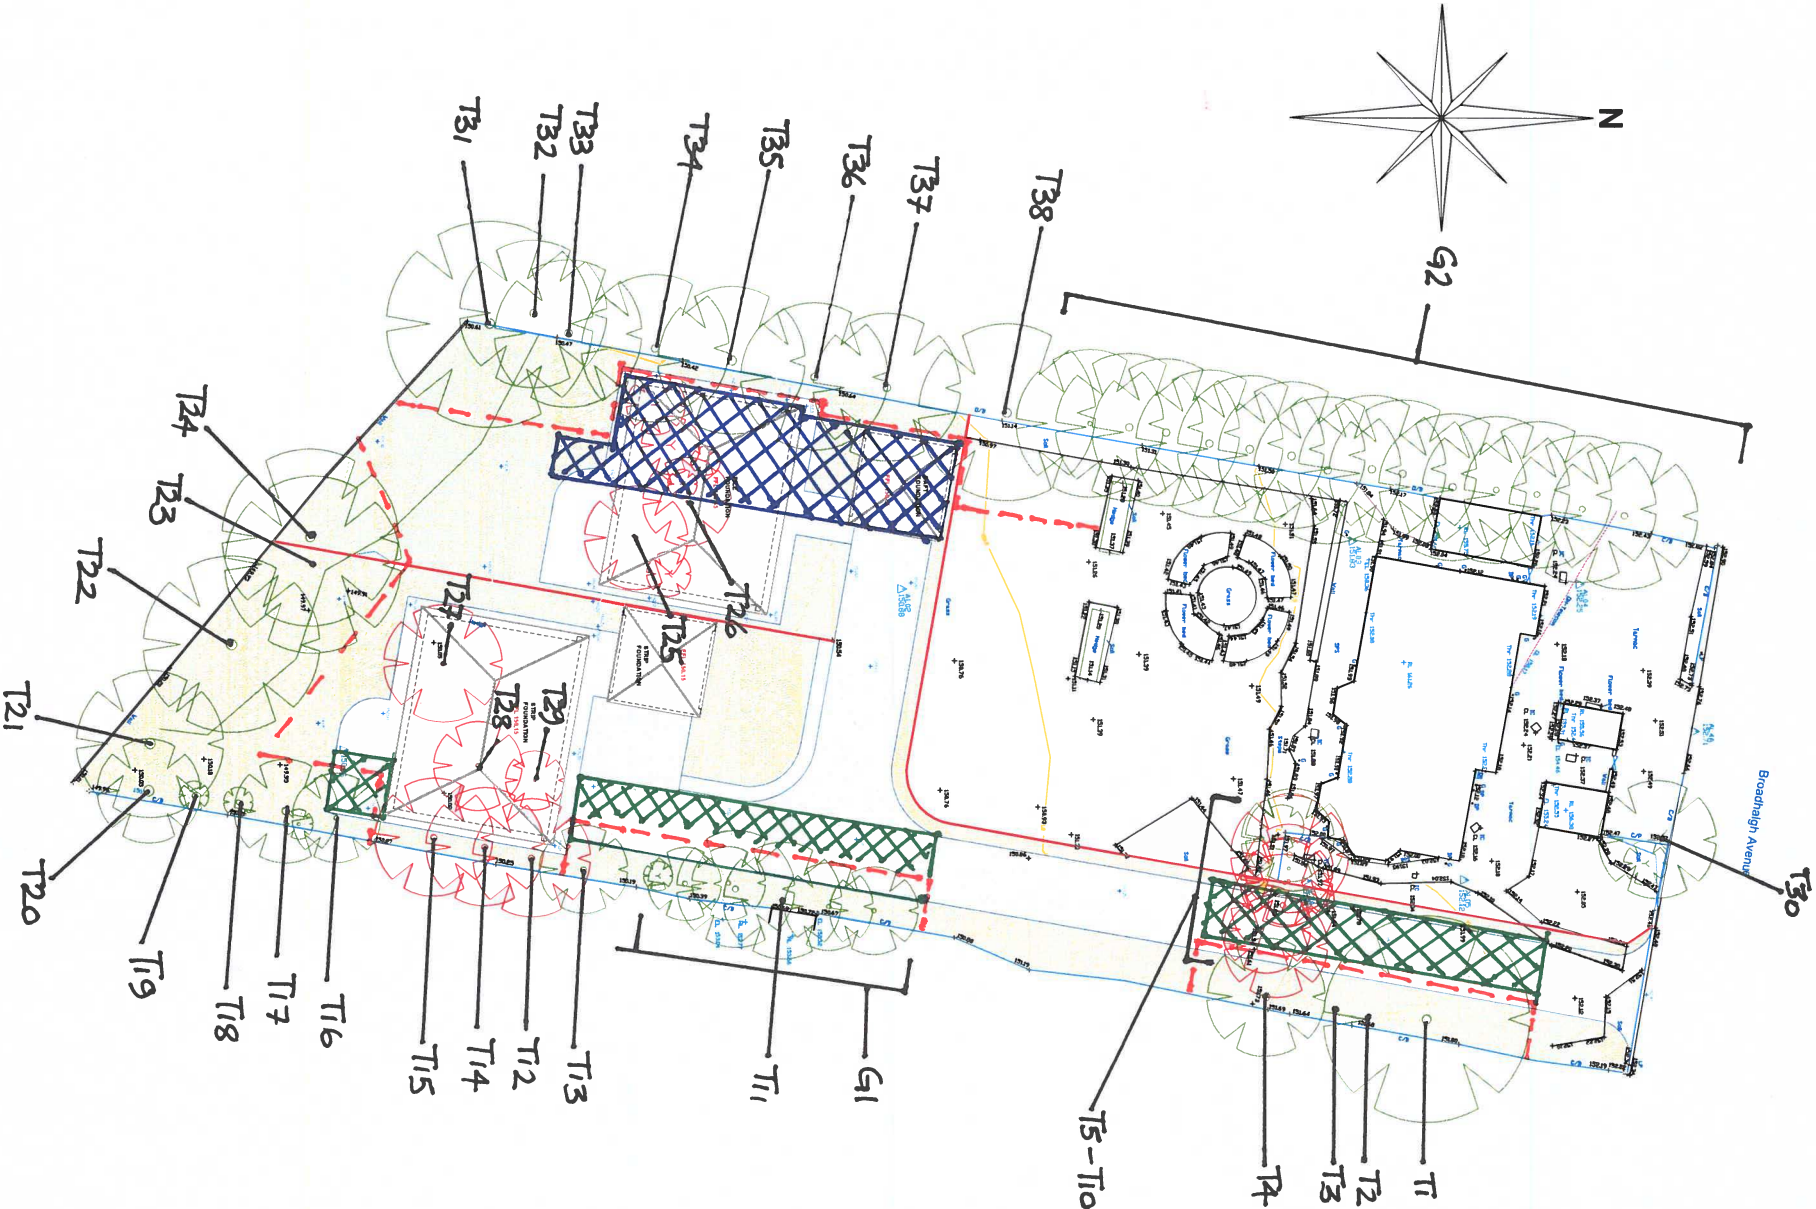

DRAWING TITLE

JCA

CHARTERED ARCHITECTURAL SERVICES

CIARB

CIAT

JAMES CAMPBELL ASSOCIATES LTD

173 Rochdale Road

Firgrove

Rochdale

OL16 3BN

Tel: 01799 354888

Mobile: 07817 631351

Email: james@jamescampbellassociates.co.uk

Web: www.jamescampbellassociates.co.uk

PROJECT

LOCATION

|         |                  |
|---------|------------------|
| DRAWN:- | DRAWING NUMBER:- |
| DATE:-  |                  |
| SCALE:- |                  |
| ISSUE:- |                  |