
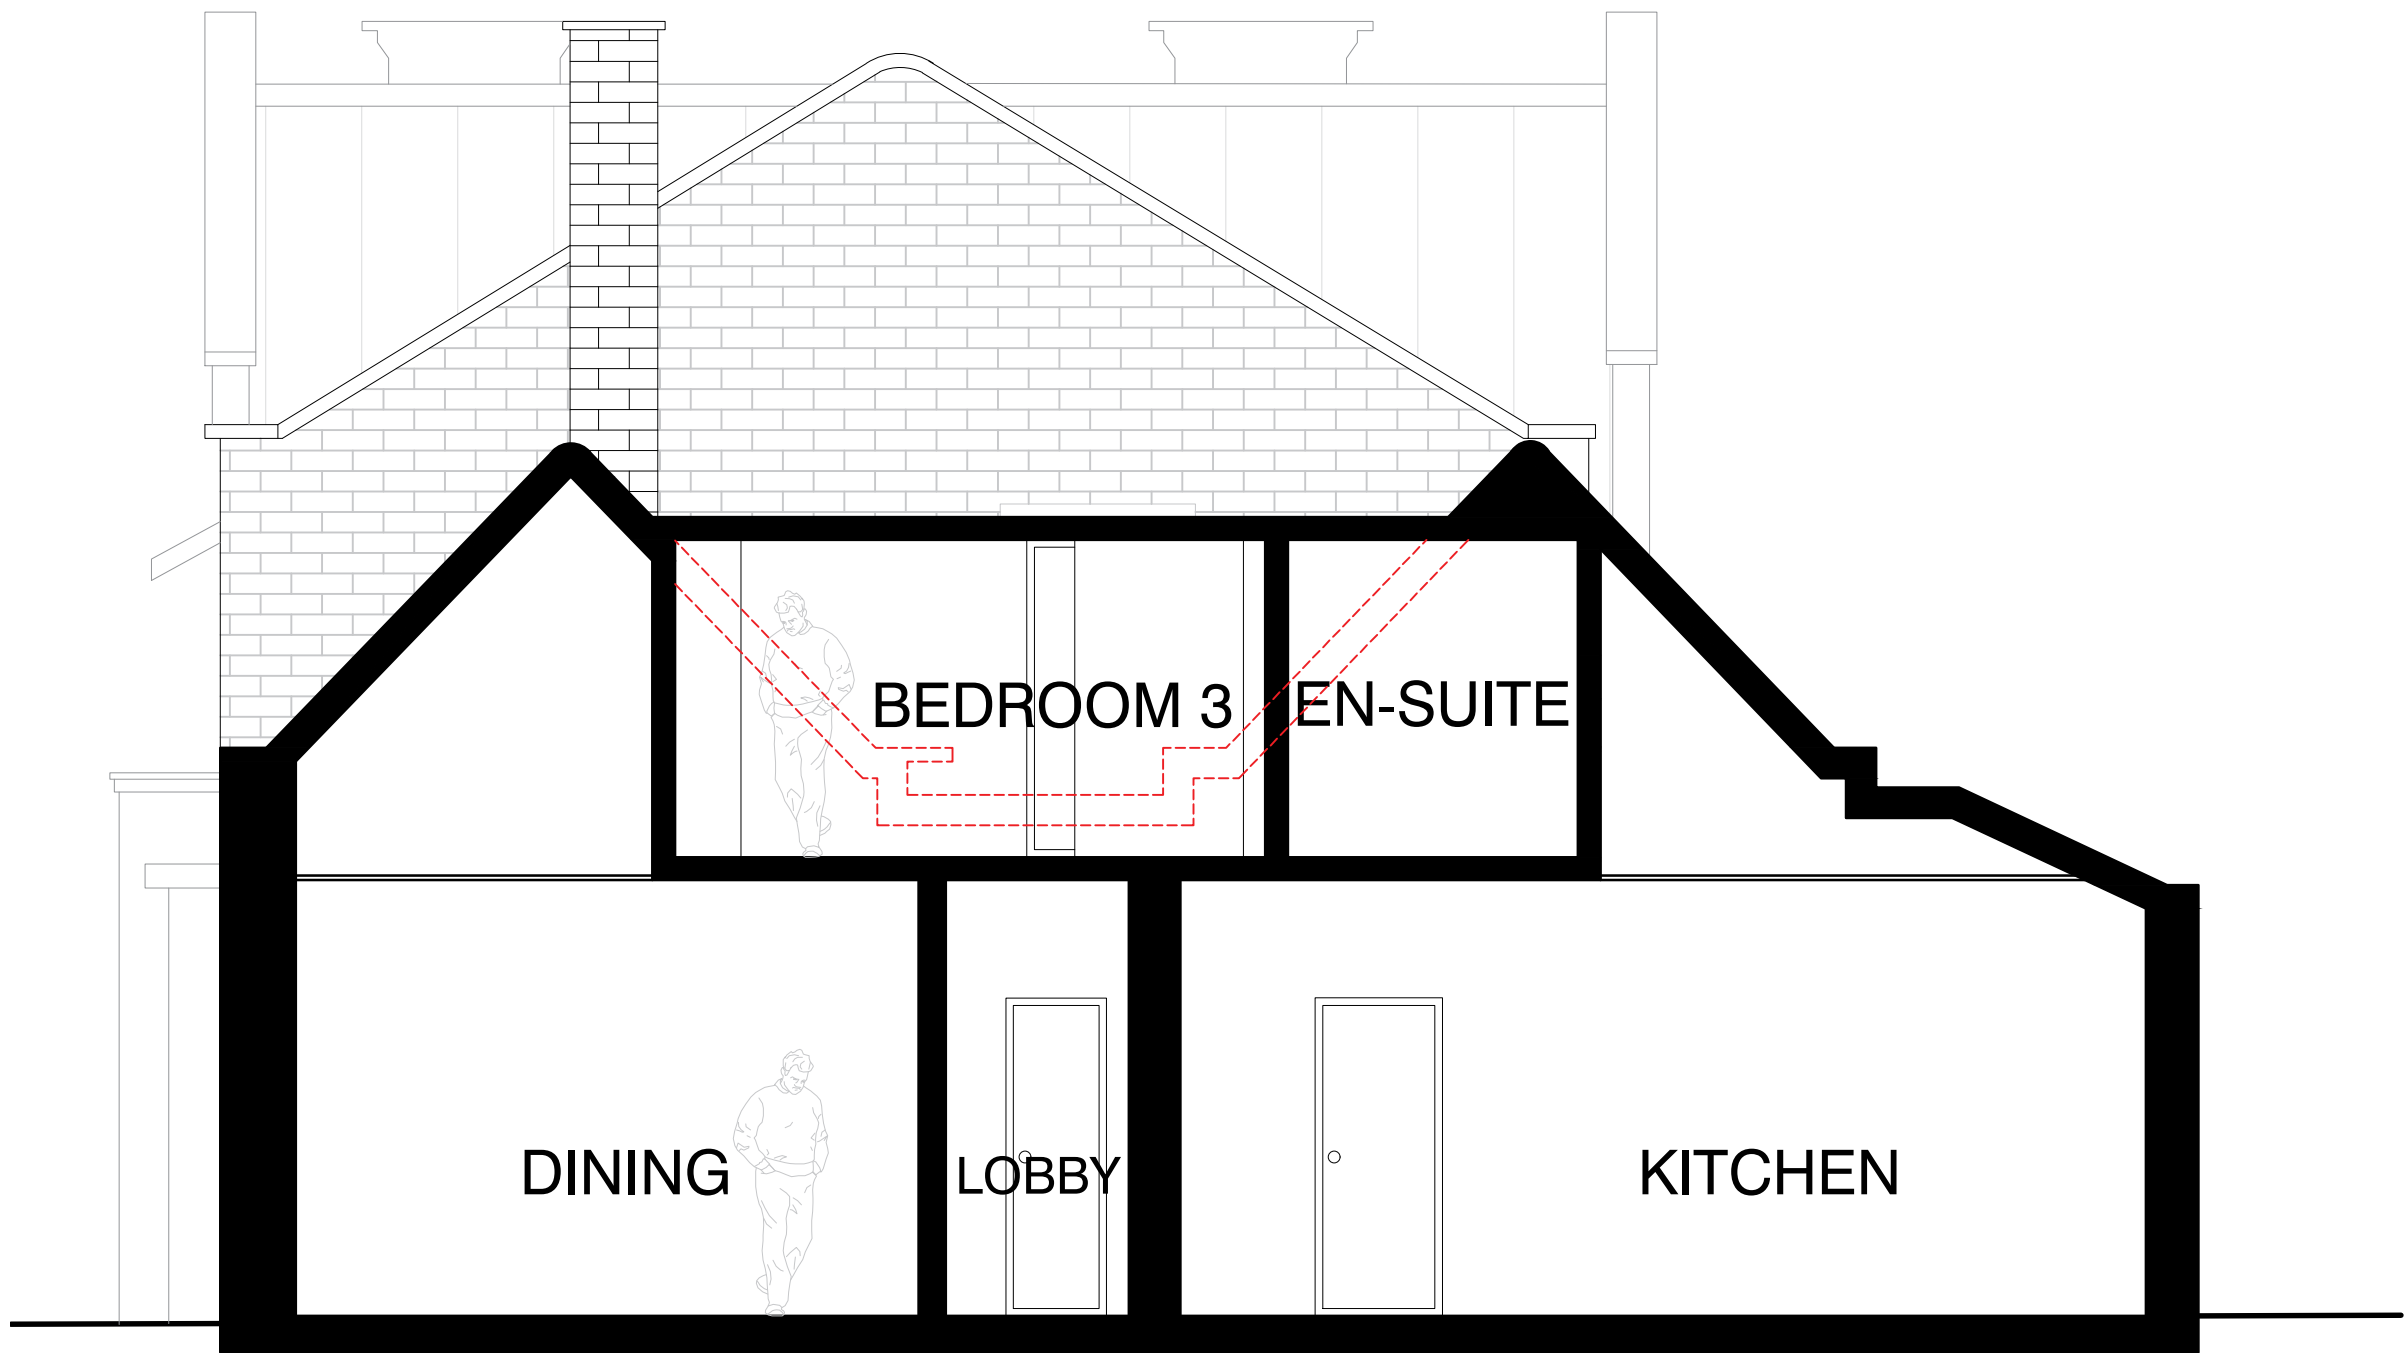


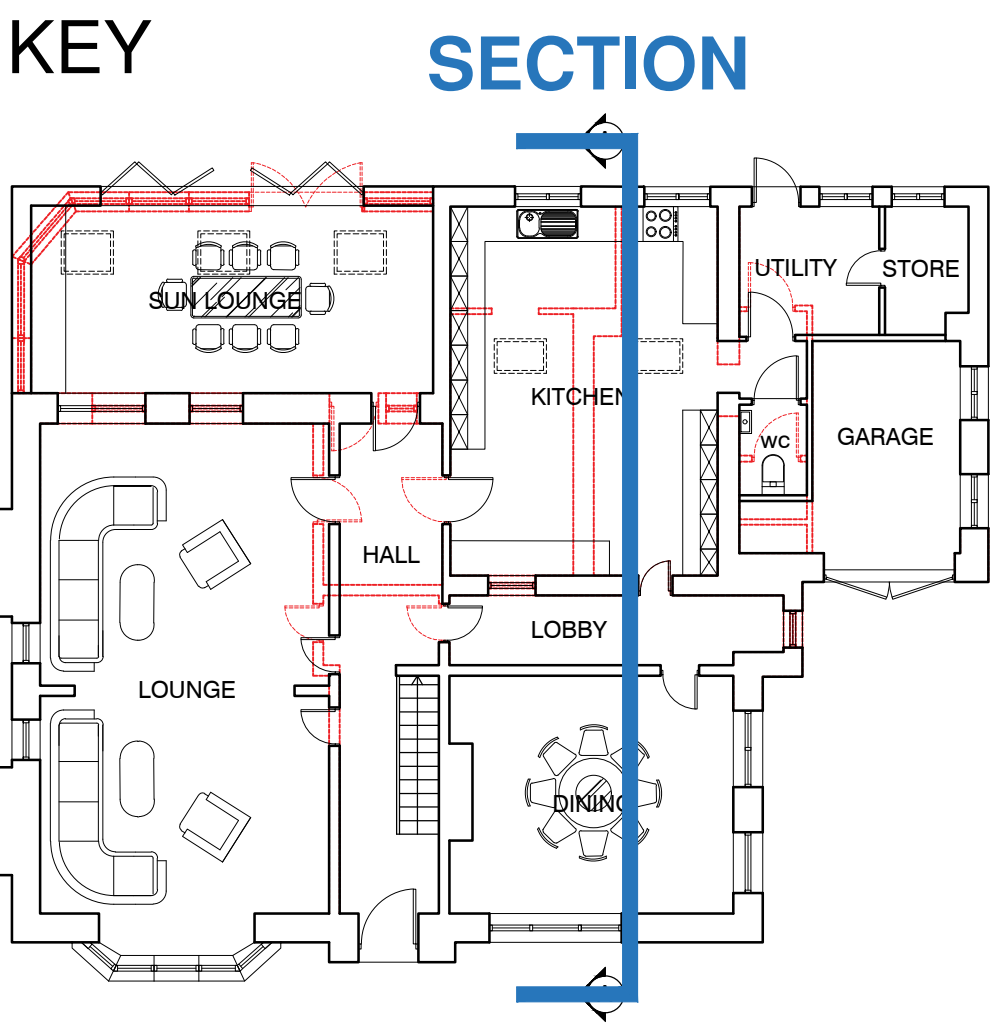

PROPOSED SECTION

SCALE 1 : 50

scale 1:50 0 2.5m

 DEMOLITION

IMPORTANT NOTES: Do Not Scale from this Drawing.
Use Figured Dimensions Only.

DRAWING STATUS:			INFORMATION			FOOTPRINT DESIGN		
REVISION	DATE	DESCRIPTION	CLIENT:	SCALE:	DATE:	PROJECT:	DRAWING TITLE:	DRAWING NO:
			OMAR LAW LIMITED	1:50@A1	18.09.24	77 MELLOR STREET, ROCHDALE	PROPOSED SECTION	A138_L(00)008