
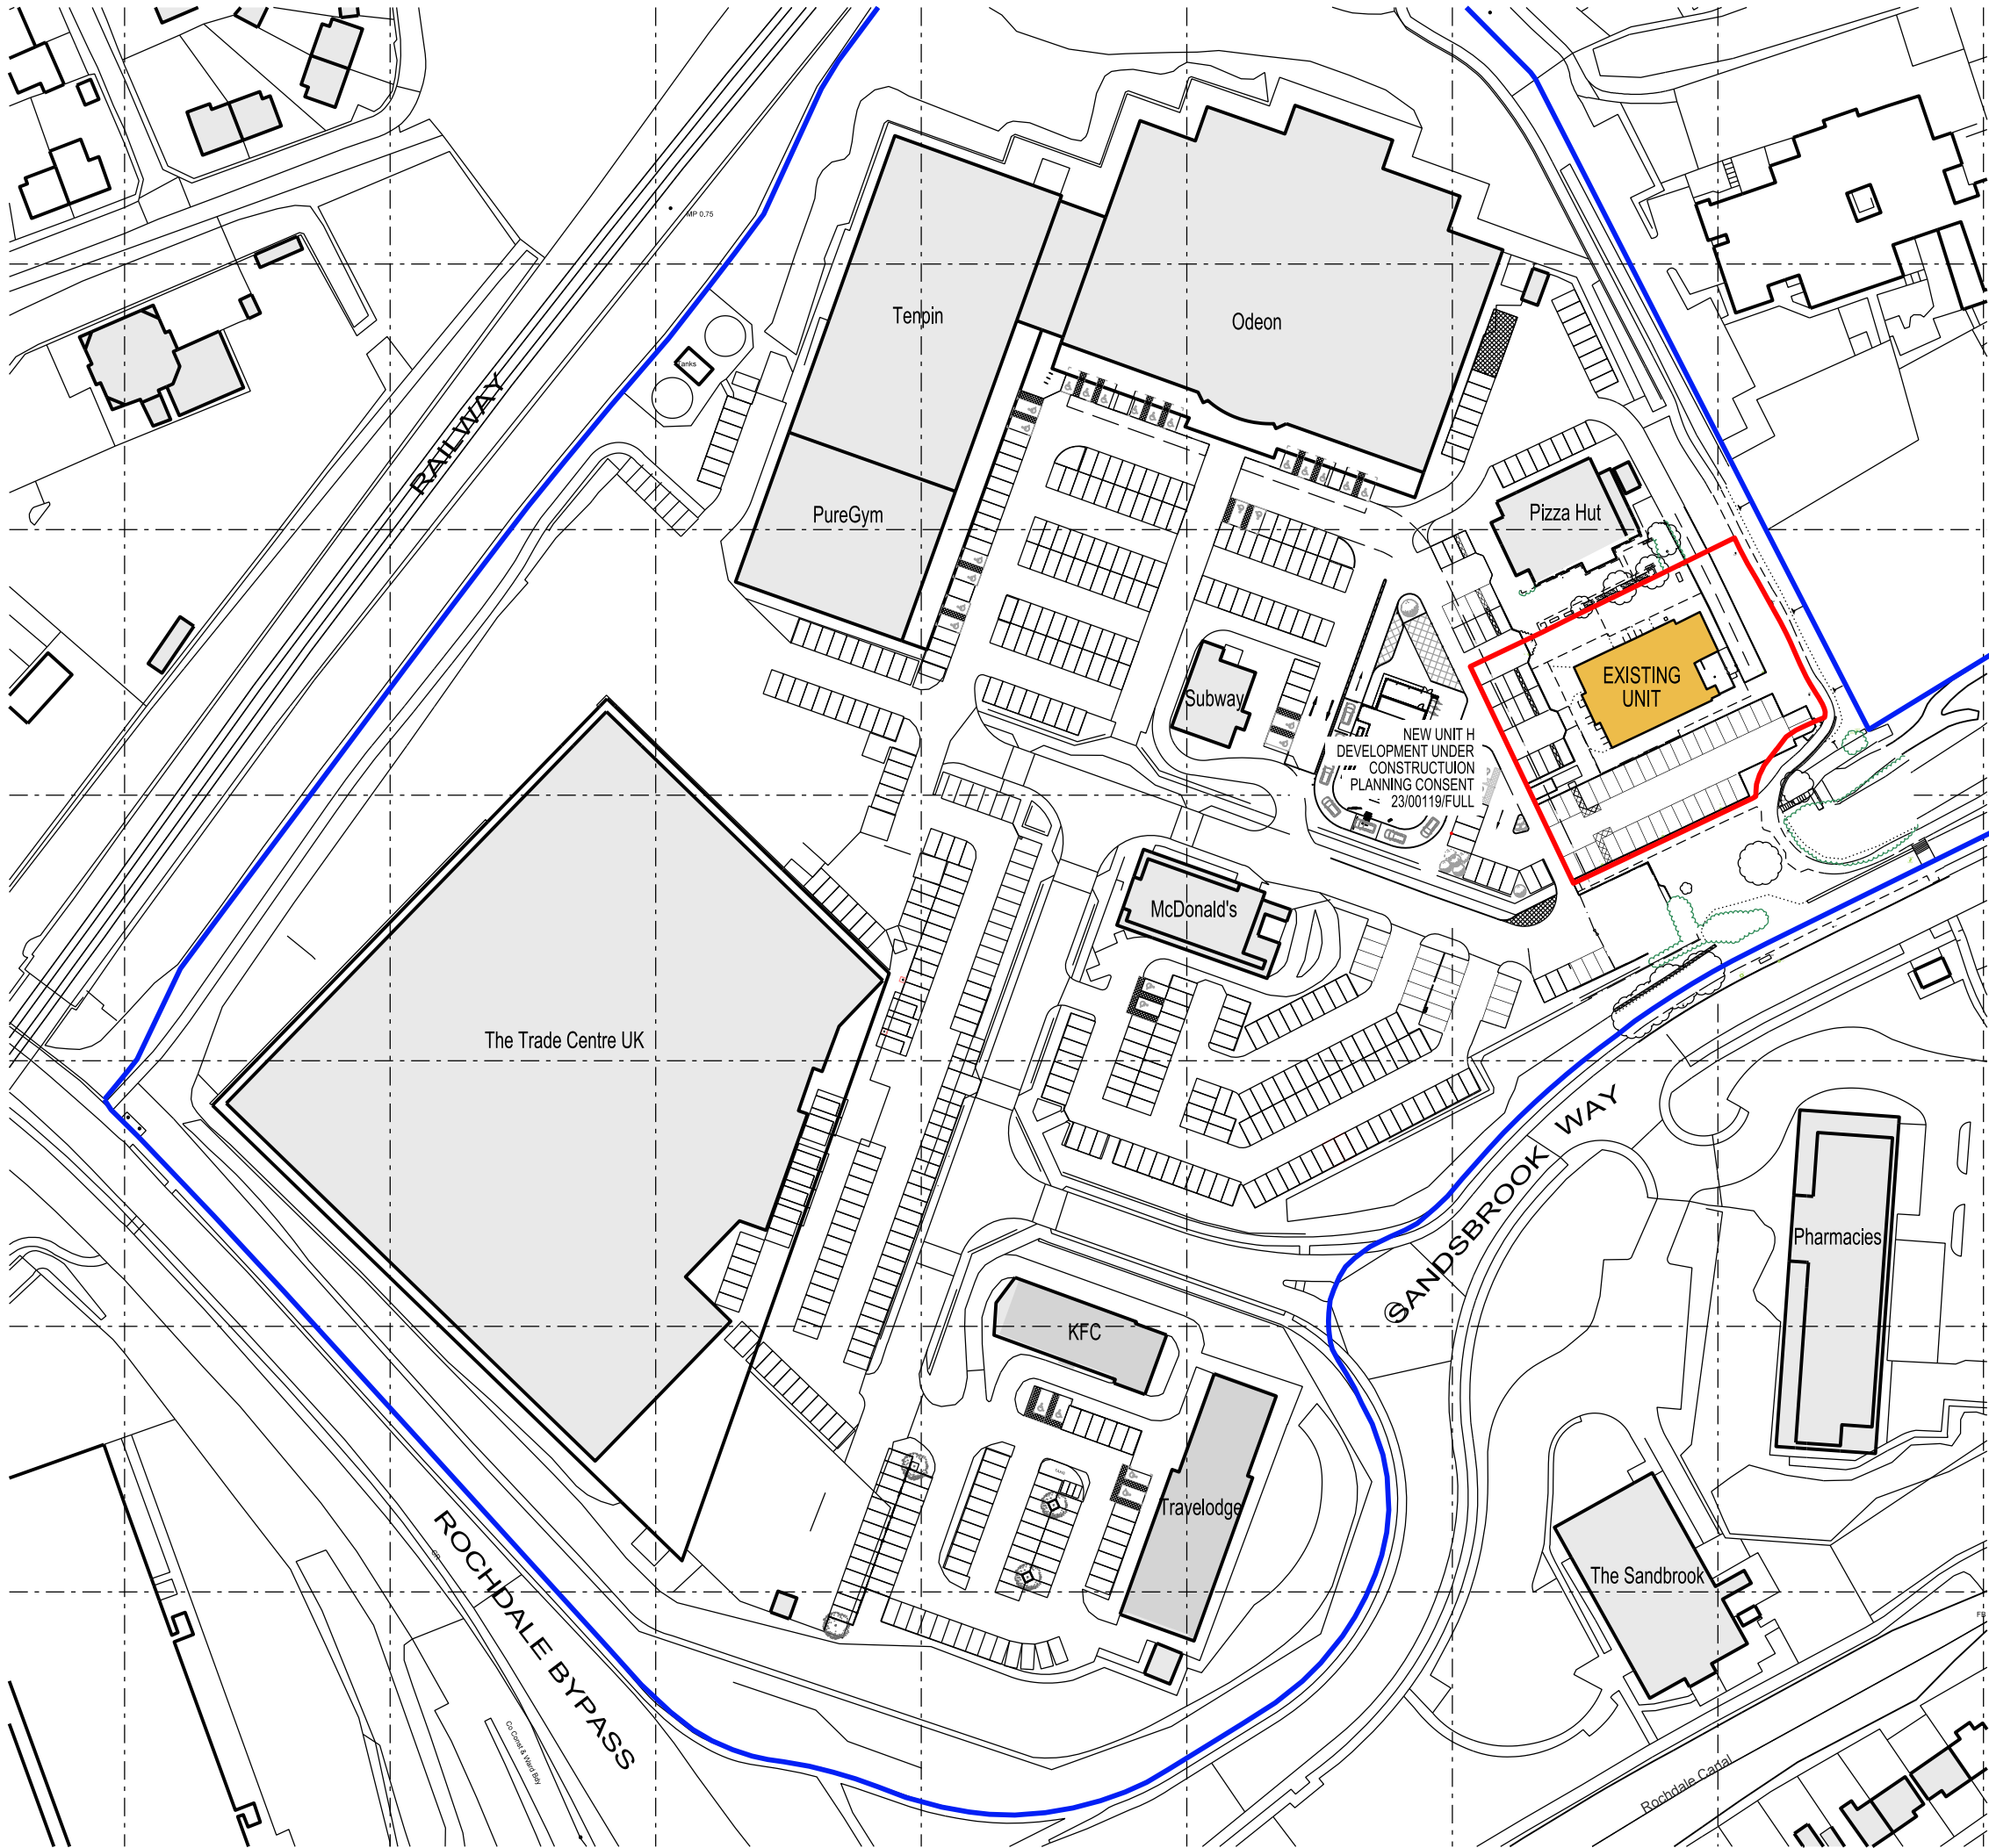


THIS DRAWING IS PROTECTED BY COPYRIGHT AND MUST NOT BE COPIED OR REPRODUCED WITHOUT THE WRITTEN CONSENT OF R.G. PARTNERSHIP LIMITED.

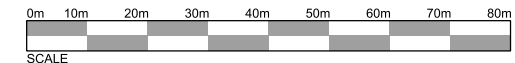

(c) Crown Copyright and Database Rights
2022 OS 100060020

KEY:

- OWNERSHIP BOUNDARY
- APPLICATION BOUNDARY
Approx Area: 2,436 sqm / 0.243 ha

C	10.09.25	PLANNING ISSUE	CF
B	20.08.25	APPLICATION BOUNDARY AMENDED	CF
A	16.07.25	DRAFT PLANNING ISSUE	CF
REV.	DATE	NOTES	INIT

CLIENT / PROJECT
AIG HOLDINGS LTD
SANDBROOK PARK, ROCHDALE
OL11 1RY

DRAWING TITLE
SITE LOCATION PLAN
FORMER PINK DRIPS UNIT

STATUS		PLANNING			
DATE		DRAWN		SCALE @ A3	
21.02.2025		CF		1:1250	
PROJECT NUMBER	UNIT / BLOCK	CI / SFB CODE	TYPE & NUMBER	REVISION LETTER	
DRAWING NO.					
11649		L		001	
Site Location Plans		L	GA Plans	P	Elevations
Sections		S	Details	D	Prefix Colour

THE RATCLIFFE GROVES PARTNERSHIP
LONDON
19 BEDFORD ROW
LONDON WC1R 4EB
T. 020 7600 6666 E. london@rgp.uk.com
www.rgp.uk.com

MANCHESTER
105 MANCHESTER ROAD
BURY LANCASHIRE BL9 0TD
T. 0161 797 6000 E. manchester@rgp.uk.com

