
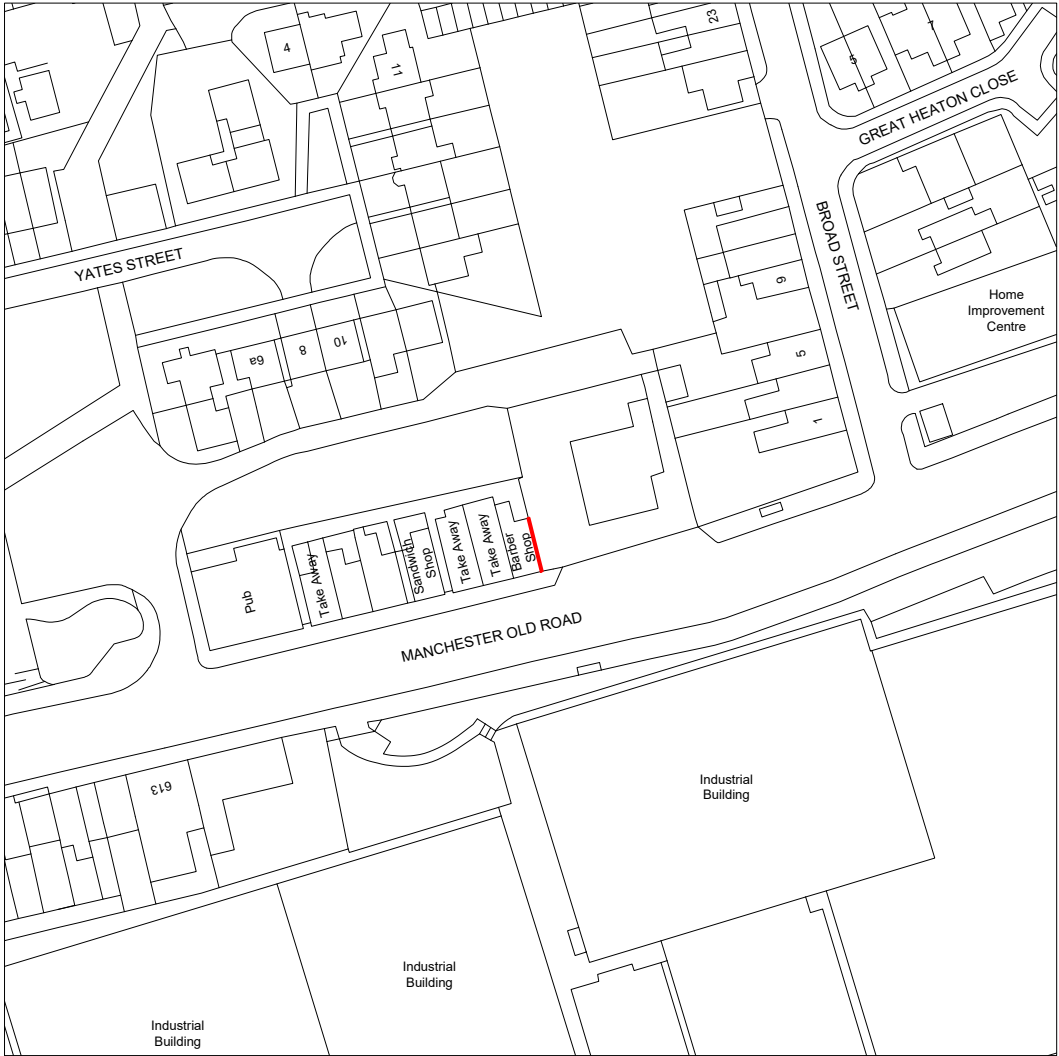


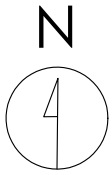

**Title**  
Site Location Plan

**Address**  
596 Manchester Old Road,  
Manchester, M24 4PW



**Client**

**Job No.** 2952  
**Issued** 24/09/25

**Scale**  
1:1250 @ A3

**Key**  
1. Site Boundary

All information is to be checked on site for accuracy and fit. Only drawings with WD status with the most recent revision are to be used for construction.

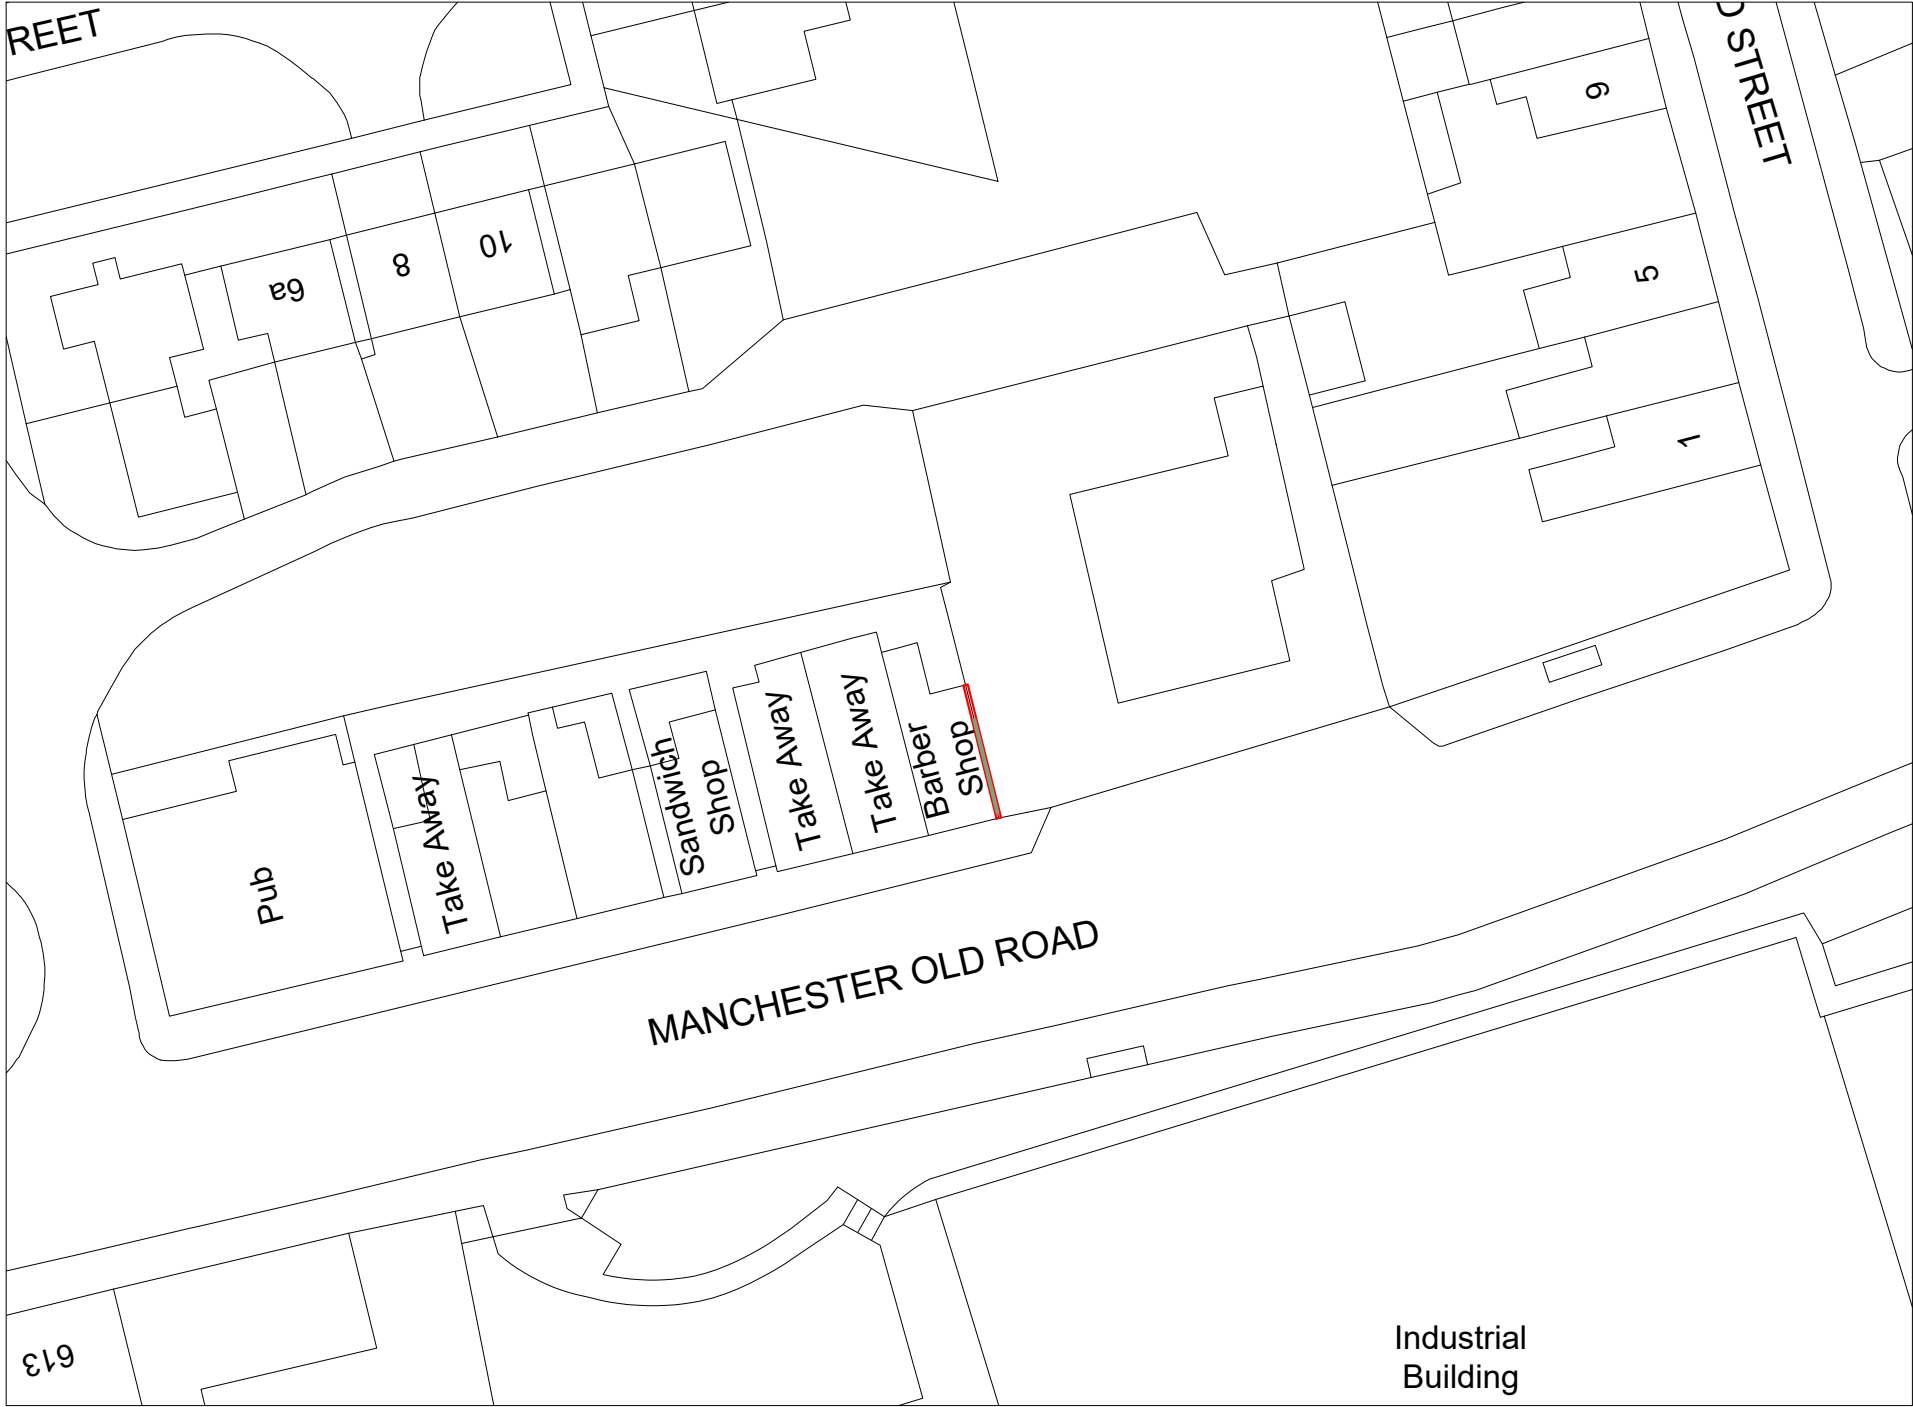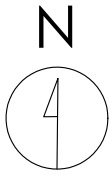

**Title**  
Existing Site Plan

**Address**  
596 Manchester Old Road,  
Manchester, M24 4PW

**Client**



**Job No.**  
2952

**Issued**  
24/09/25

**Scale**  
1:500 @ A3

- Key**
- 1. Site Boundary
  - 2. Existing Advertising Panel to be Removed

All information is to be checked on site for accuracy and fit. Only drawings with WD status with the most recent revision are to be used for construction.

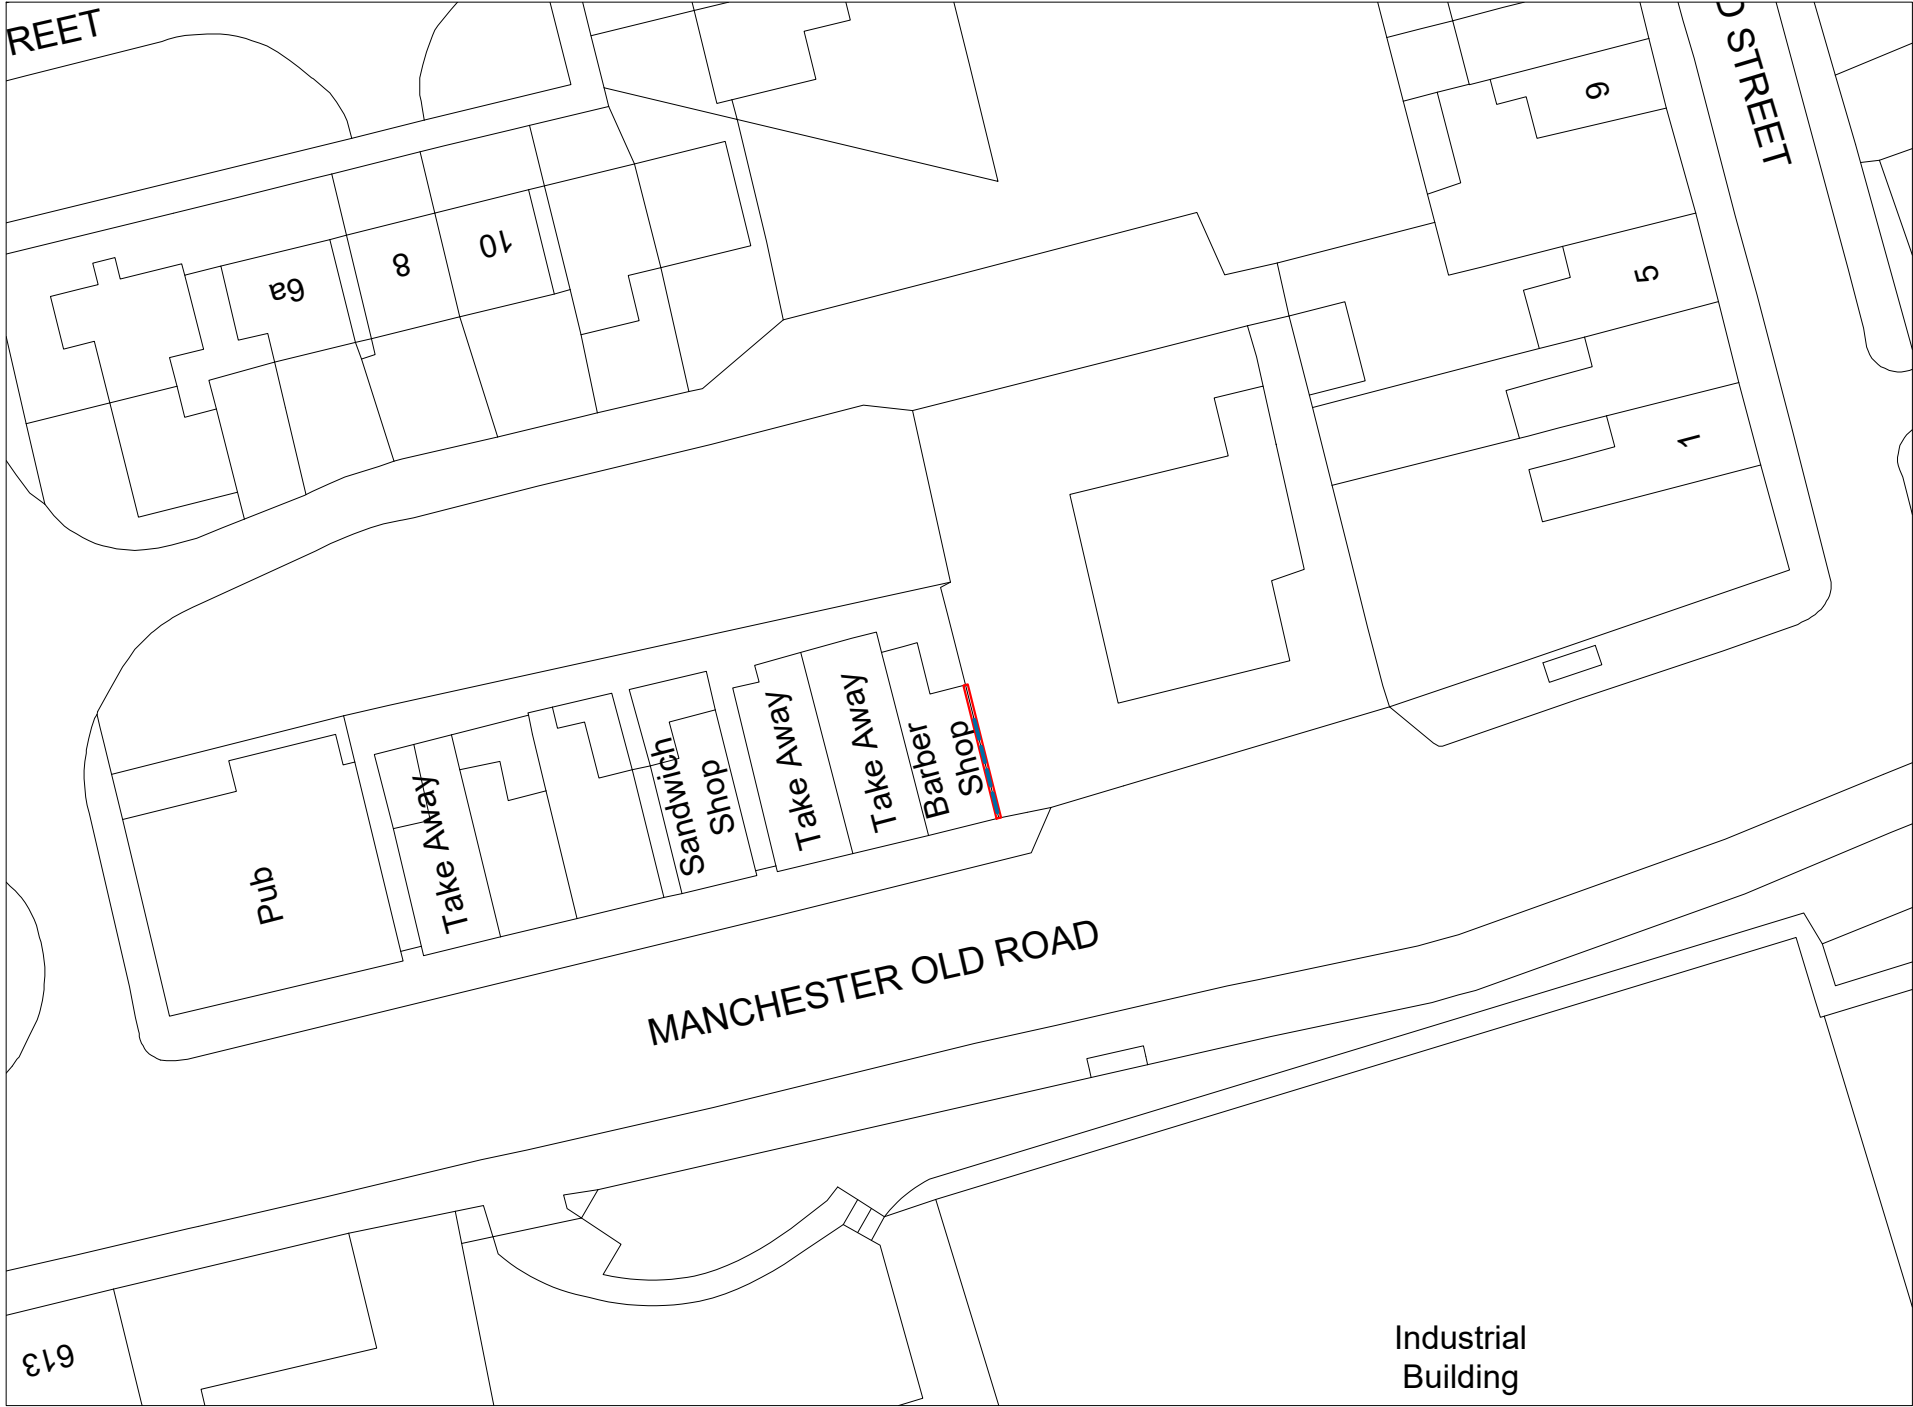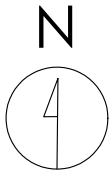

**Title**  
Proposed Site Plan

**Address**  
596 Manchester Old Road,  
Manchester, M24 4PW

**Client**

**Job No.**  
2952

**Issued**  
24/09/25

**Scale**  
1:500 @ A3


**Key**

|    |                          |
|----|--------------------------|
| 1. | Site Boundary            |
| 2. | Proposed Digital Display |

All information is to be checked on site for accuracy and fit. Only drawings with WD status with the most recent revision are to be used for construction.



Front

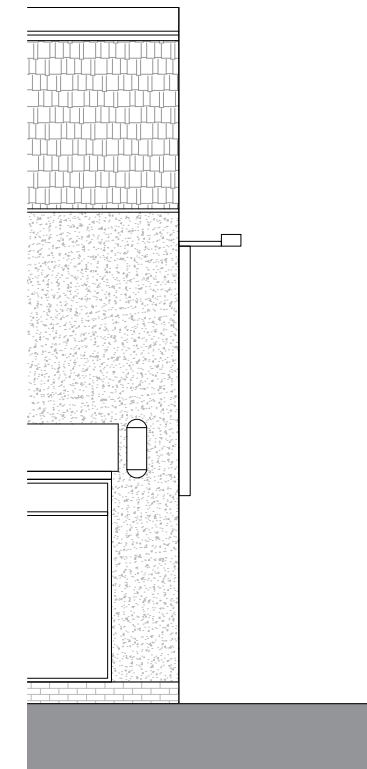


Side

Existing



Front

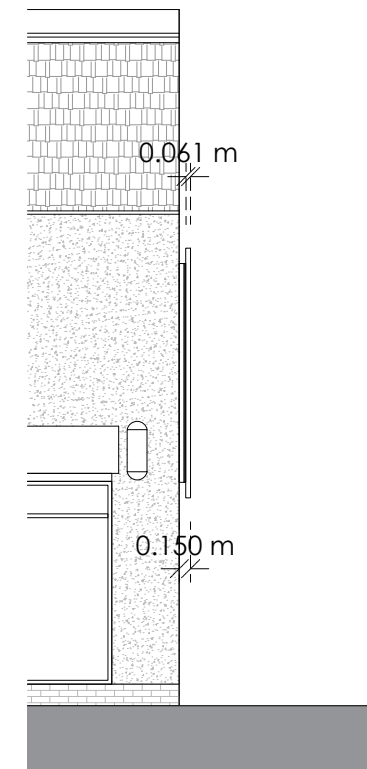

Side

Proposed

**Title**  
Existing and Proposed Elevations

**Address**  
596 Manchester Old Road,  
Manchester, M24 4PW

**Client**

**Job No.**  
2952

**Issued**  
24/09/25

**Scale**  
1:100 @ A3

- Key**
- Existing Advertising Panel to be Removed
  - Proposed Digital Display

All information is to be checked on site for accuracy and fit. Only drawings with WD status with the most recent revision are to be used for construction.

0 4m 8m