

All dimensions are to be checked on site, any discrepancies are to be reported to the Architect before work commences. Do not scale from this drawing.

This drawing is to be read in conjunction with all relevant consultants and specialists drawings / documents, any discrepancies are to be reported to the Architect before the affected work commences.


All structural components shown are indicative only. Details / calculations of structural members are to be provided by the Structural Engineer.

This drawing is copyright.

A First Issue 16/10/2025



Proposed South-East Boundary Treatment 1:100

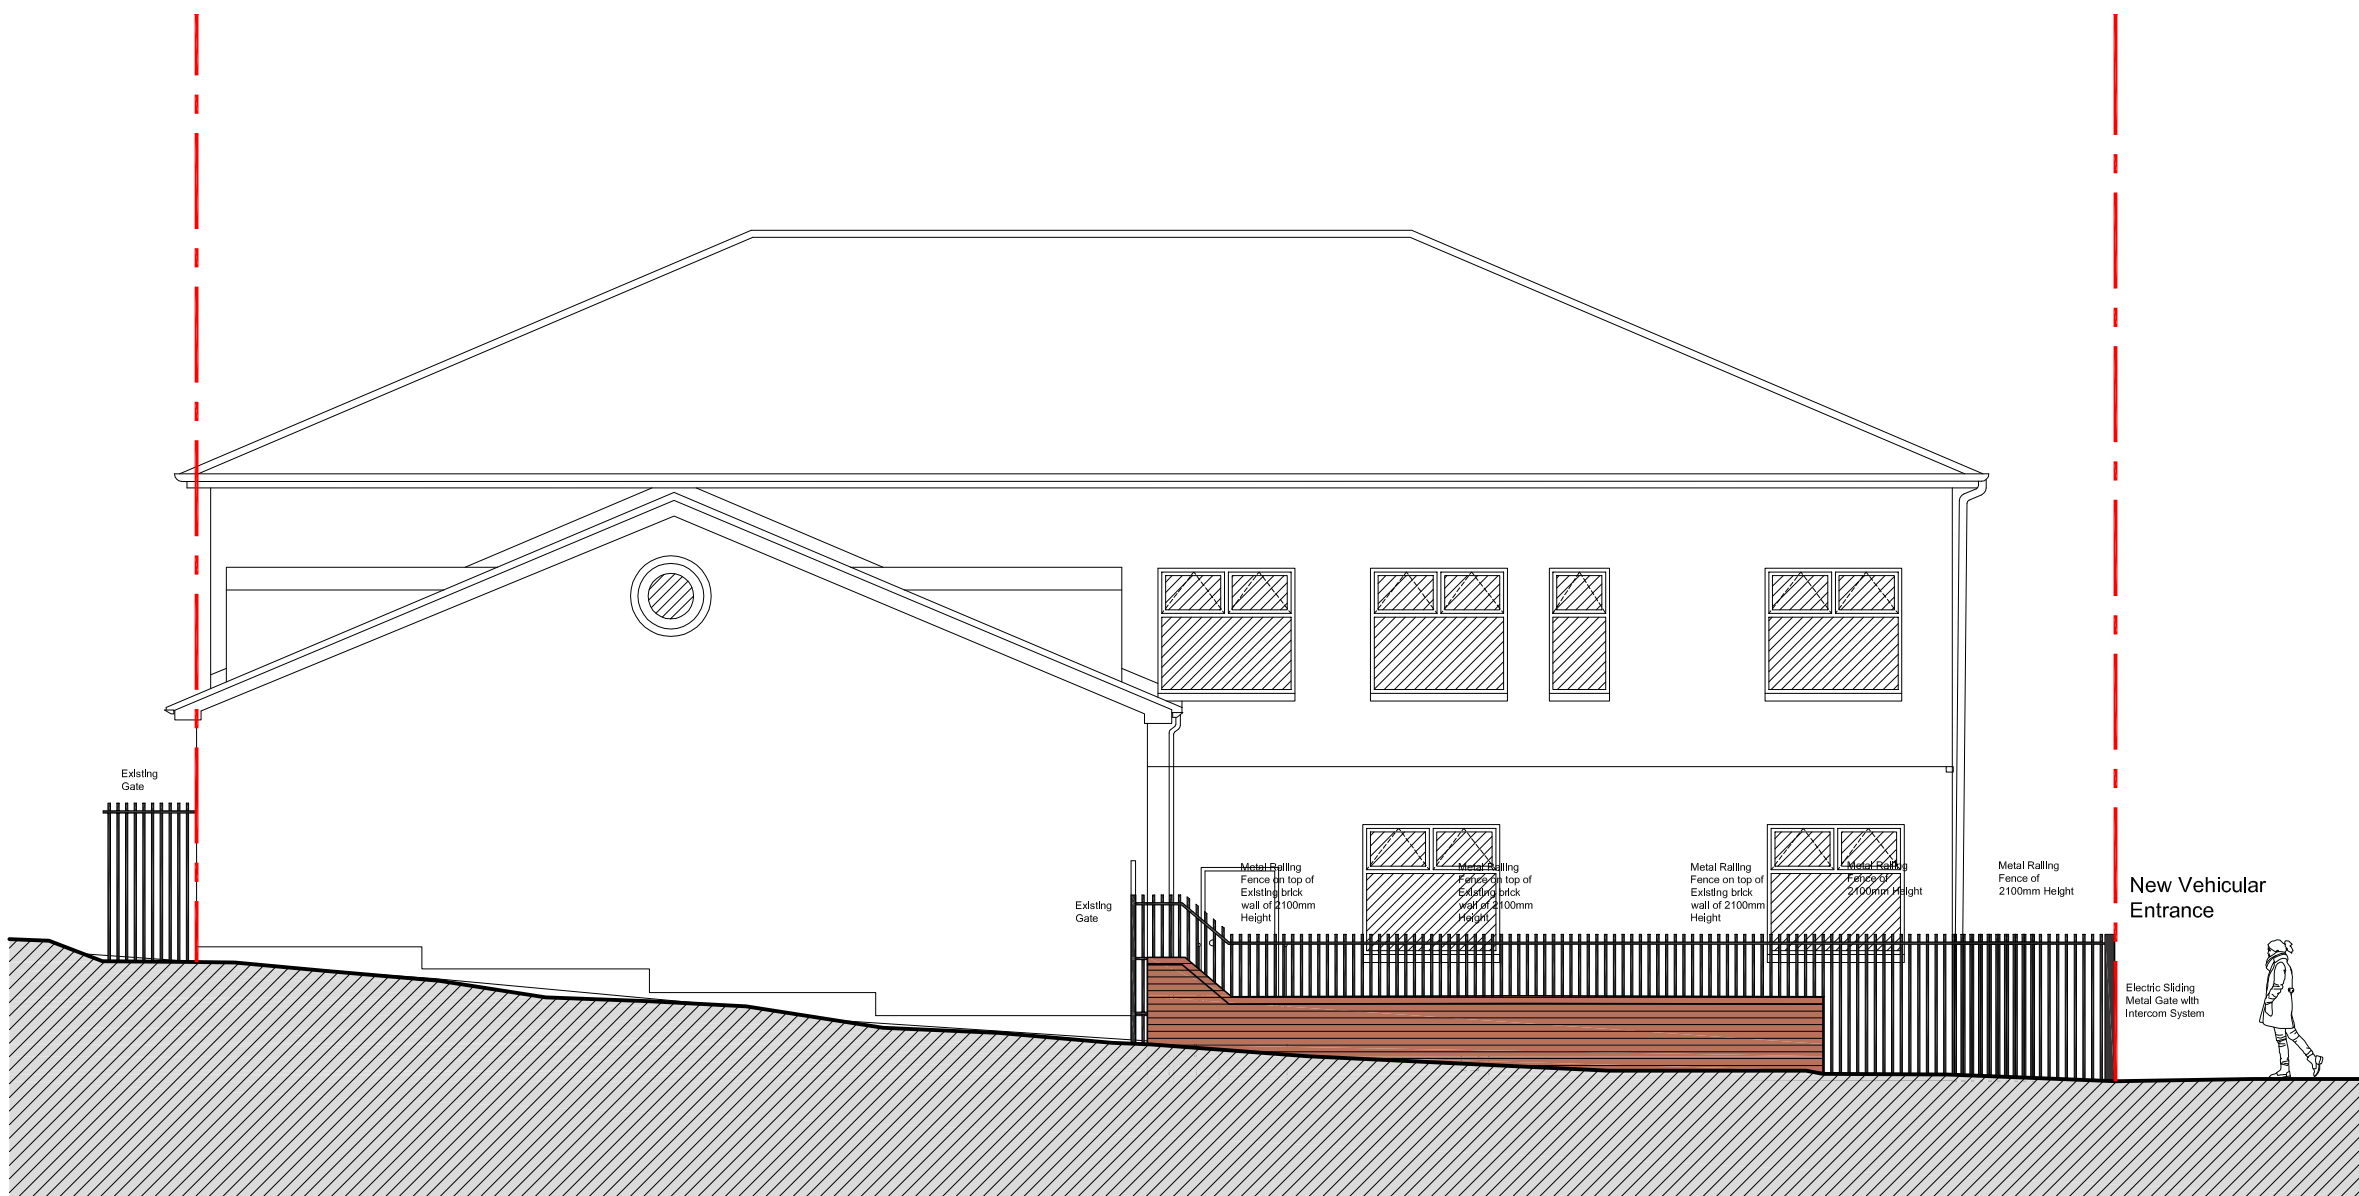

Proposed Rear Boundary Treatment 1:100



Proposed Cheetham Street Boundary Treatment 1:100

Scale Bar 1:100

0 5 10m



Proposed North-West Boundary Treatment 1:100 (Unchanged)

T+A Tang & Associates Ltd
Chartered Architects

Tel : 0161 877 9587 10/F, 1 City Approach, Albert Street,
e-mail: barrytang@tangassociates.co.uk Eccles, Manchester, M30 0BS, UK

Client:
Signature Estates (NW) Ltd

Project:
Unicorn House, Cheetham Street, Middleton
M24 6EN

Drawing Title:
Proposed Boundary Treatments Drawings

Scale: 1:100 @ A1 Date: October 2025

Drawing No: 9925/123 Revision: A