



Moorside Farm 0212 9PW

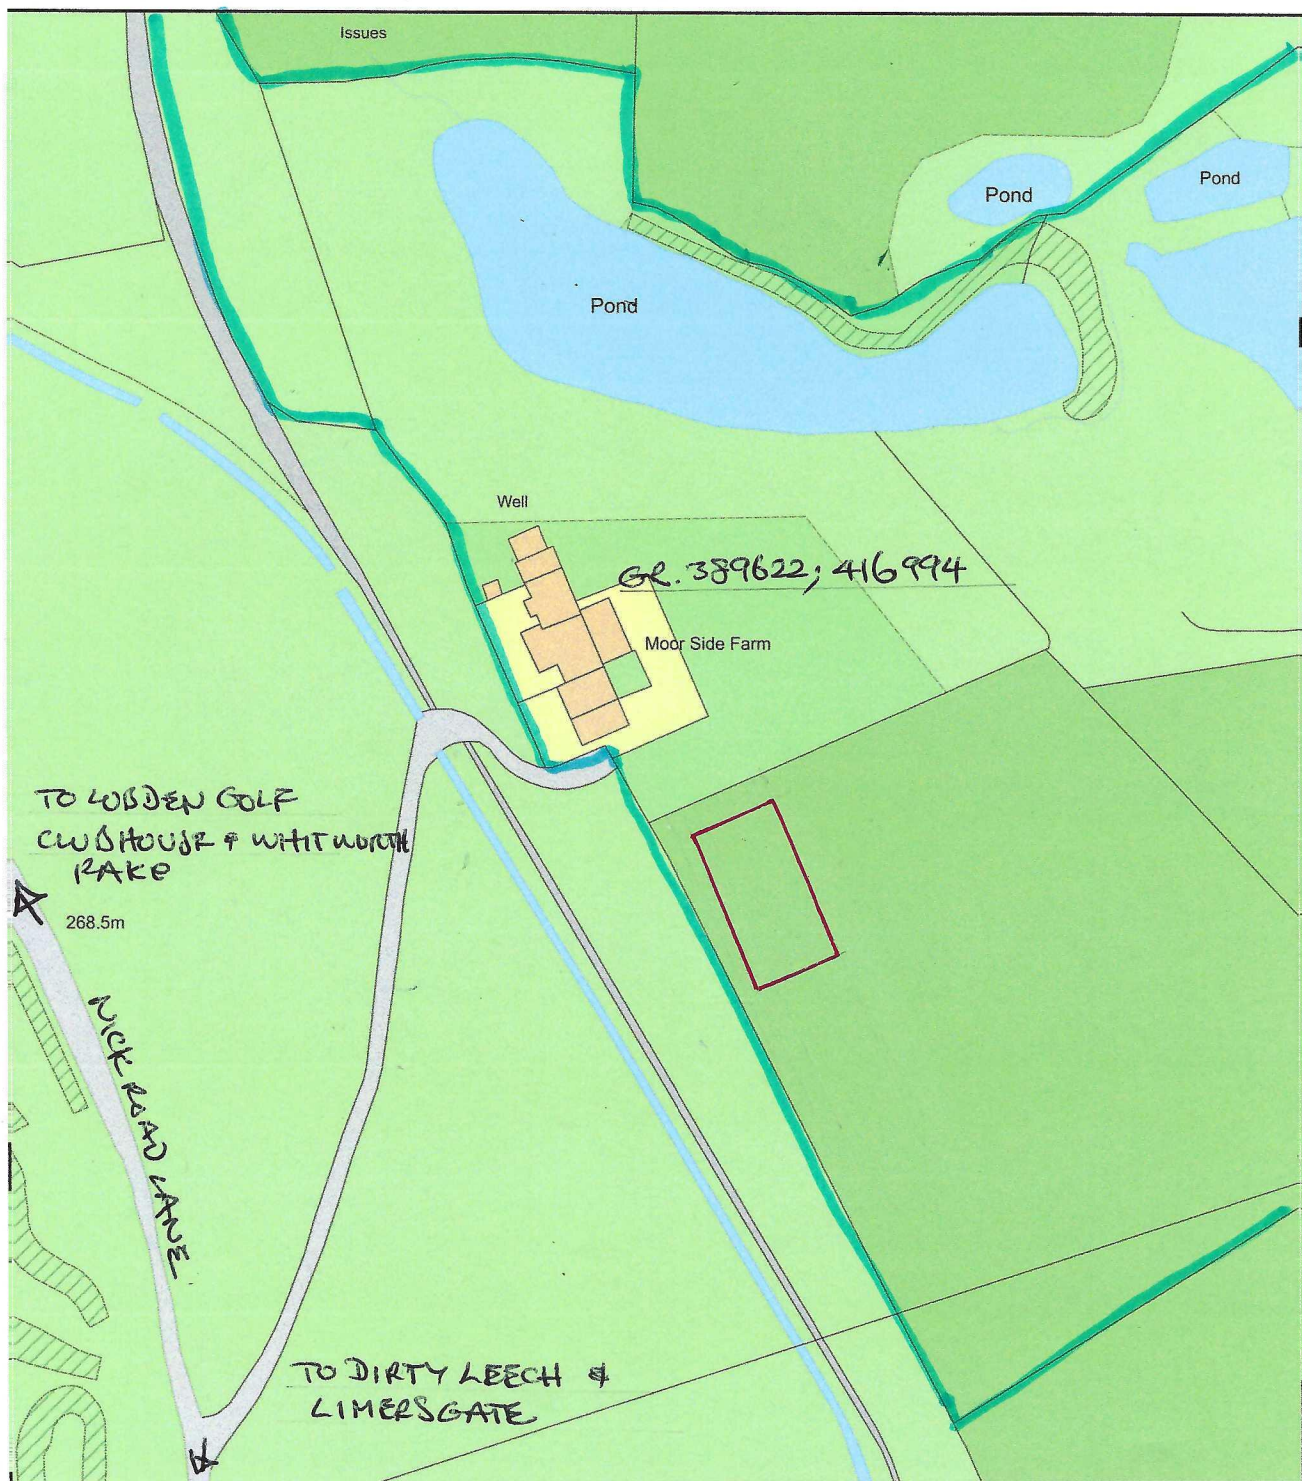

LOCATION PLAN

REF: MH.280925.A.

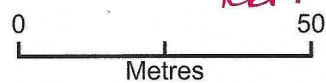

Plan Produced for: Moorside Farm

Date Produced: 28 Sep 2025

Plan Reference Number: TQRQM25271114632139

Scale: 1:1250 @ A4