


DRAWING PRODUCED FOR
PLANNING PURPOSES ONLY.

DO NOT SCALE FROM THIS
DRAWING




FRONT

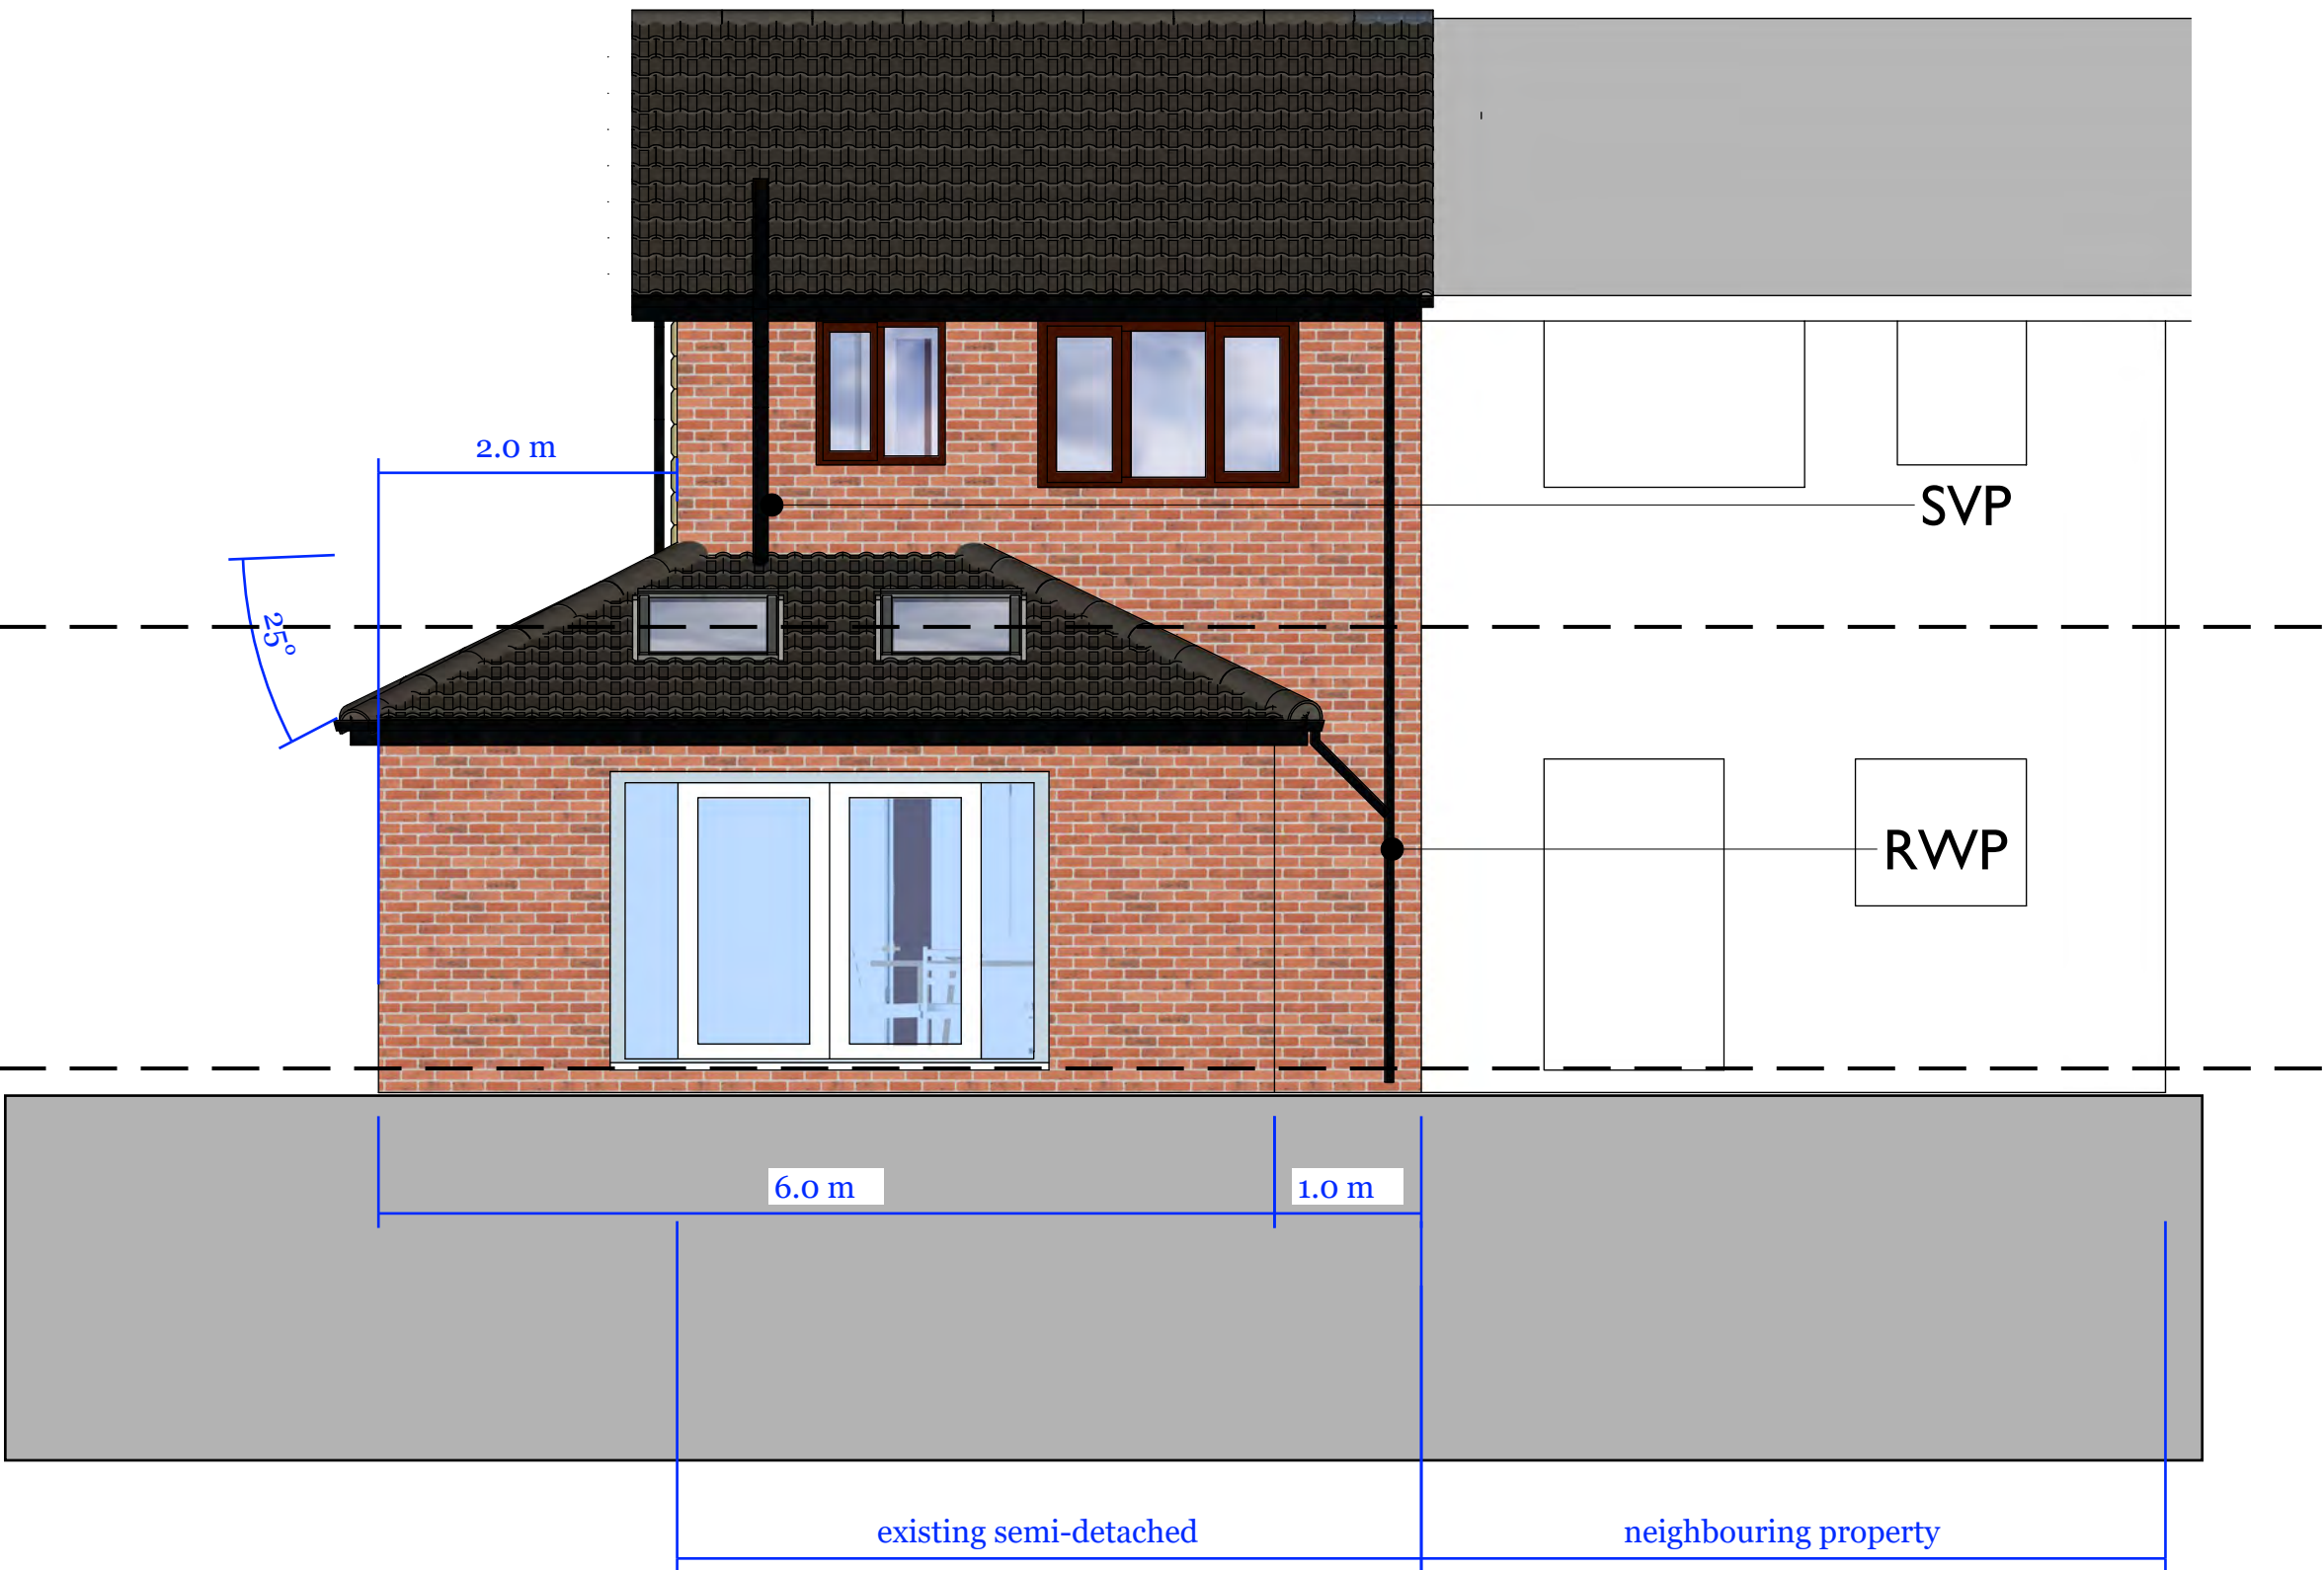


REAR

Rev	Date	Description
-	24/09/2025	First Issue

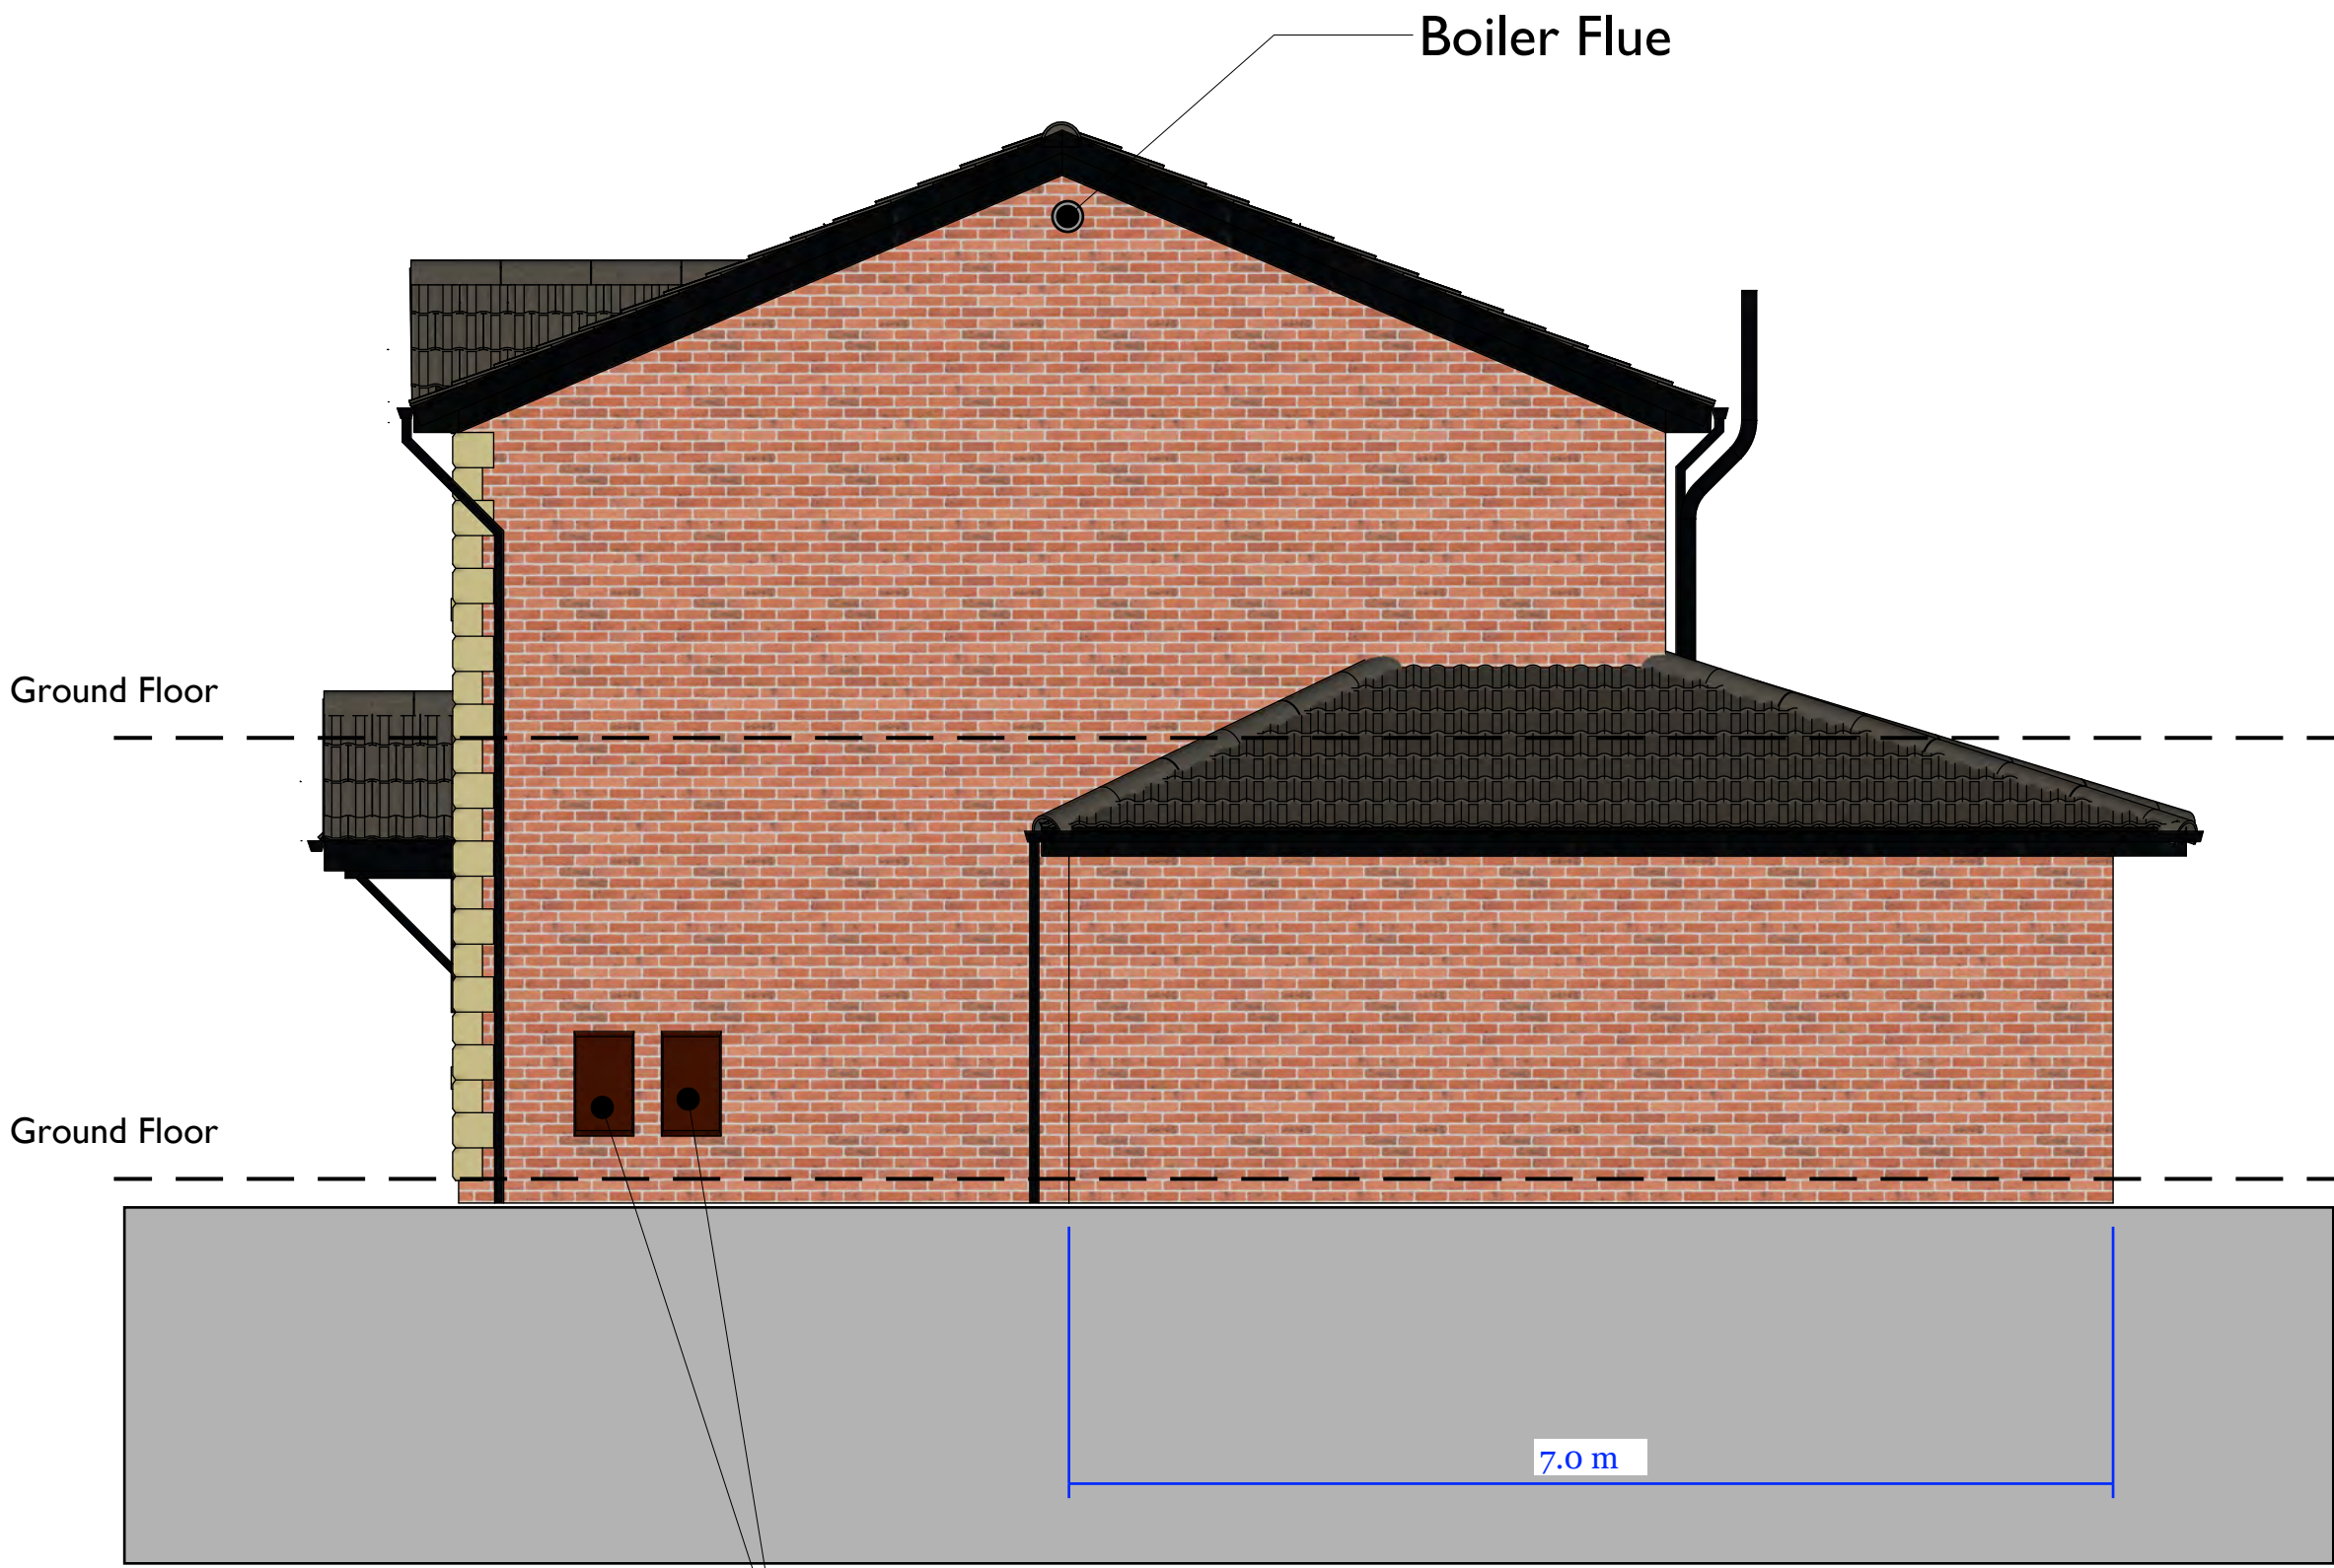

SIDE

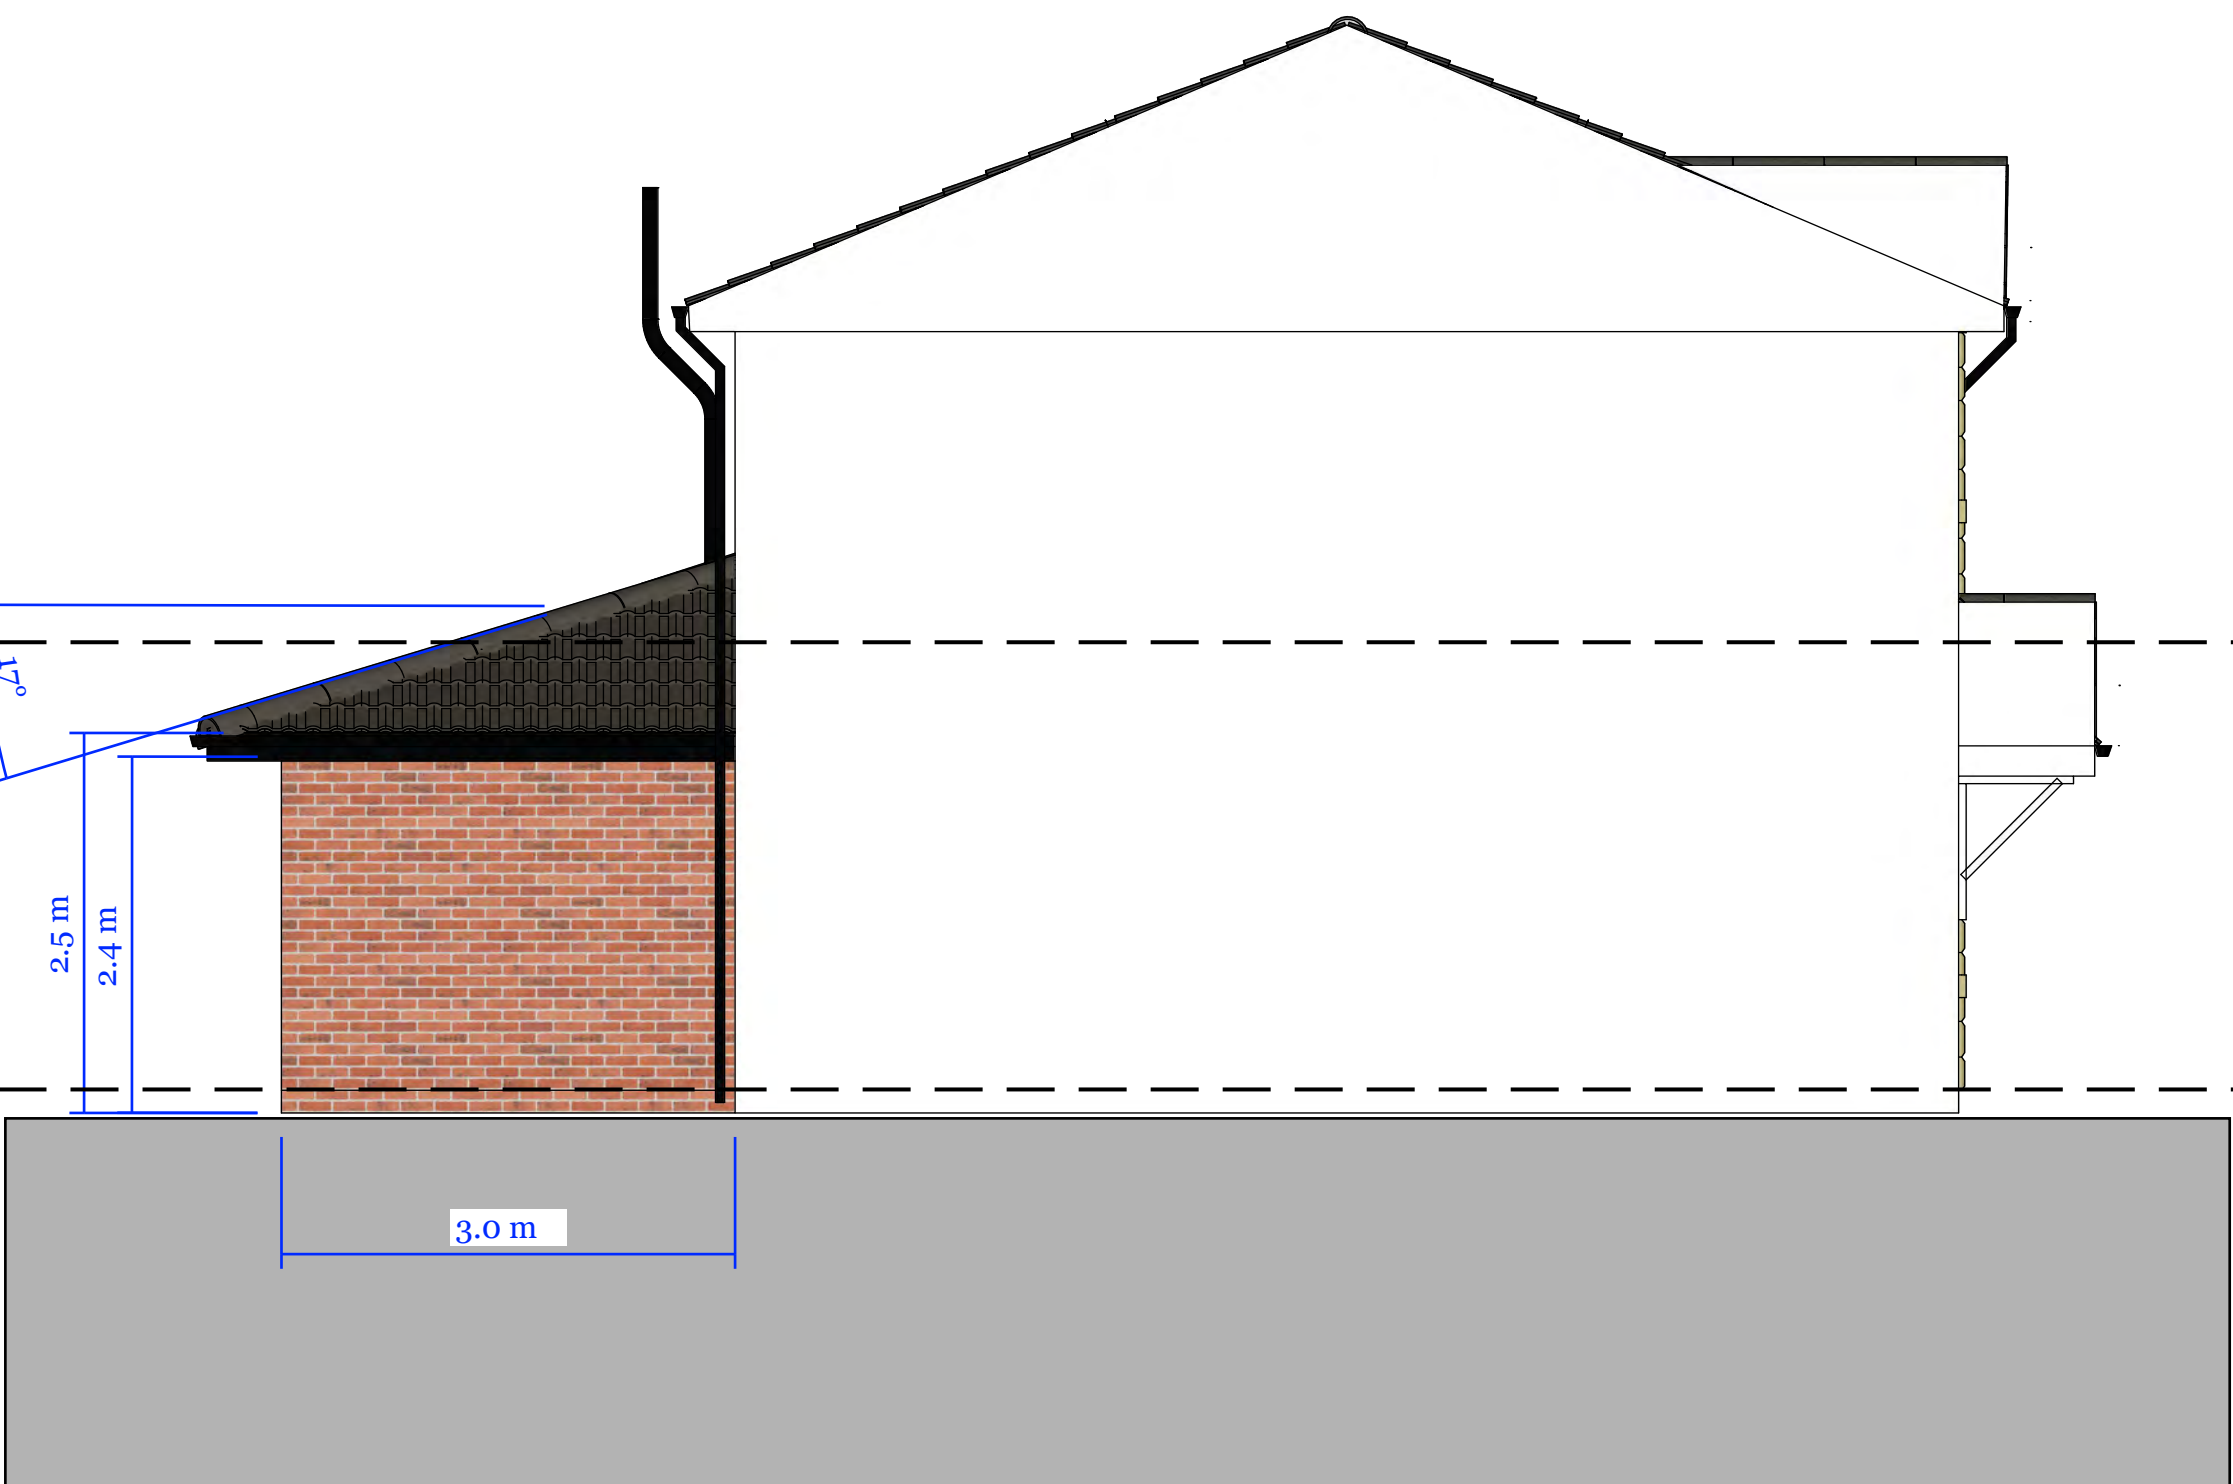

SIDE



15 Springside View
Bury, BL8 4LU
Tel: 07989 567869

Company No. 13615864
hello@homeorganise.me
<https://www.homeorganise.me>

CLIENT
Lucy & Andrew Williamson

PROJECT
25 Porritt Close
Rochdale
OL11 5HQ

DRAWING TITLE:
Proposed Building
Elevations

DRAWING NUMBER: **REV:**
0027/01_07 **-**

DATE:
24/09/2025

Scale @ A1
1:50

