
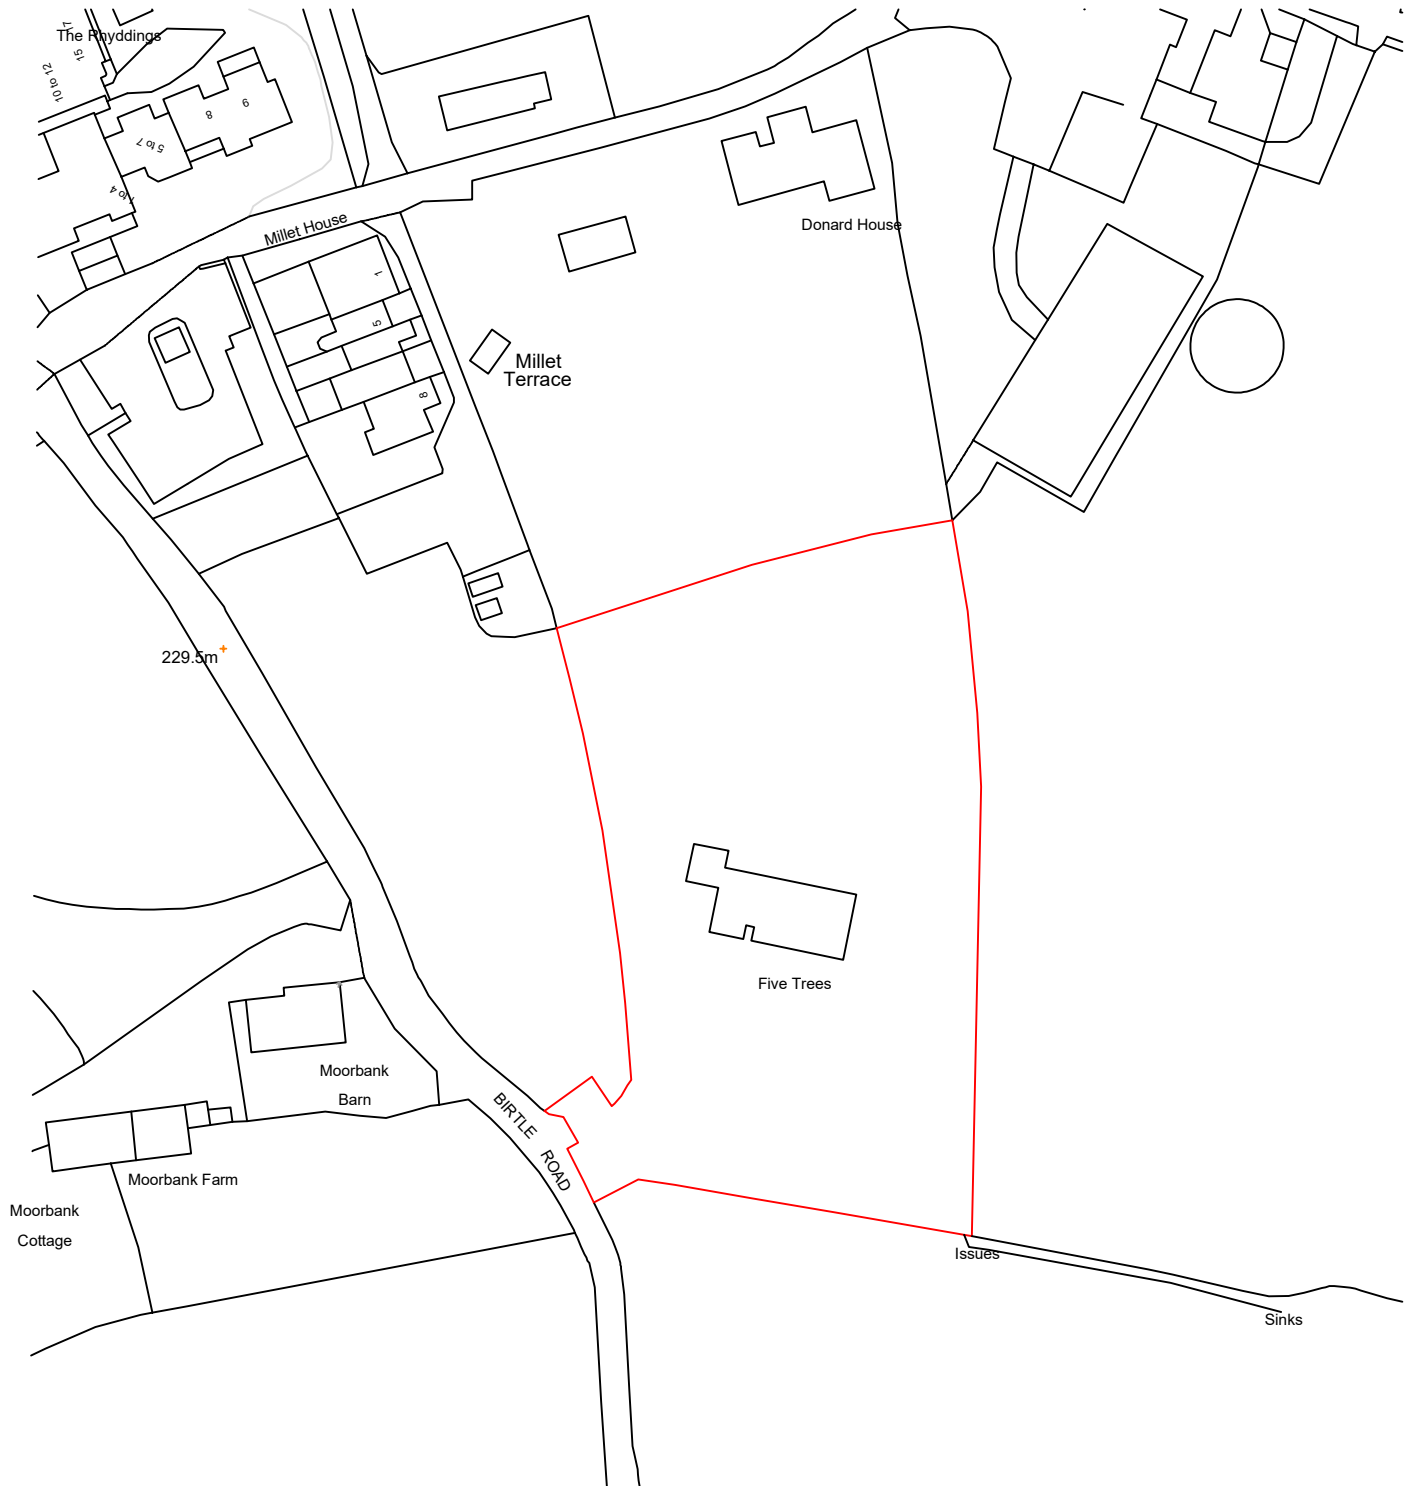


1:1250

25m 0 25m 50m 75m 100m 125m

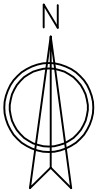

LOCATION PLAN

Five Trees, Birtle Road, BL9 6UT

SCALE – 1:1250