
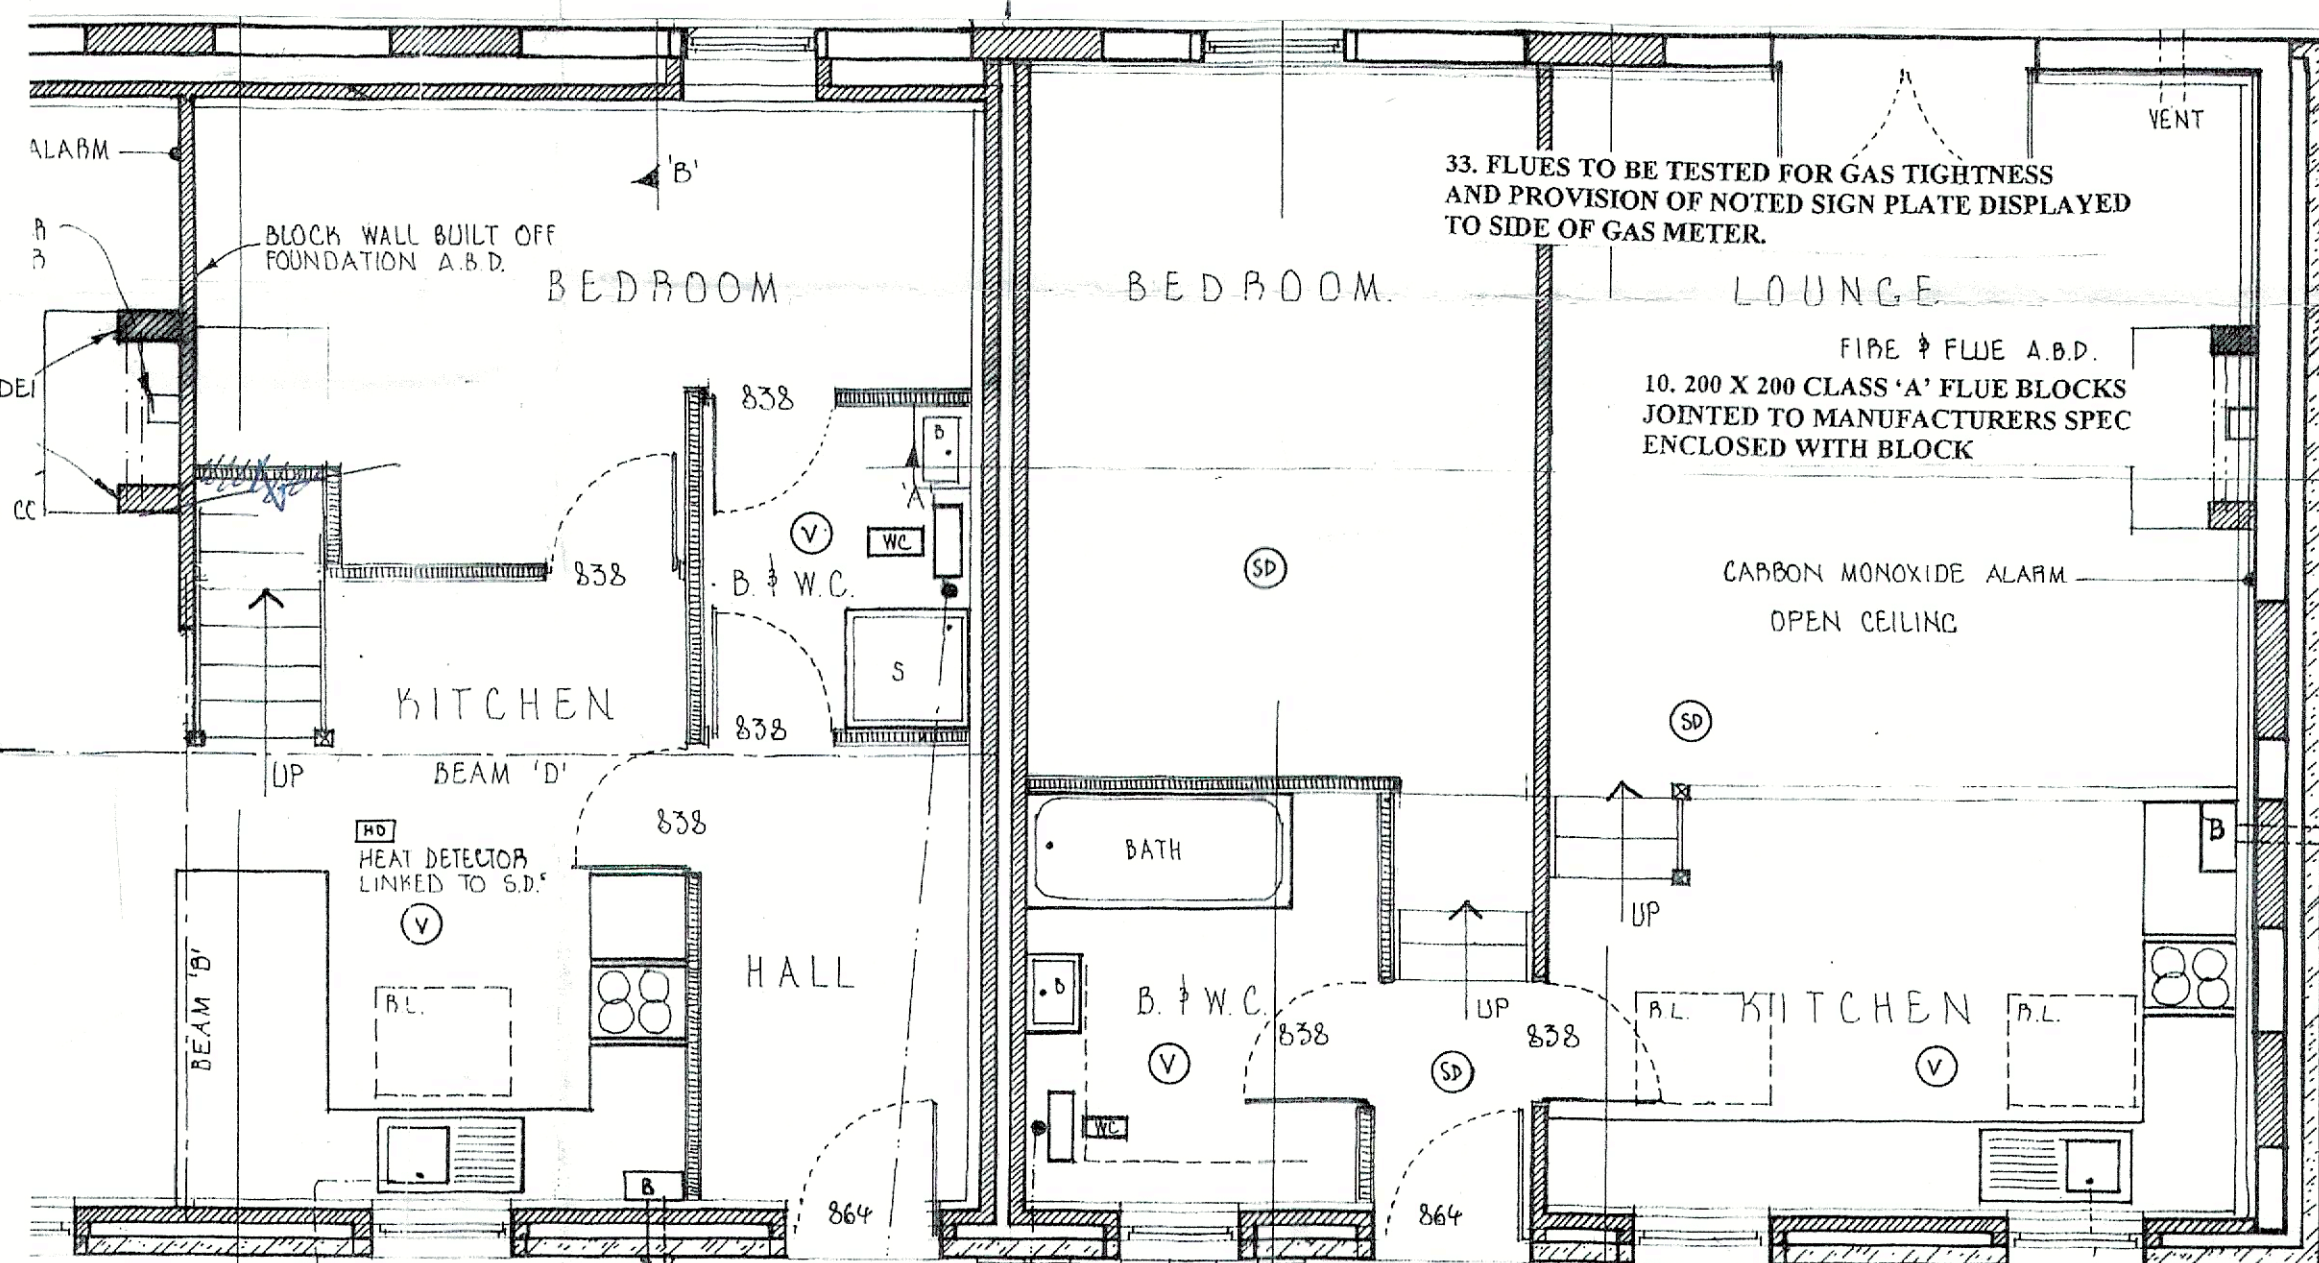
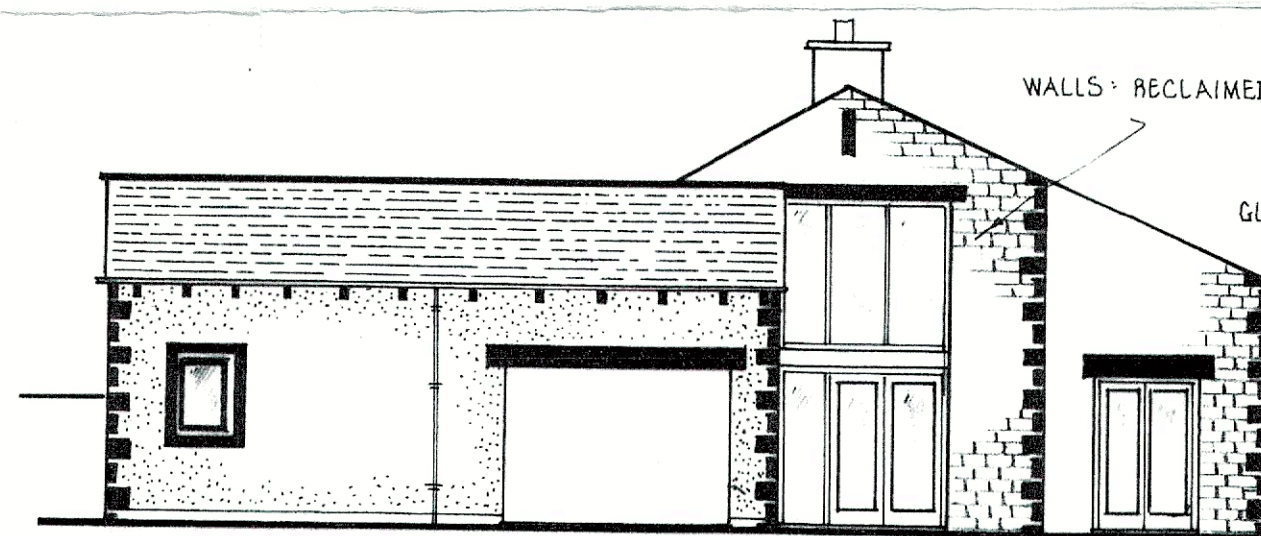
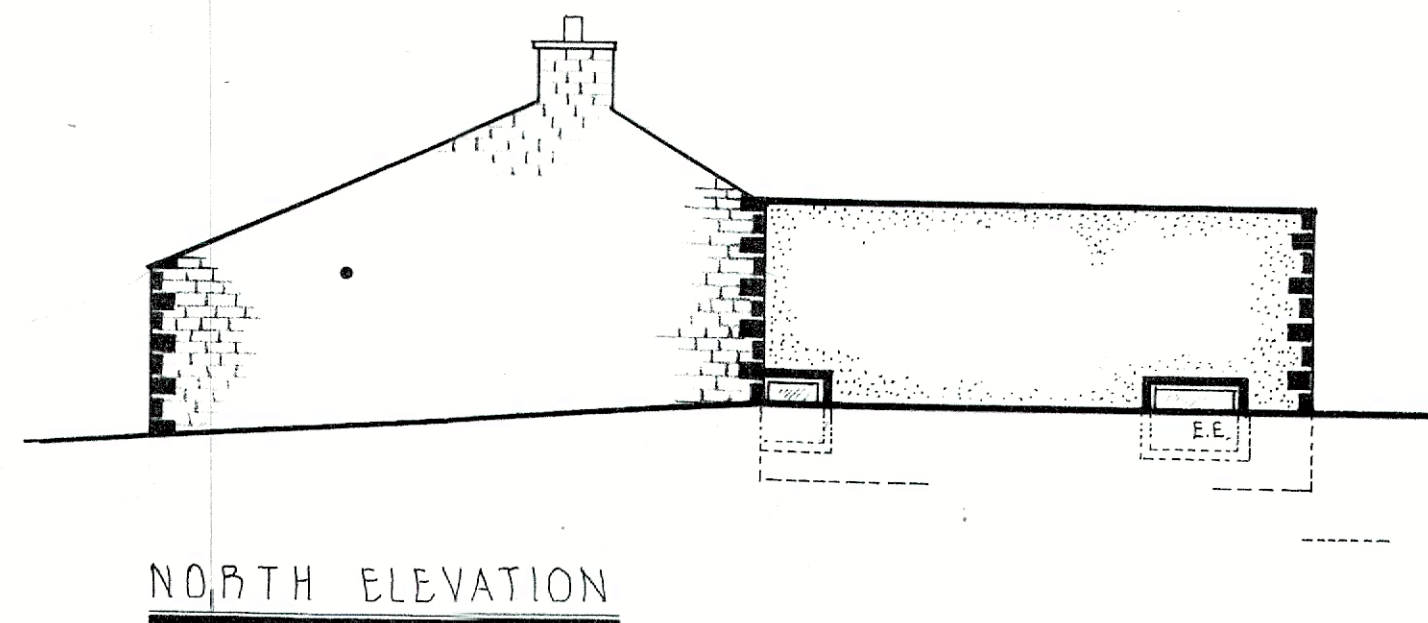


AS EXISTING

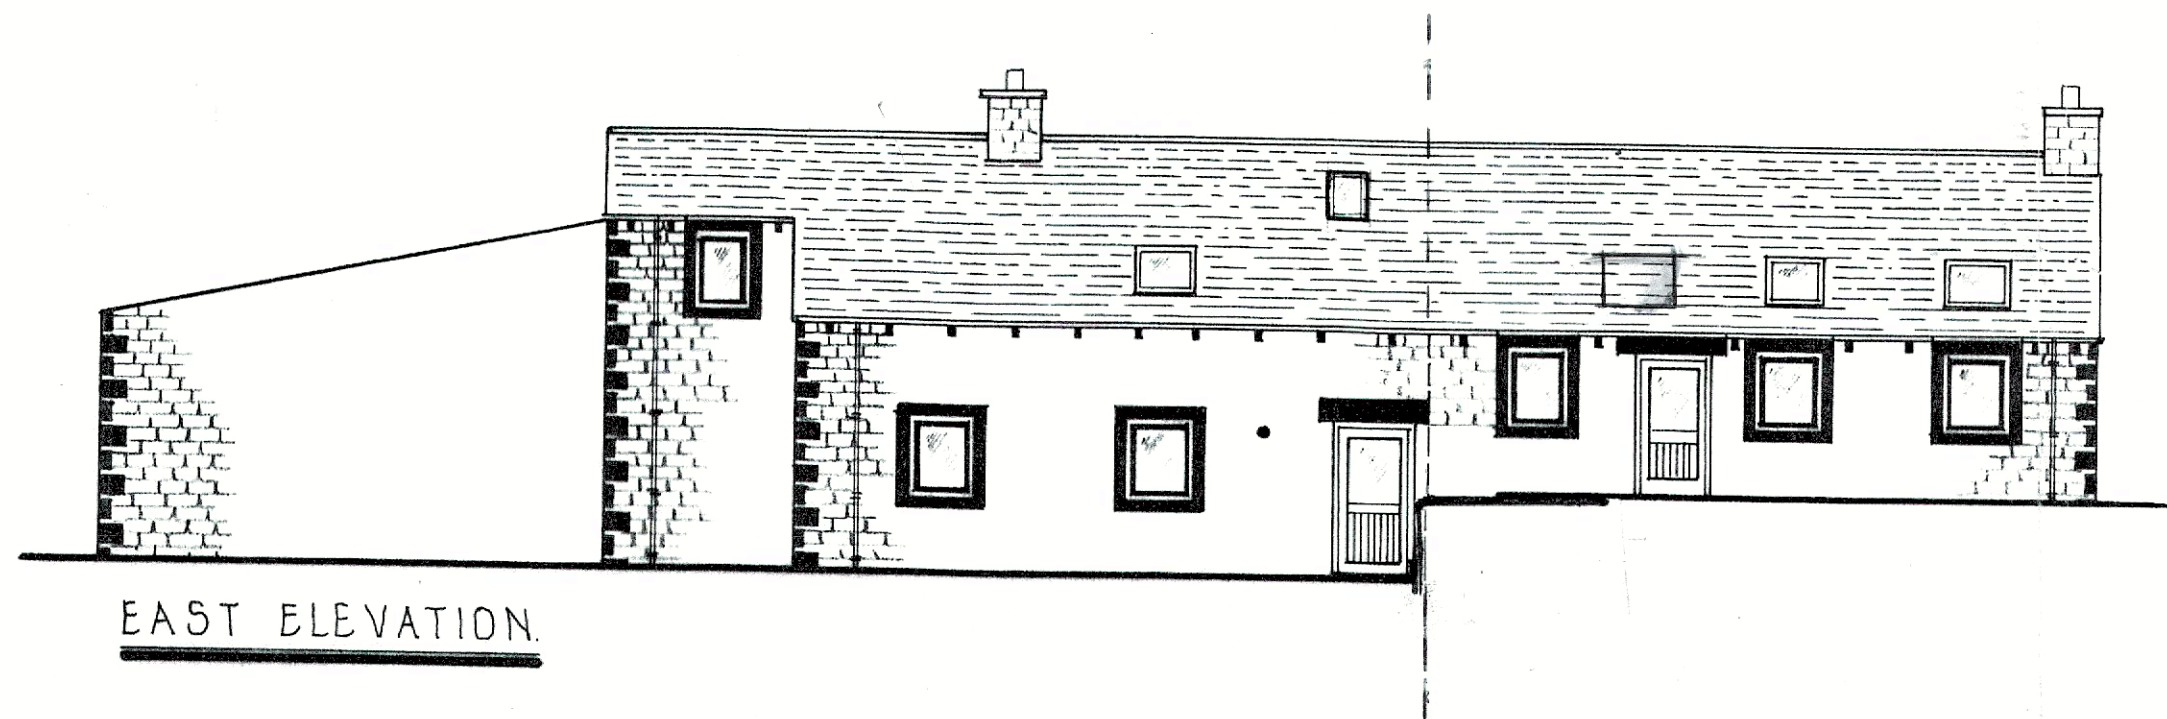

ELEVATIONS

JACKS DUGOUT KNOWL FARM. LITTLEBOROUGH.

1:100

DWG No 28 'G'