




1. RAISED ACCESS FLOOR - JUNCTION WITH EXISTING STEP

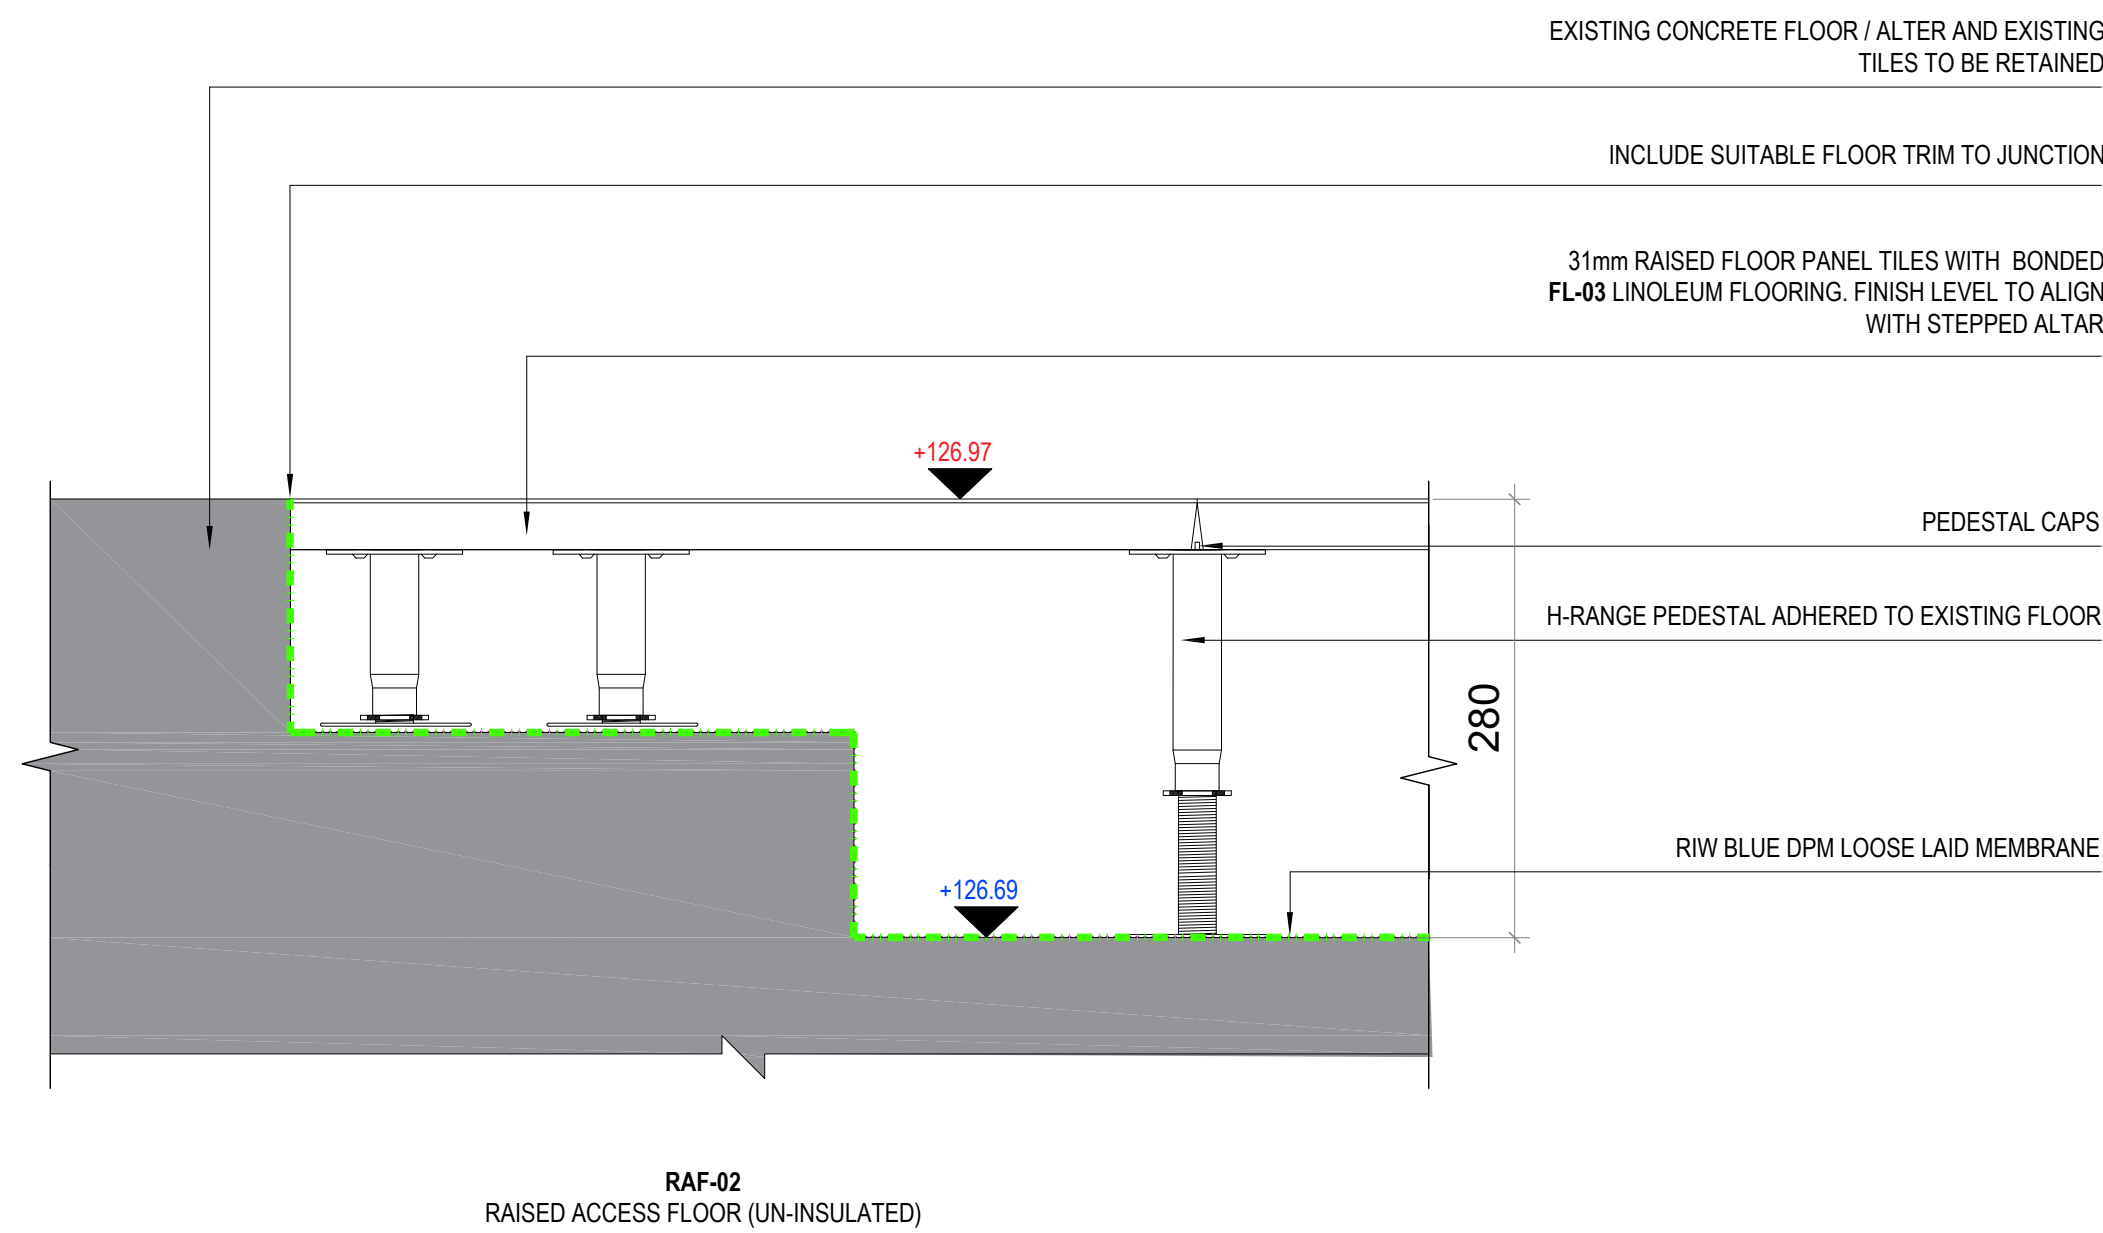

2. RAISED ACCESS FLOOR - JUNCTION WITH EXTERNAL WALL

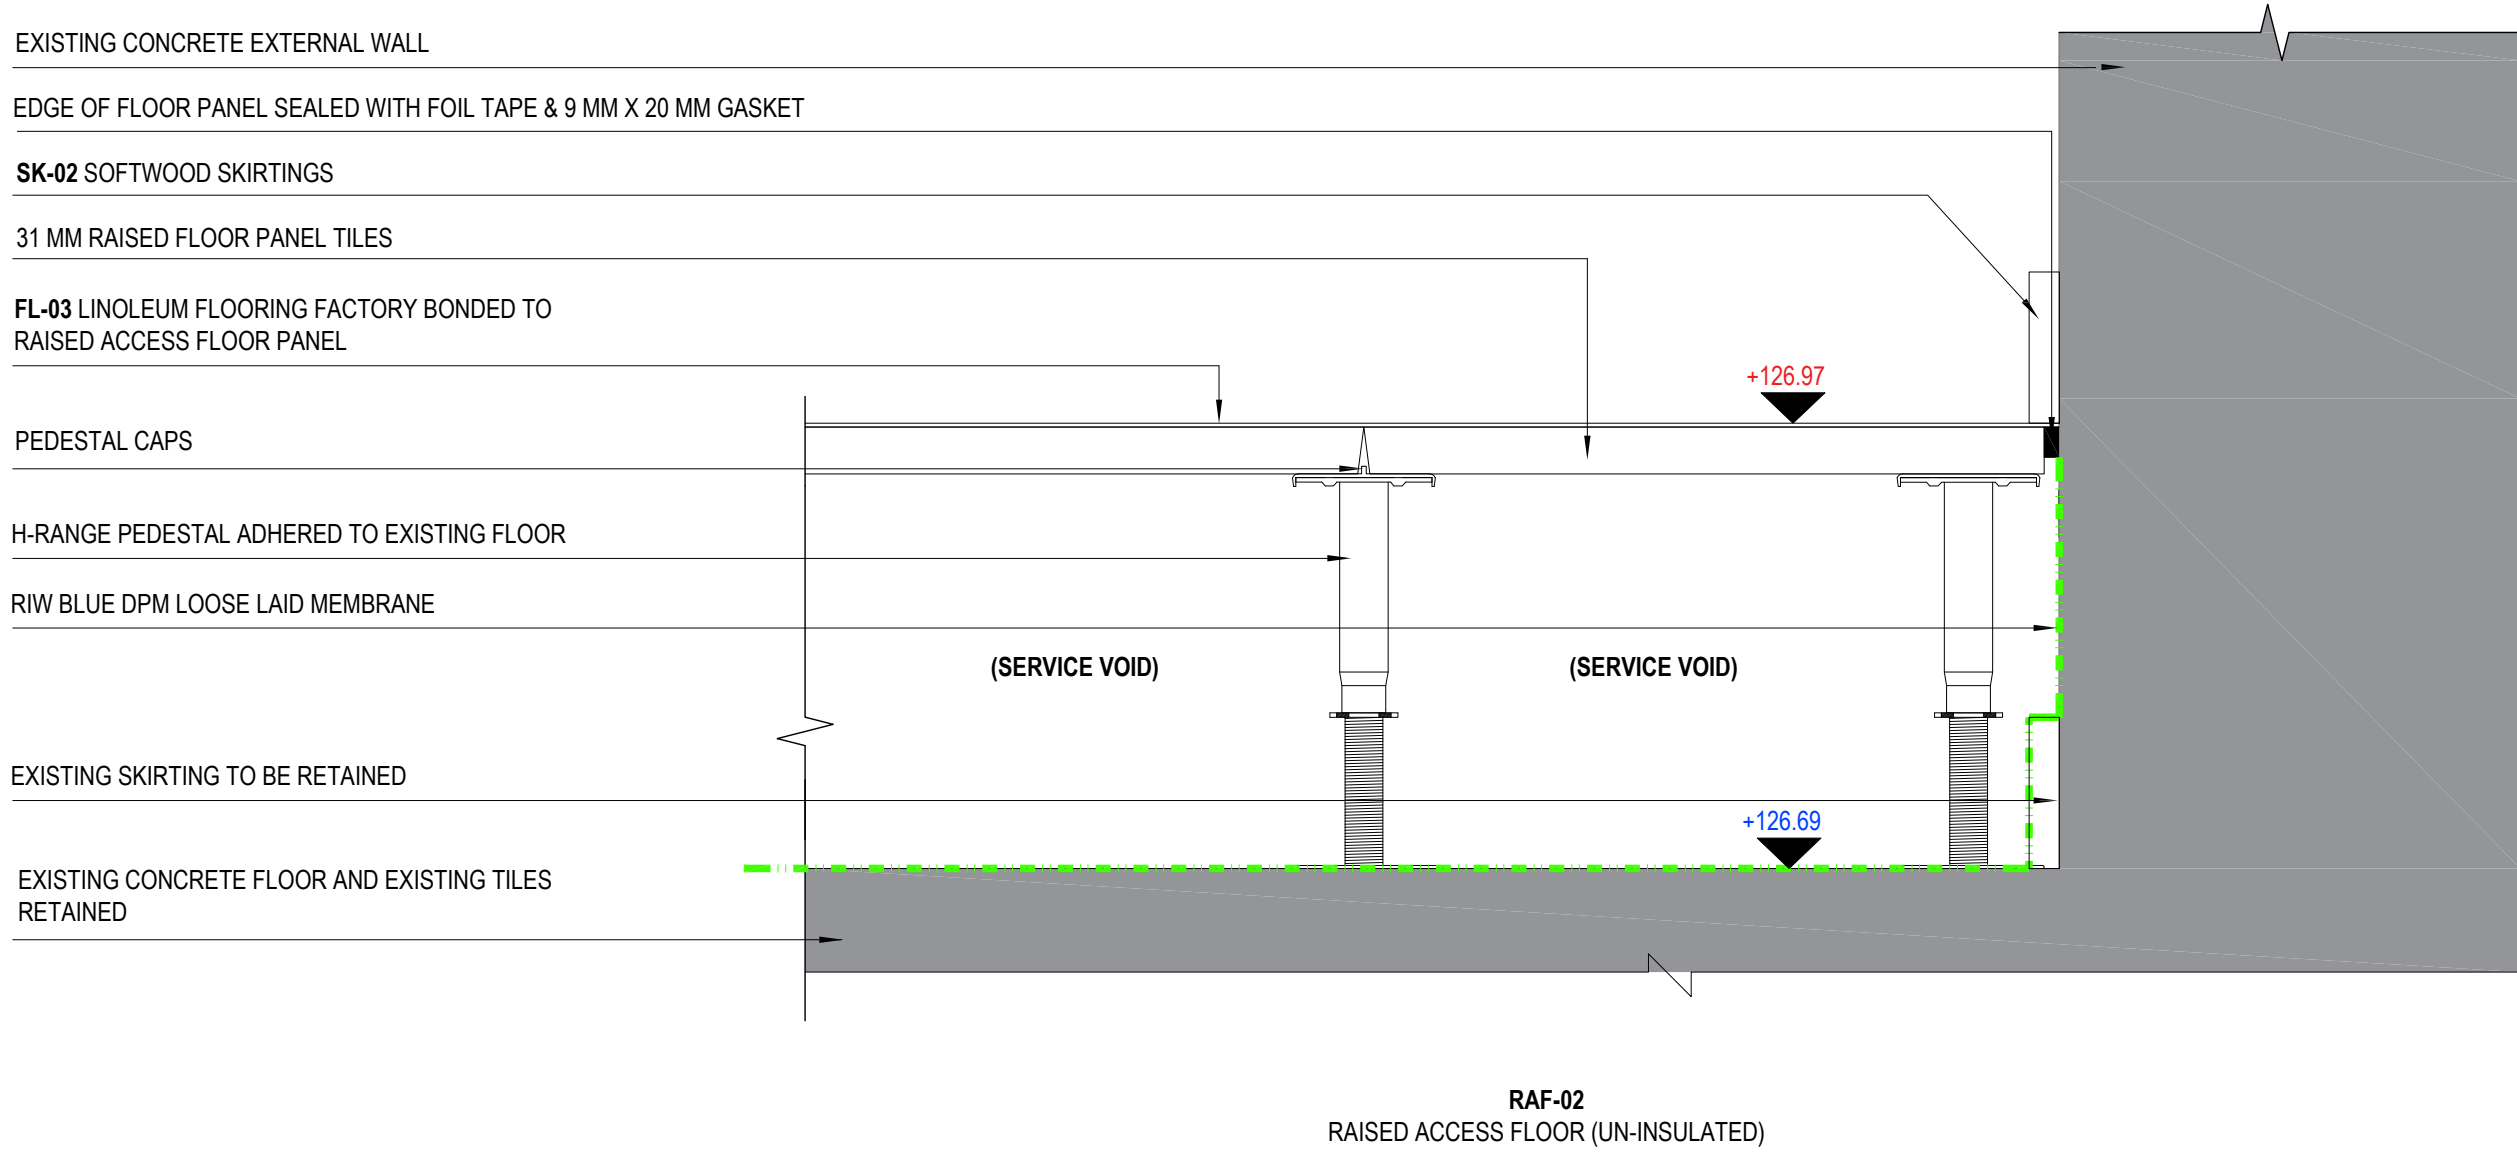

3. RAISED ACCESS FLOOR - JUNCTION WITH POD WALL

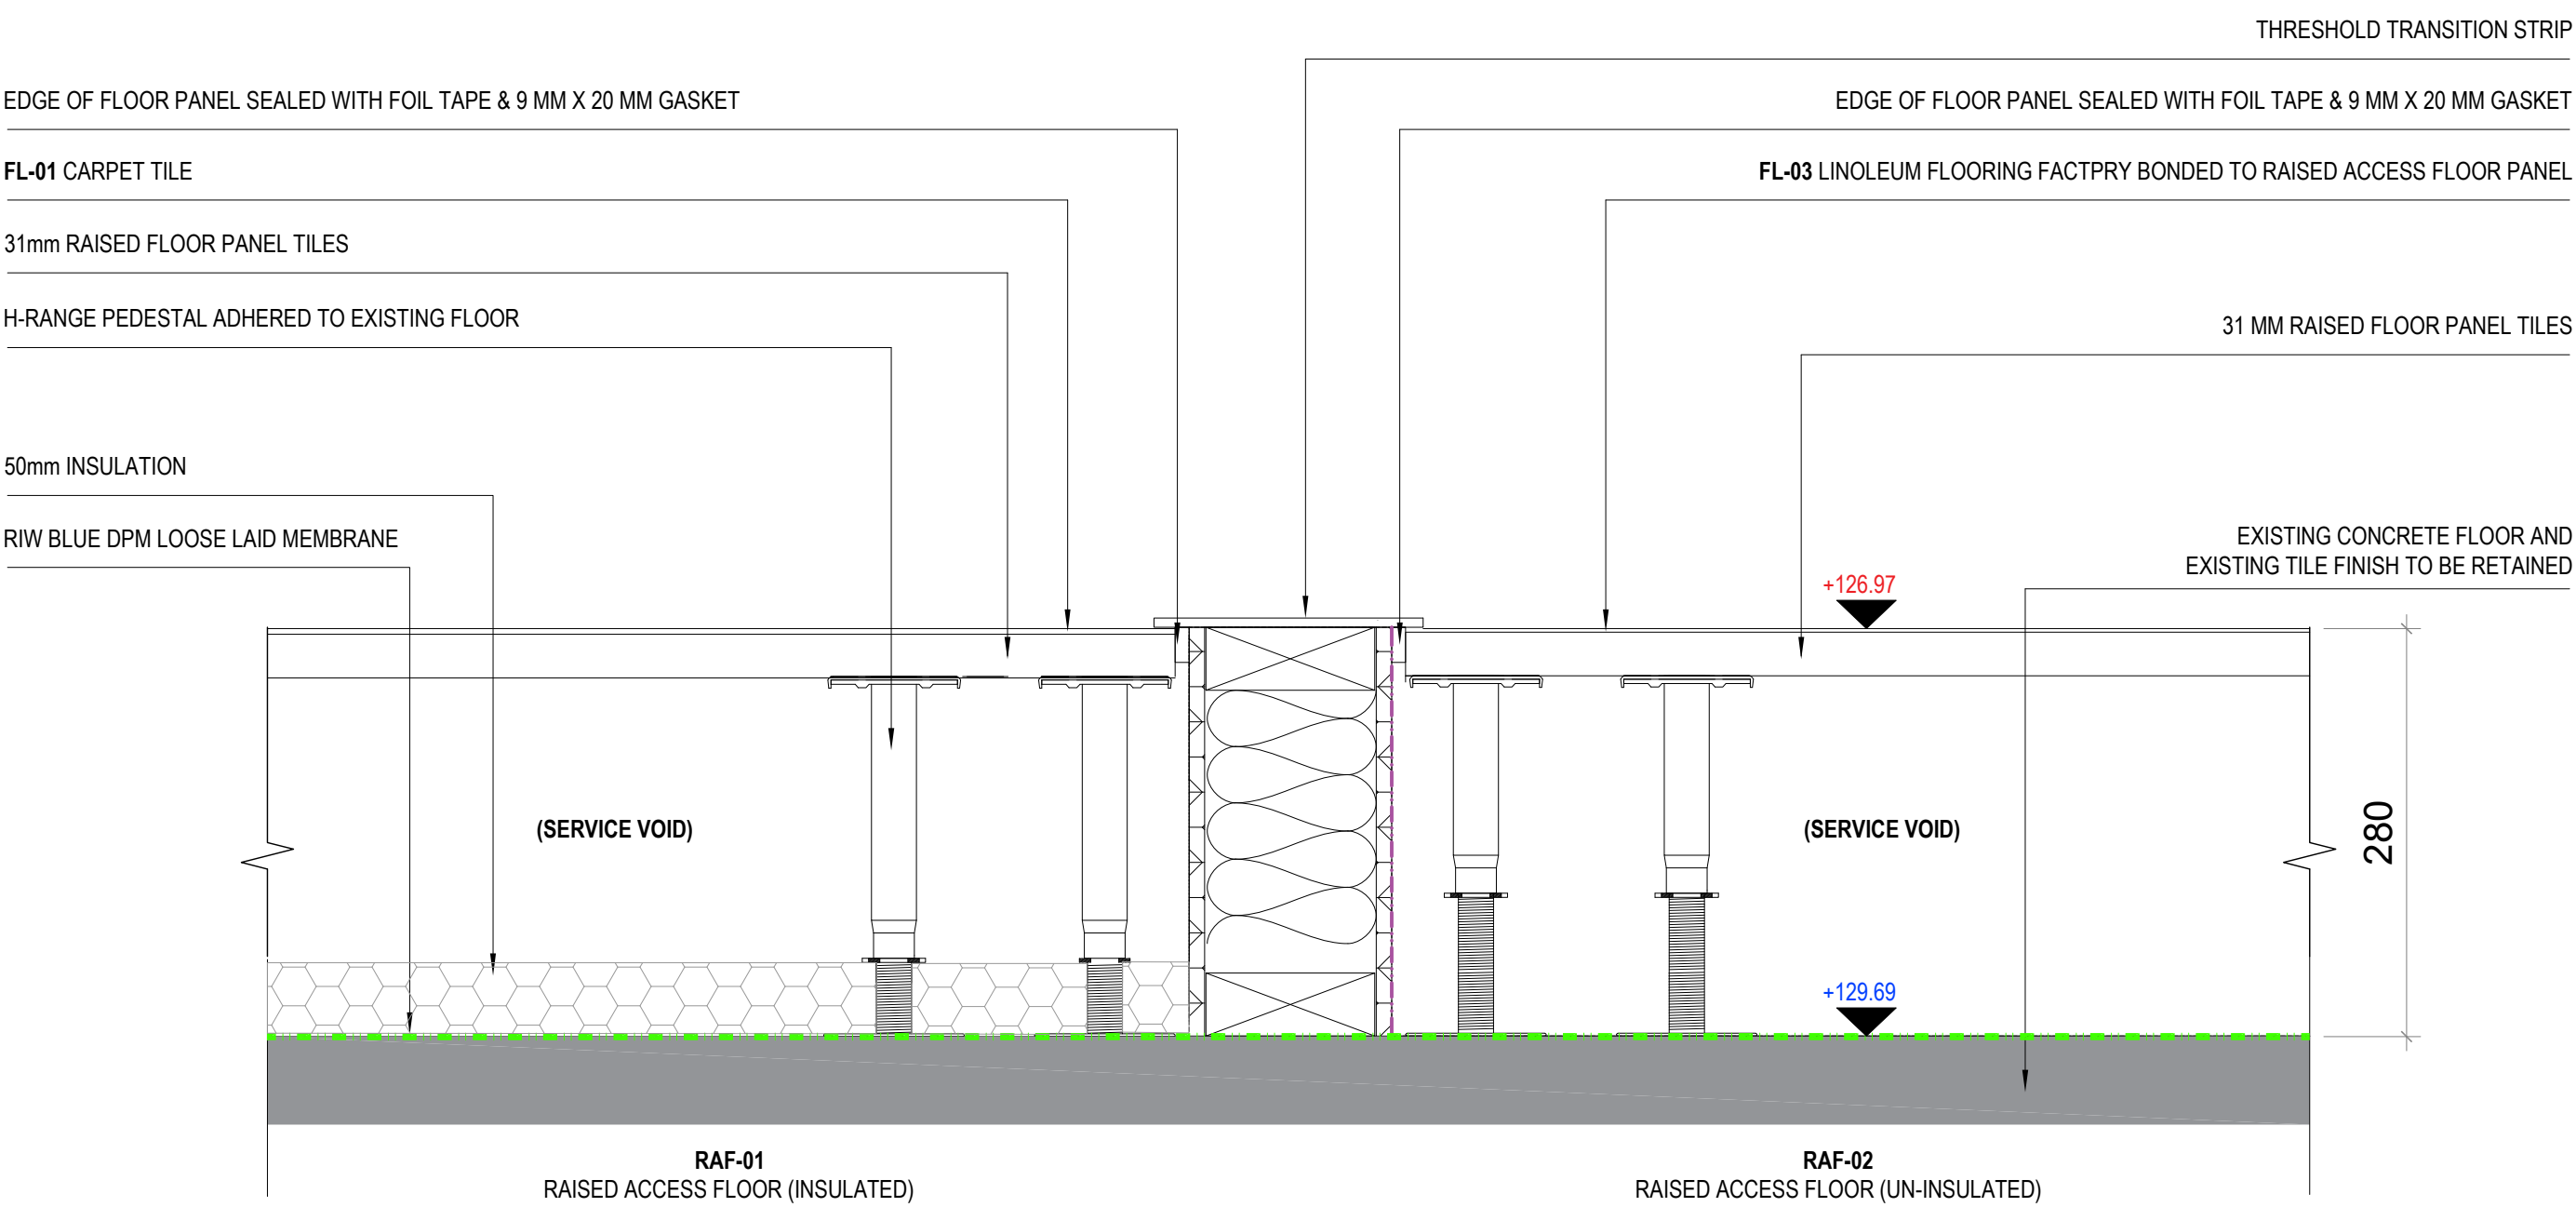

-- FOR ALL FLOORING SYSTEMS REFER TO INTERIOR AND FIT OUT SPECIFICATION
-- FOR ACOUSTIC RATING REQUIREMENTS REFER TO ACOUSTIC SPECIFICATION AND ACOUSTIC REPORT
-- FOR INTERNAL FLOOR APPLICATIONS REFER TO "02100 SERIES"

KEY

- + 126.69 Existing Floor Levels
- + 126.97 Proposed Floor Levels

COPYRIGHT RESERVED:
The Contractor shall verify and be responsible for all dimensions. DO NOT scale the drawing. Any errors or omissions shall be reported to Seven Architecture without delay. The Copyrights to all designs and drawings are the property of Seven Architecture. Reproduction or use for any purpose other than that authorized by Seven Architecture is forbidden.

GENERAL NOTES:

- For the purposes of construction the drawing must not be scaled and only written or calculated dimensions.
- Any queries or doubts, drawing error or divergences should be referred to the originator.
- All dimensions to be checked on site.
- All architectural drawings are to be read in conjunction with the relevant architectural specifications and outline specification sheets.
- All the details and setting-out drawings to be read in conjunction with the relevant consultants and subcontractor drawings.

REV.	DESCRIPTION	DATE	DRAWN	CHECK
P01	Planning Issue	12/09/25	WR	RS

THIS DRAWING IS SUBJECT TO ALL NECESSARY STATUTORY APPROVALS

DRAWING SCALE: 1:5

0 250mm

KEY PLAN (NTS):

CLIENT:

Hopwood Hall College



Hopwood Hall College & University Centre

PROJECT TITLE:

HCO Milnrow Chapel Conversion

PROJECT NO:

20765

DRAWING TITLE:

Typical Floor Finishes and Types Details

DRAWING NO:									
PROJECT	ORIGIN	ZONE	LEVEL	TYPE	ROLE	NO.1	NO.2	NO.3	REVISION
HCO	SEV	ZZ	ZZ	DR	A	00579	P01		

SUITABILITY DESCRIPTION

REVISION DESCRIPTION

PLANNING

seven.

SEVENARCHITECTURE.CO.UK

Studios at :

Unit 1.3 Village Mill
11 Bridge Street
MANCHESTER
M4 6JN
T: 0161 230 5650

Clementon House
Vernon Avenue
HAIRBOURNE
H01 1JZ
T: 01423 759 807

Y Newstead Layd
Chorlton
CONWY
LL28 5ES
T: 01286 875120