




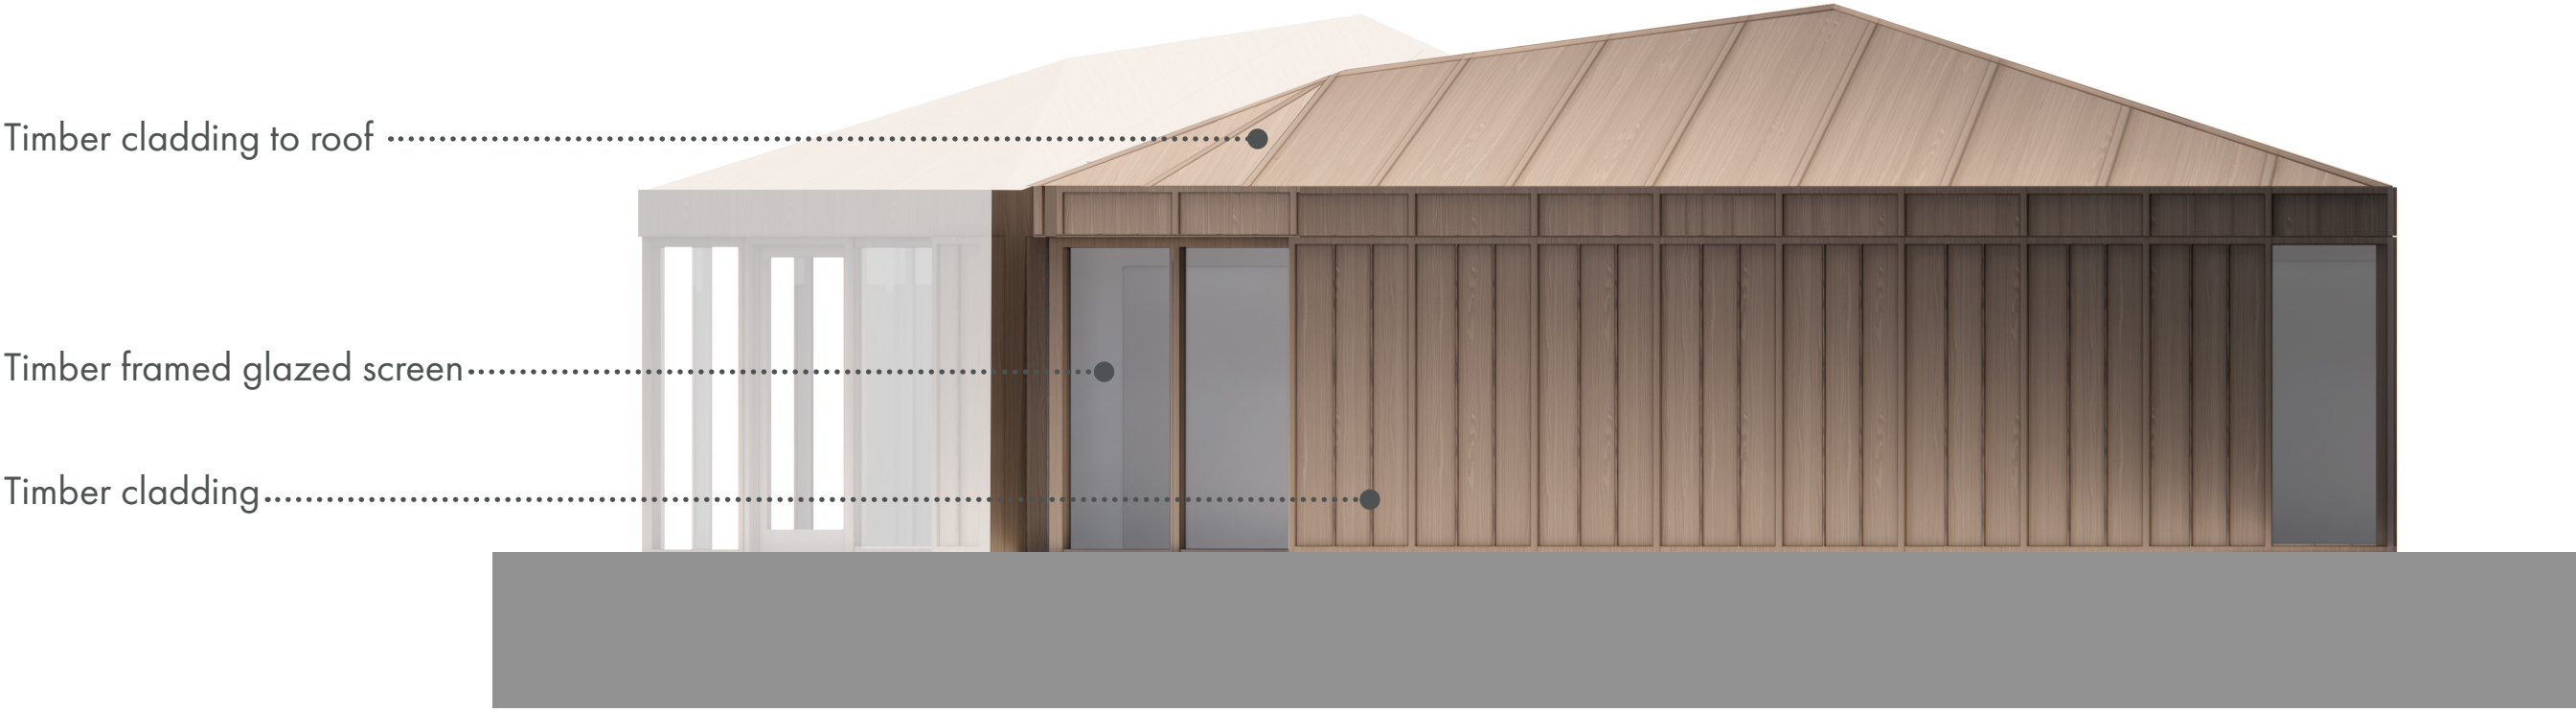


Proposed Elevation 1A

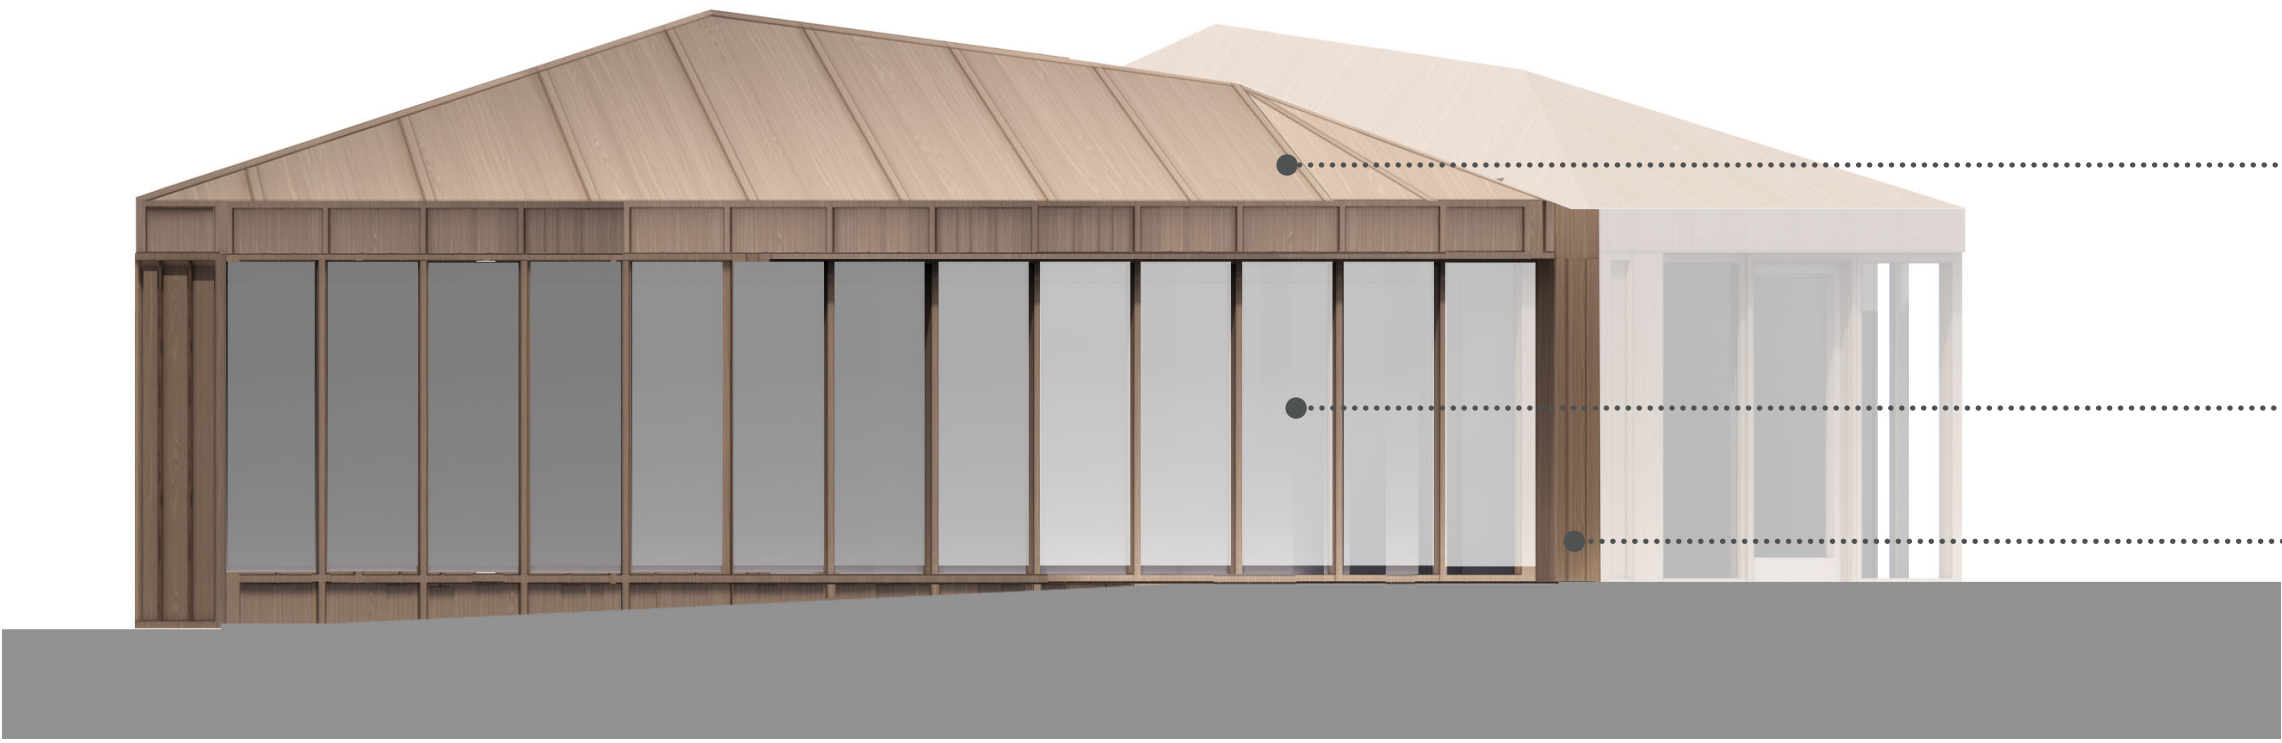


Proposed Elevation 1B

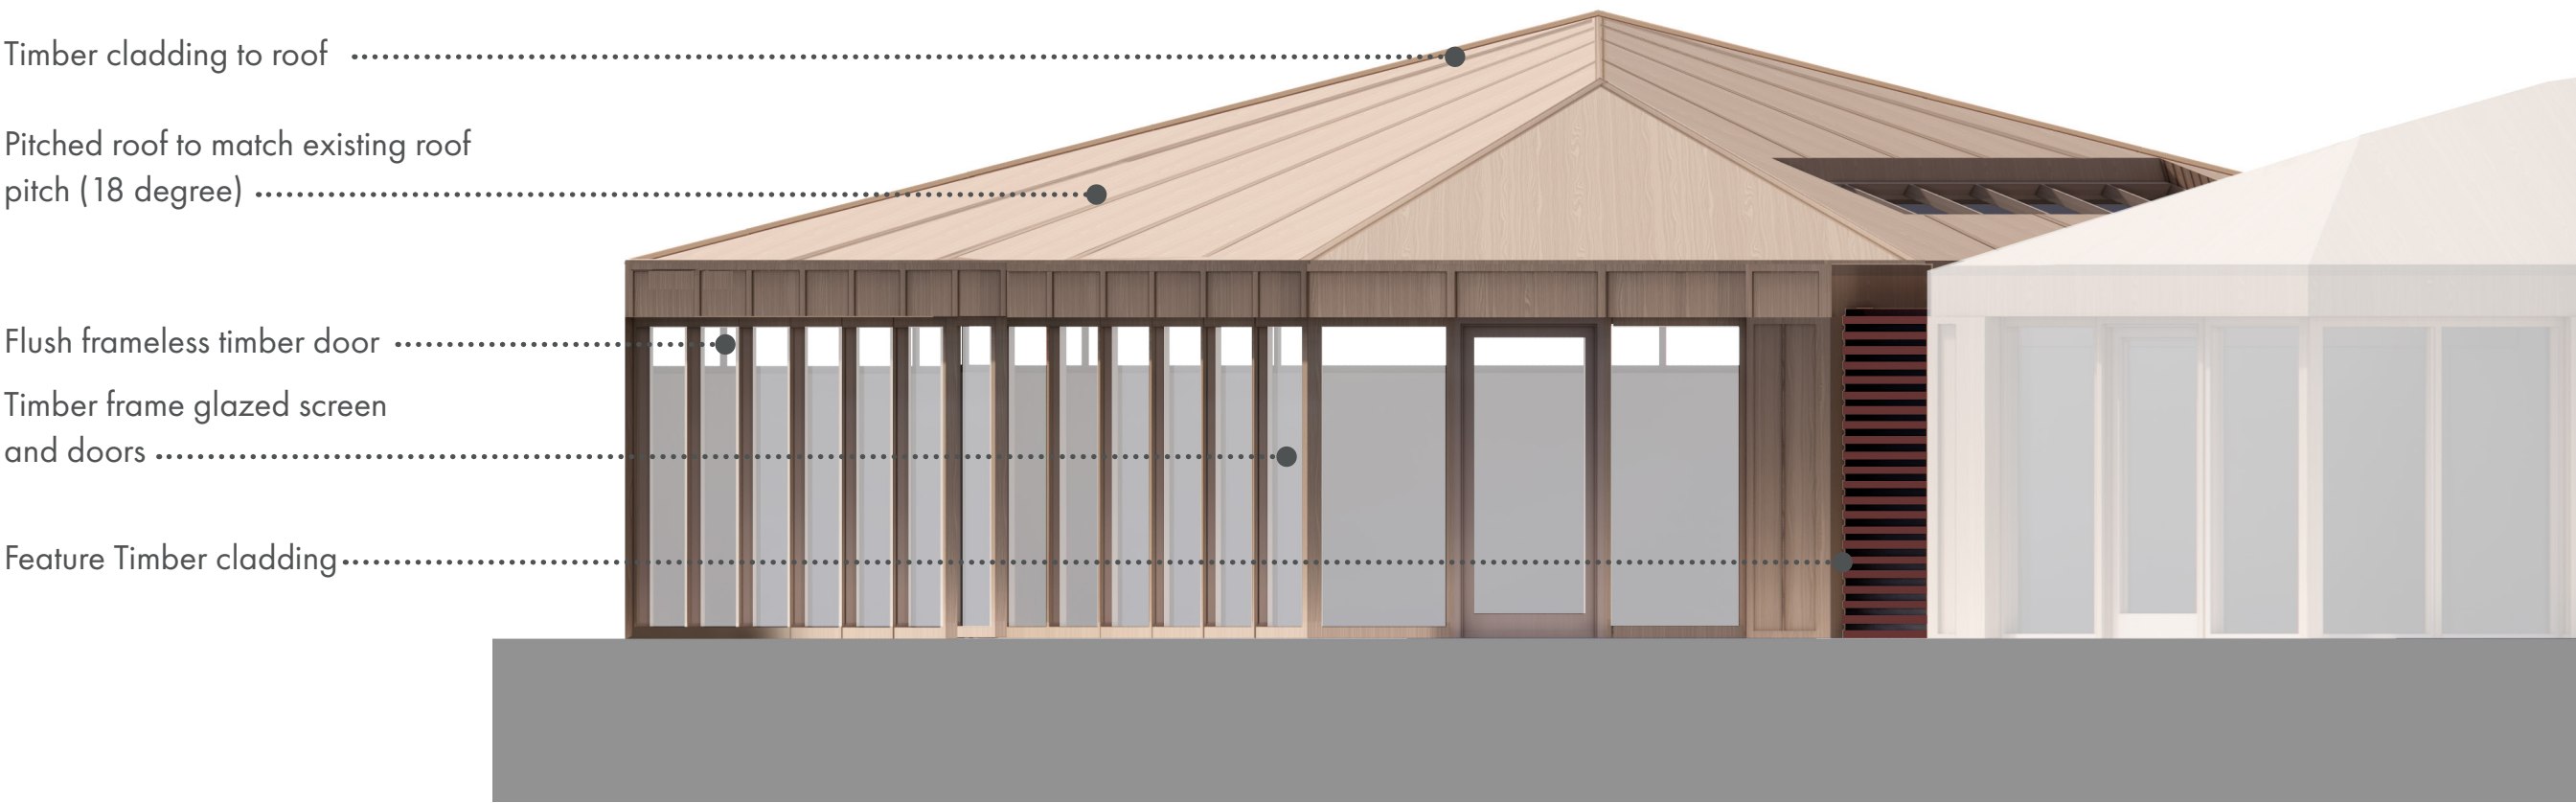

Proposed Elevation 1C

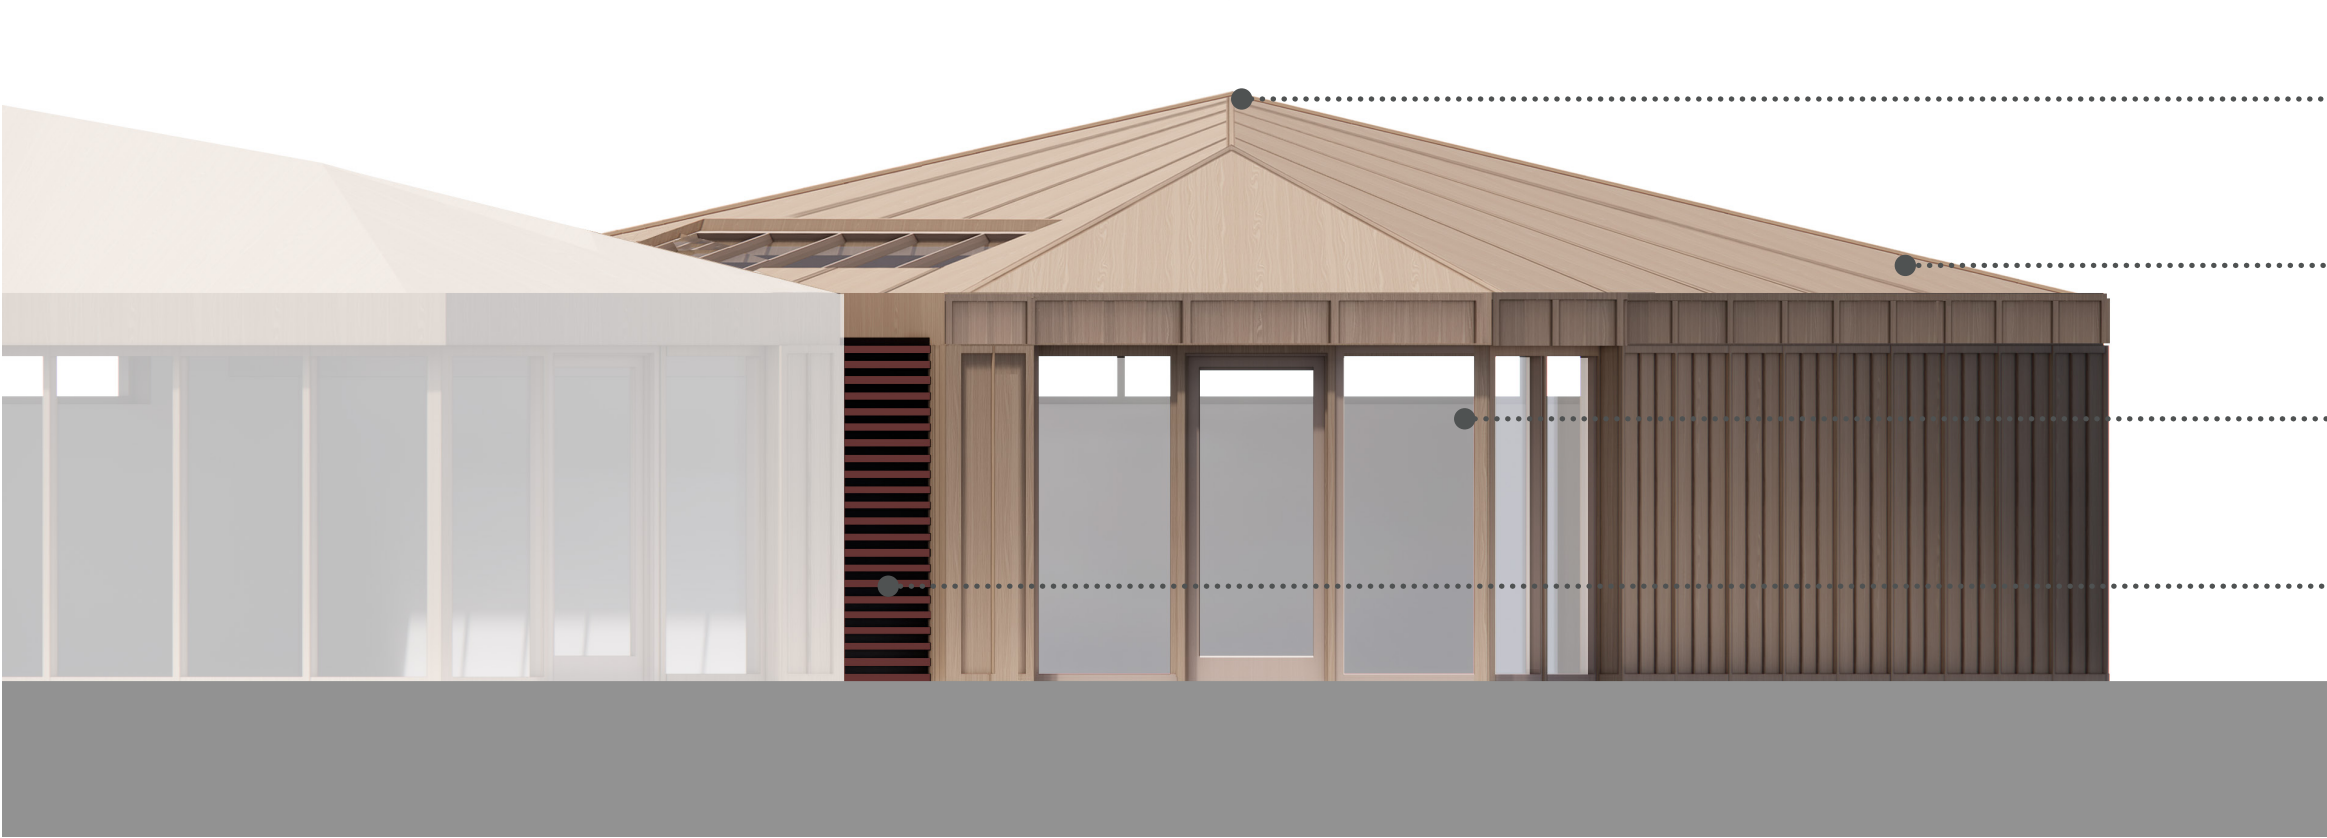

Proposed Elevation 1D

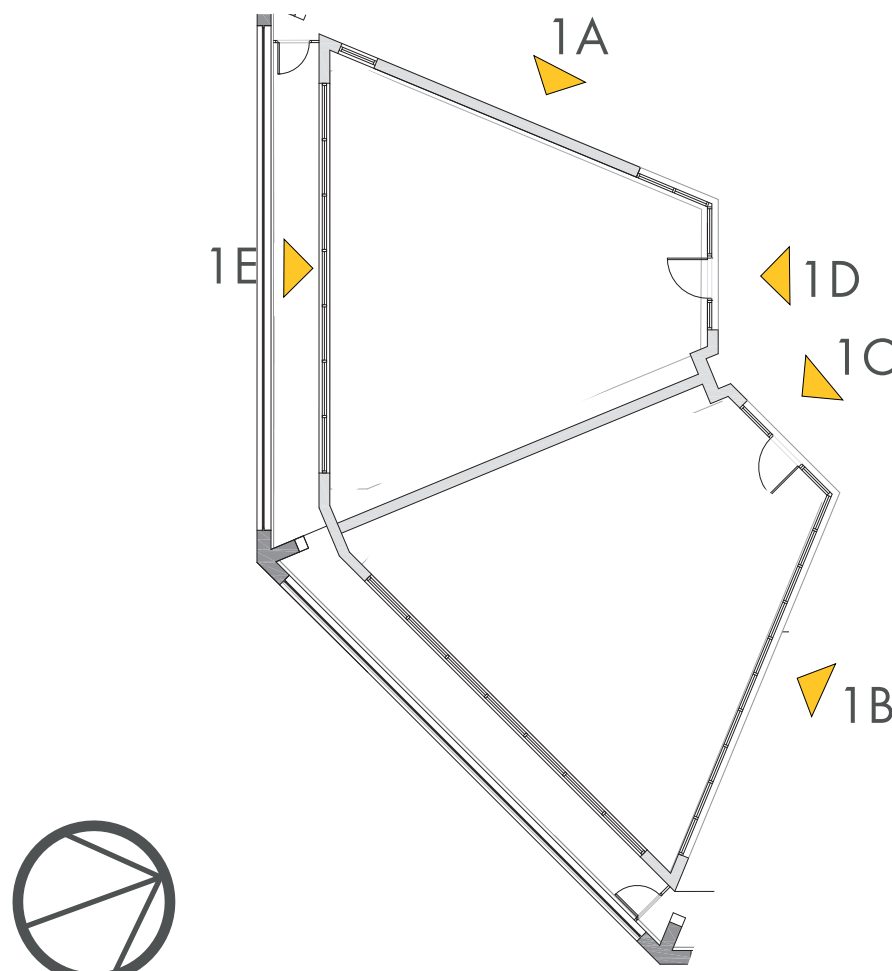

Metal framed clerestory glazing to allow borrowed daylight into classrooms space. Proportions to match existing clerestory windows

Timber Cladding



Proposed Elevation 1E

HCO Milnrow Chapel Conversion PROPOSED POD ELEVATIONS

PROJECT NO. 20765
DRAWING NO. HCO-SEV-ZZ-DR-A-00591
REVISION | DATE P03 | 26 August 2025

STUDIOS AT:			SEVENARCHITECTURE.CO.UK
Seven Harrogate Clarendon House Victoria Avenue Harrogate North Yorkshire HG1 1JD Tel: 01423 709 807	Seven Manchester Unit 1.3 Waulk Mill 51 Bengal Street Ancoats Manchester M4 6LN Tel: 0161 236 5655	Seven North Wales Y Neuadd Lwyd Church Street Dolwyddelan Conwy LL25 0SJ Tel: 01286 875120	