


Dimensioning
Figured dimensions only to be taken from these designs and drawings. Work to annotated dimensions only. All dimensions to be checked on site. Architectural designers to be informed immediately of any discrepancies before work proceeds. Drawings are to be read in conjunction with relevant specifications, structural engineers and service engineers' drawings.

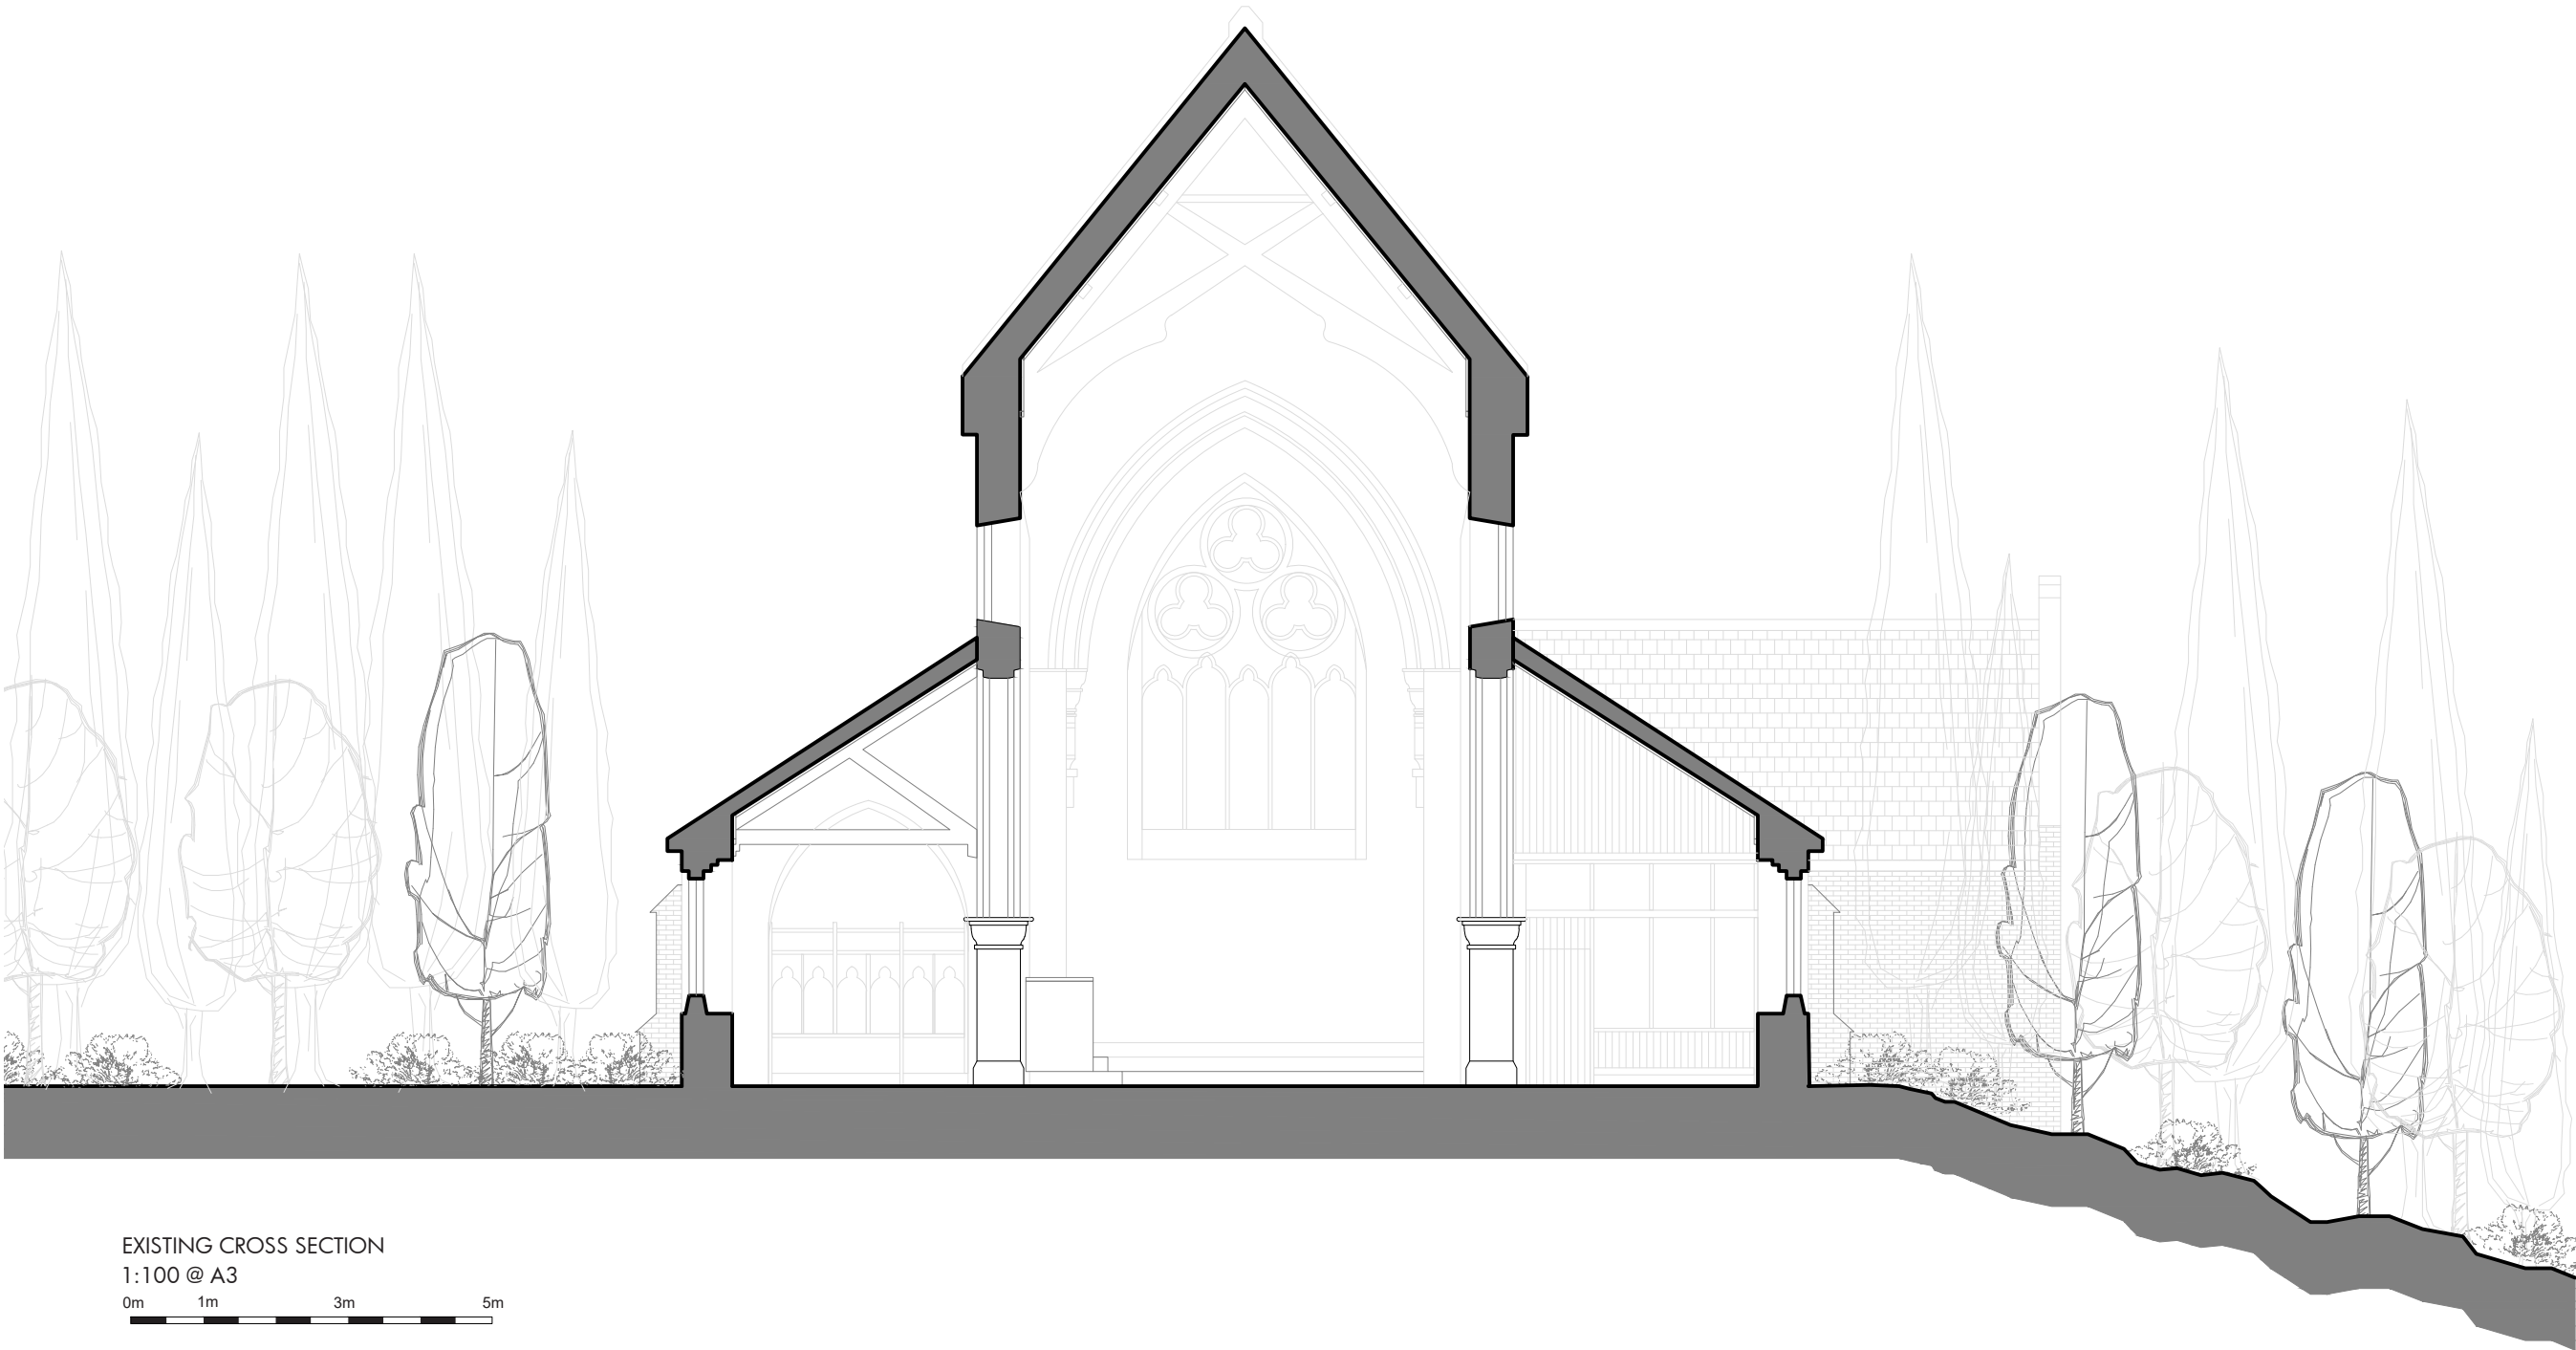

EXISTING CROSS SECTION
1:100 @ A3

0m 1m 3m 5m

Rev	Date	Description
-	05/02/24	Issued to client for comments



S A L E E M
ARCHITECTS

Architecture | Masterplanning | Graphics

CLIENT:
-

PROJECT:
All Saints Church,
Foxholes Road,
Rochdale,
OL12

TITLE:
Existing Cross Section

SCALE:
1:100 A3

DRAWING NO.
Sheet 4