




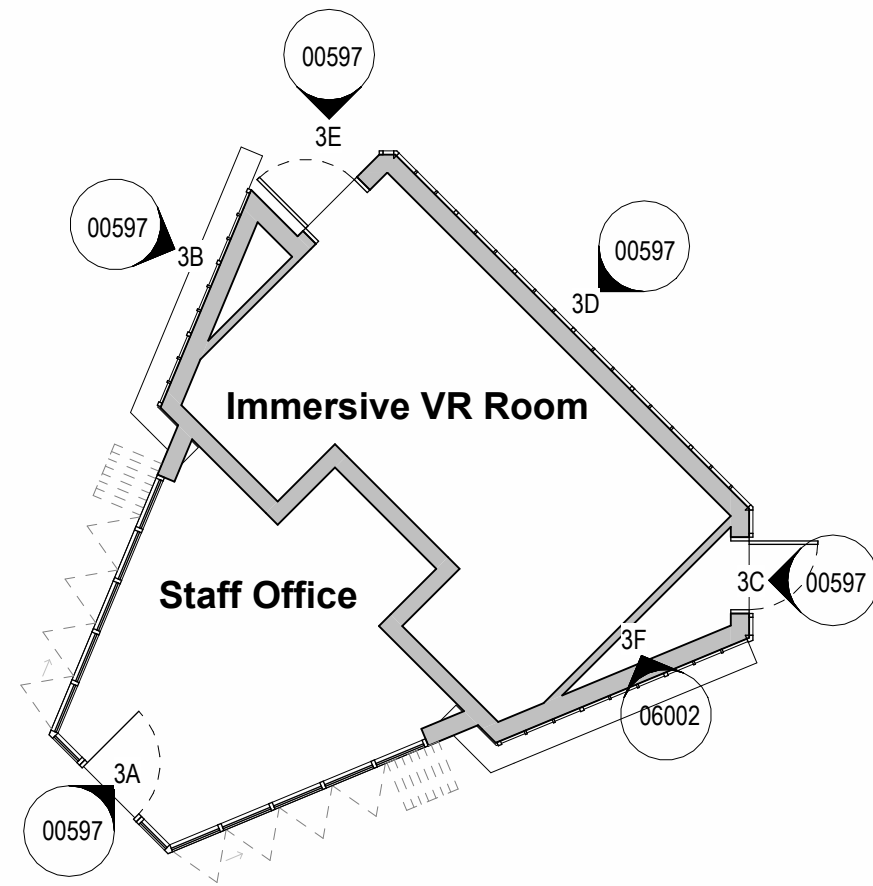


Pod Type 3 - Immersive VR and Office
1 : 100

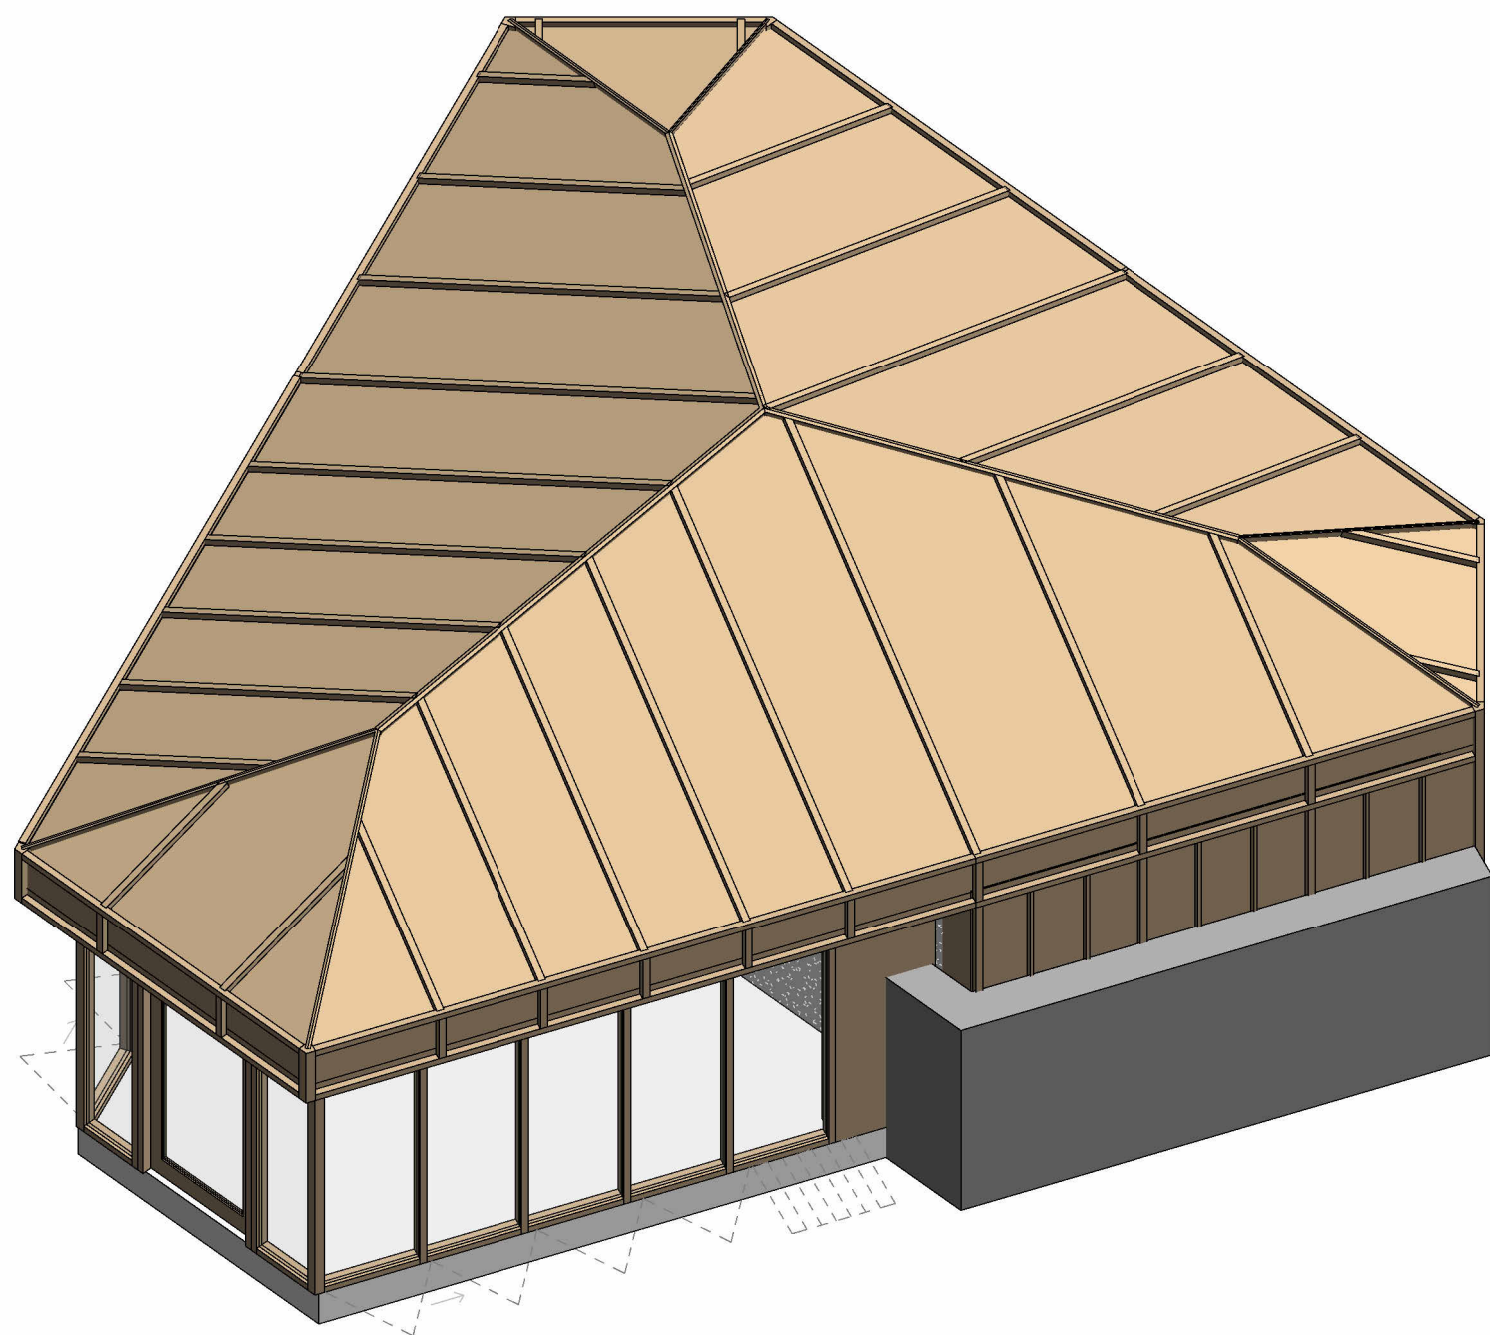


Pod Type 3 - Immersive VR and Office 3D View (Illustrative ONLY)

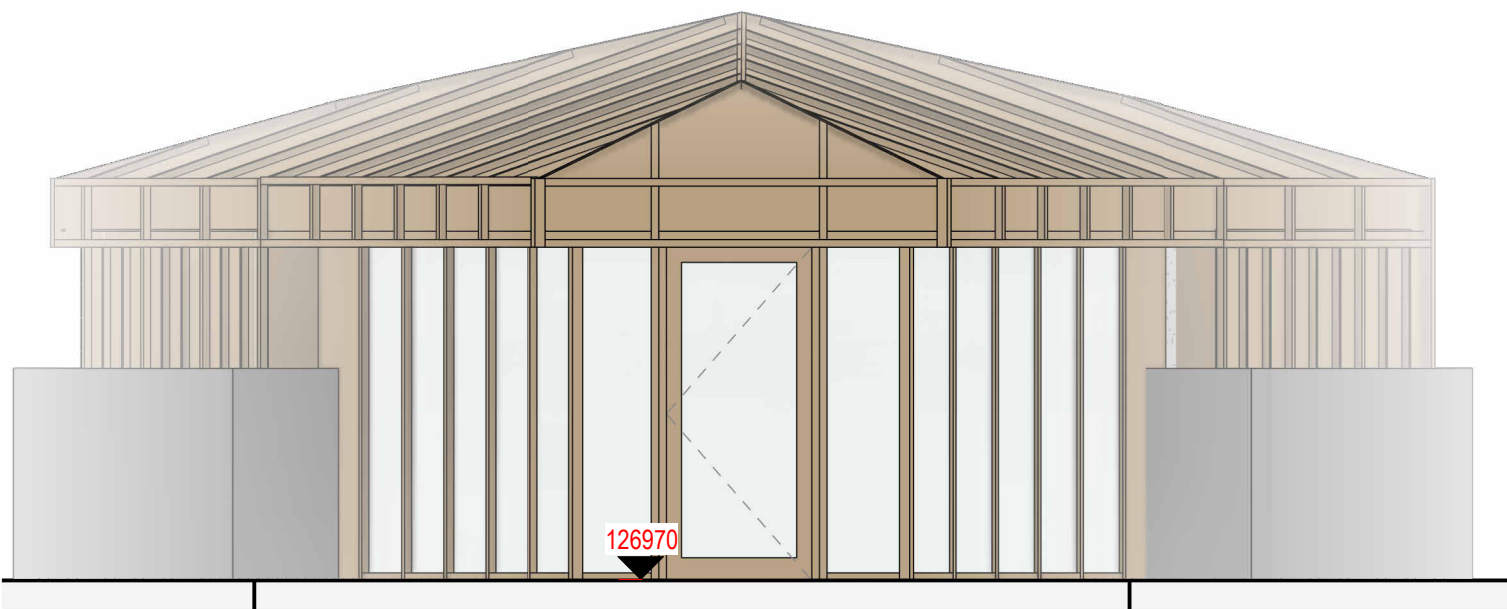


Proposed Elevation 3A
1 : 50

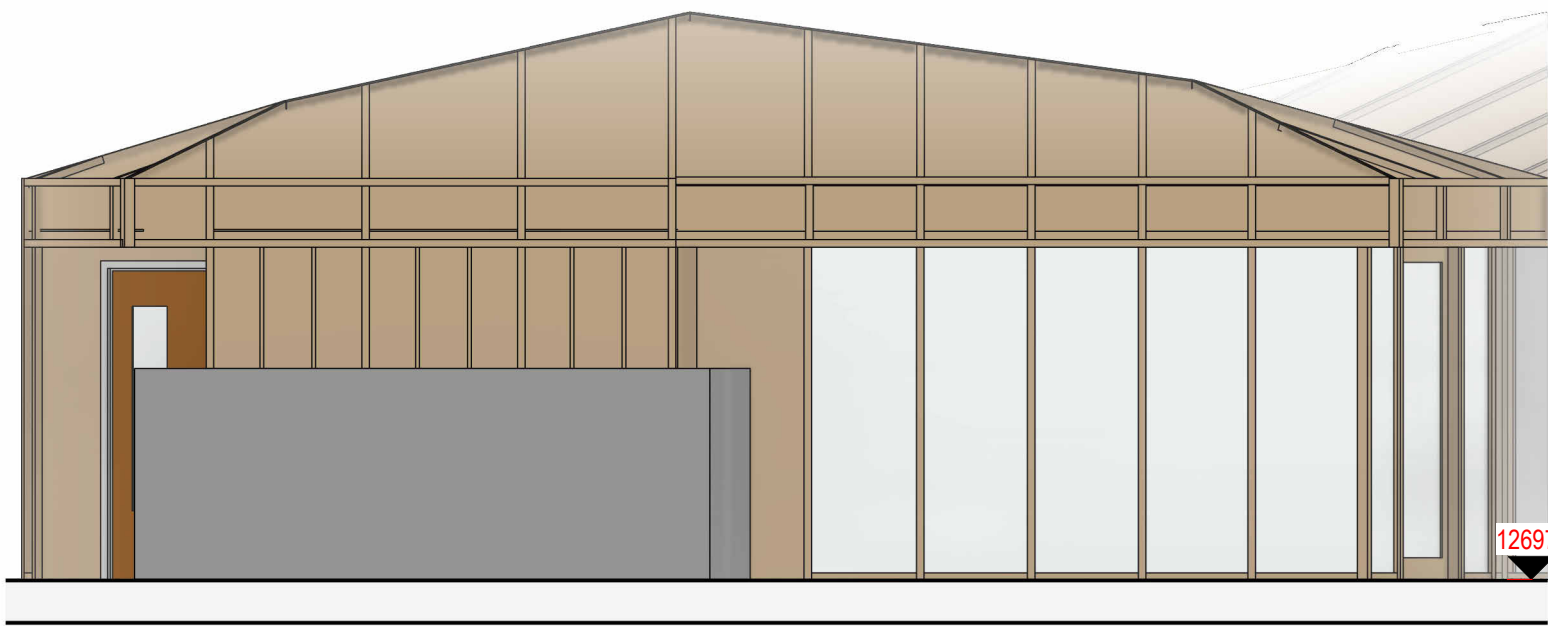


Proposed Elevation 3B
1 : 50

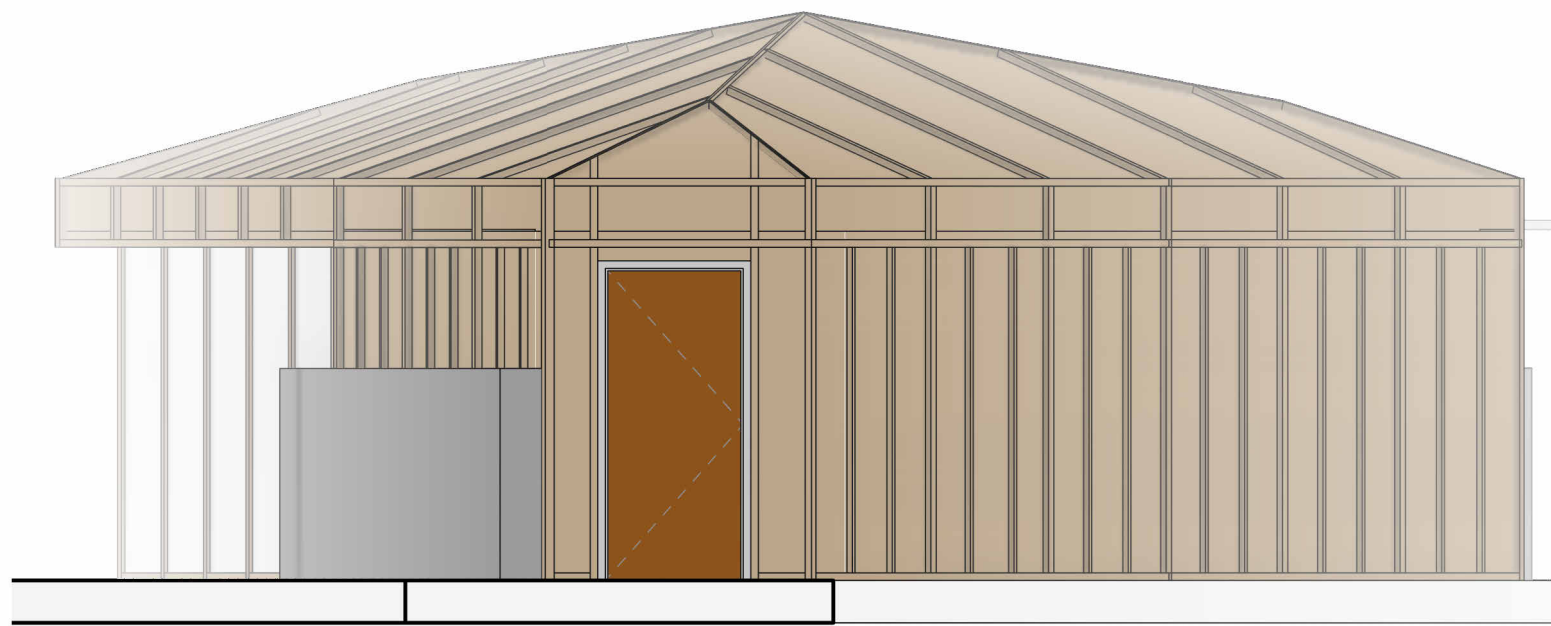


Proposed Elevation 3C
1 : 50

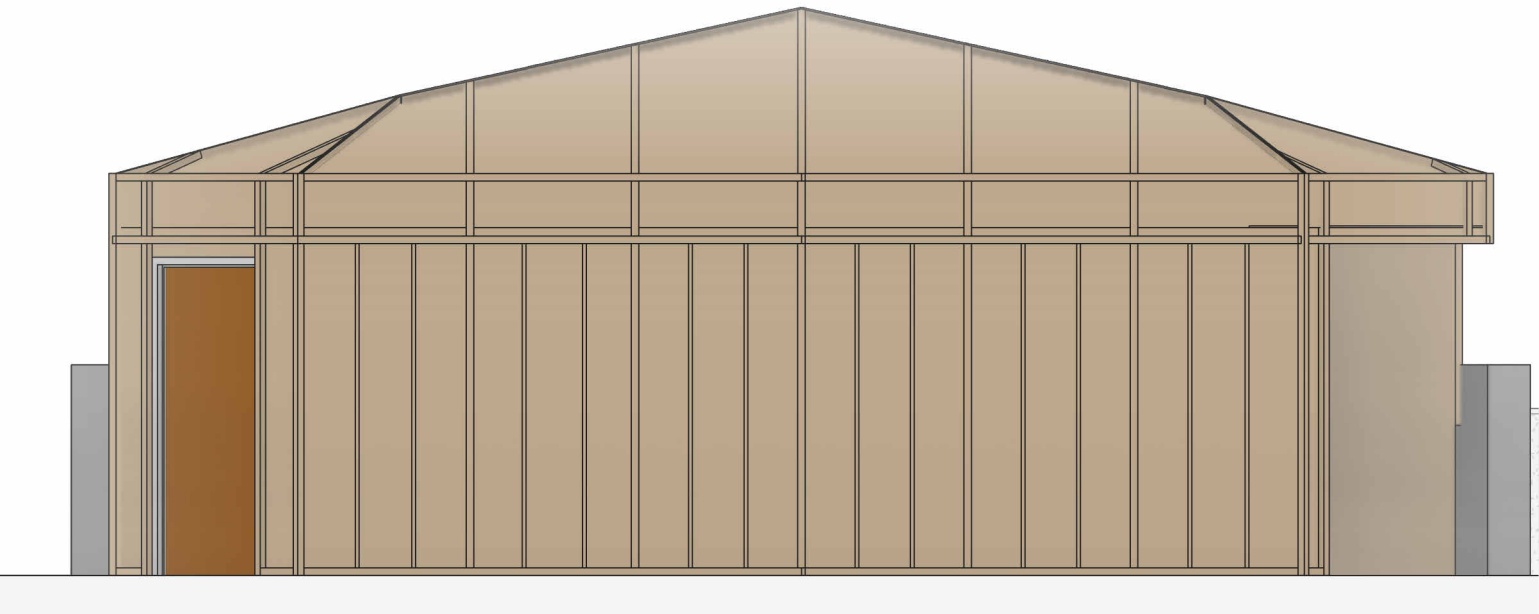

Proposed Elevation 3D
1 : 50

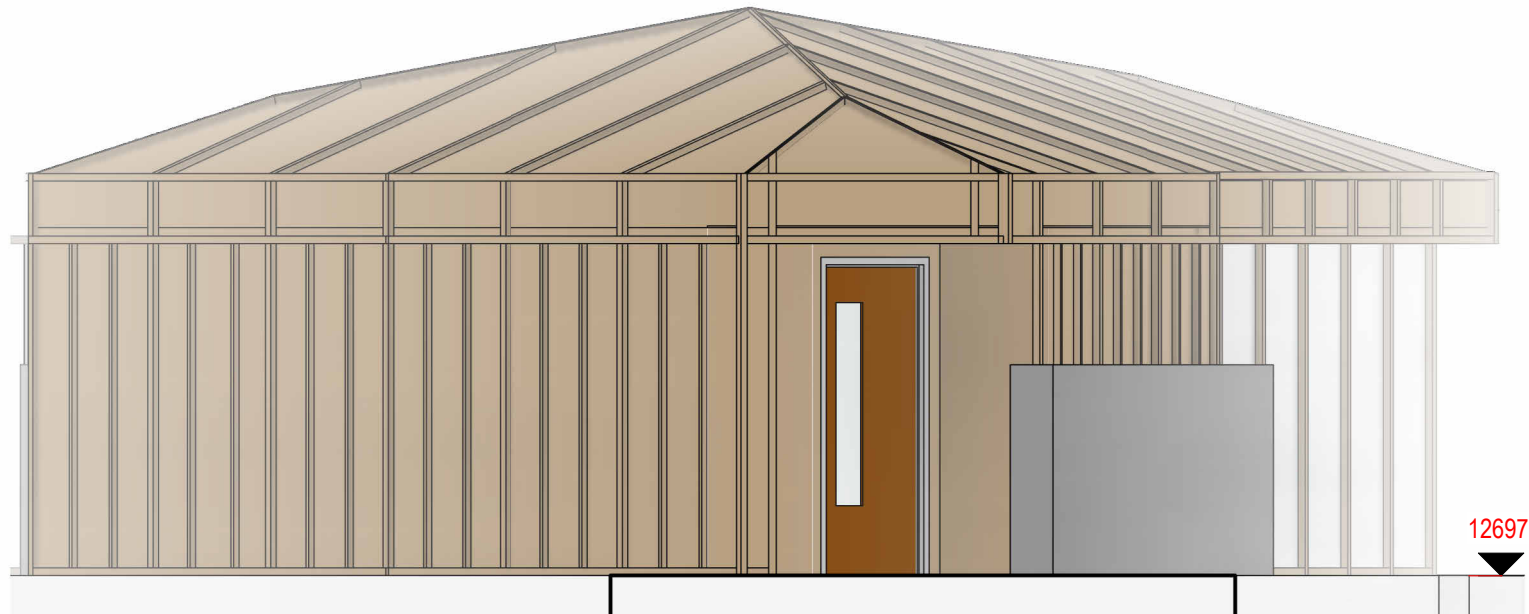

Proposed Elevation 3E
1 : 50

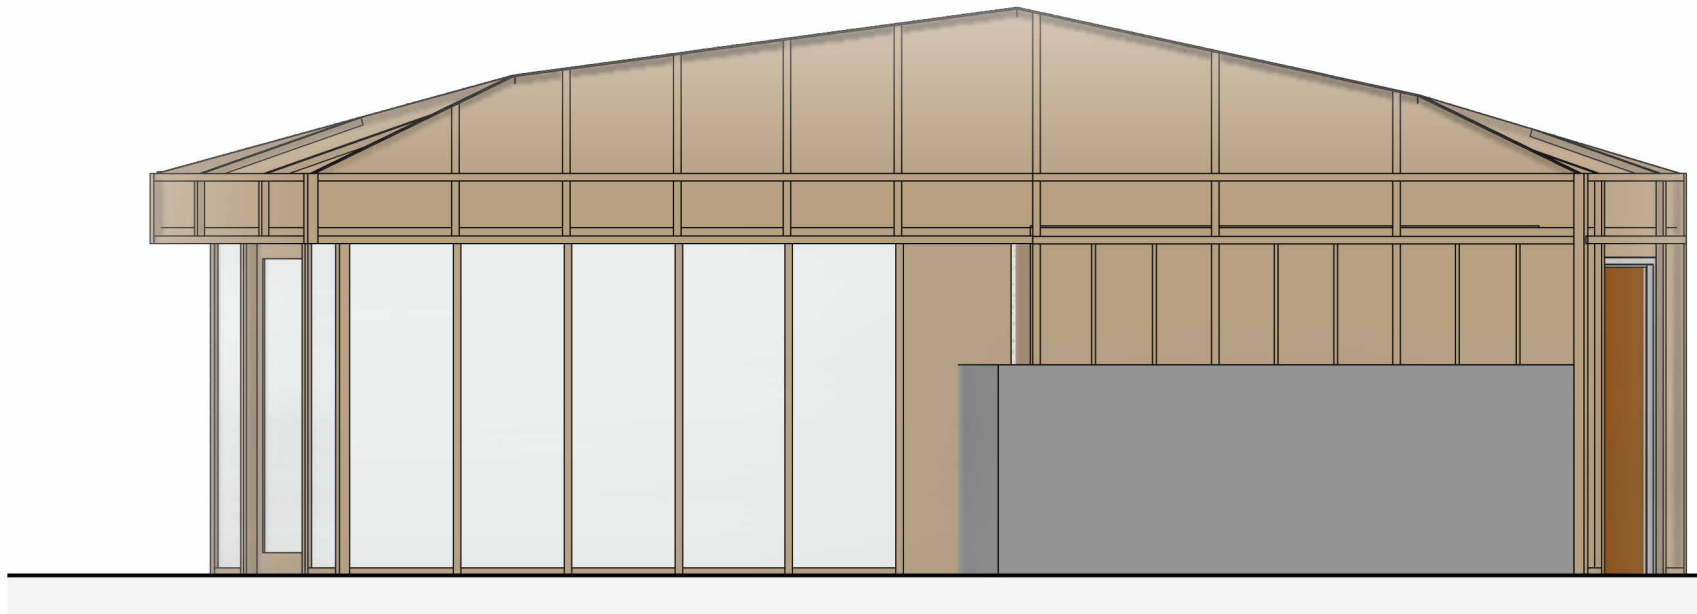

Proposed Elevation 3F
1 : 50

LEGEND

+126.97

Proposed Level

+126.69

Existing Level

GENERAL ROOM TAG LEGEND

Room Number

Room Name

Room Area

Room Name

Occupancy

TIMBER CLADDING AND BATTEN DESIGN INTENT PRECEDENT IMAGES

COPYRIGHT RESERVED:
The Copyrights to all designs and drawings are the property of Seven Architecture. Reproduction or use for any purpose other than that authorised by Seven Architecture is forbidden.


GENERAL NOTES:

- All dimensions to be checked on site. The Contractor shall verify and be responsible for all dimensions.
- DO NOT scale the drawing - The drawing must not be scaled for any purpose, refer to written dimensions only.
- Any queries or doubts, drawing errors, omissions or divergences shall be reported to Seven Architecture without delay and prior to works being carried out.
- This drawing is subject to statutory approvals.
- All works are to be in accordance with the planning approval and my subsequent approved Local Authorities planning correspondence including drawings, documents and reports.
- All works are to comply with the Building Regulations, British Standards, Code of Practice and any Local Statutory requirements.
- All works are to comply with current Health & Safety Legislation, HSE recommendations / guidance and the current CDM regulations.
- All architectural drawings are to be read in conjunction with the relevant architectural specifications and outline specification sheets.
- All the details and setting-out drawings to be read in conjunction with the relevant consultants and subcontractor drawings.
- All details and setting-out drawings are design intent only. Final arrangement is subject to design development and coordination with Design Team consultants and relevant subcontractors.


REV.	DESCRIPTION	DATE	DRAWN	CHECK
P01	Planning Issue	11/09/25	WR	RS

DRAWING SCALE:

1:50 @ A1

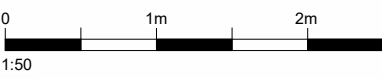

KEY PLAN (NTS):

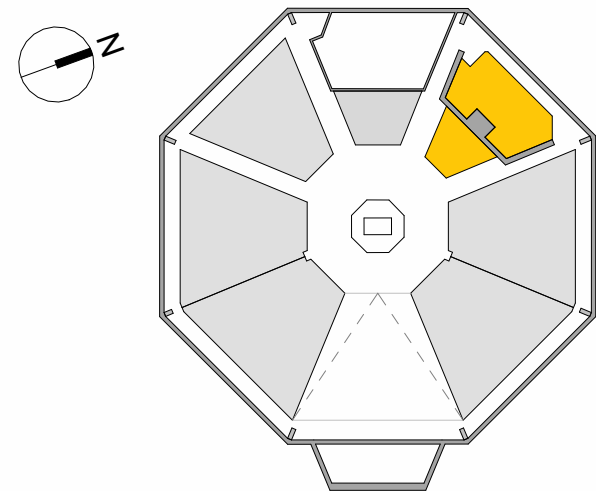

CLIENT:
Hopwood Hall College

PROJECT TITLE:
HCO Milnrow Chapel Conversion

PROJECT NO:
20765

DRAWING TITLE:
Pod Elevations - Pod Type 3 Office and Immersive VR Room

DRAWING NO:

PROJECT	ORIGIN	FUNCTION	SPATIAL	FORM	DISCIPLINE	NO.#	REVISION
HCO	SEV	ZZ	ZZ	DR	A	00597	P01

SUITABILITY DESCRIPTION

REVISION DESCRIPTION
PLANNING