



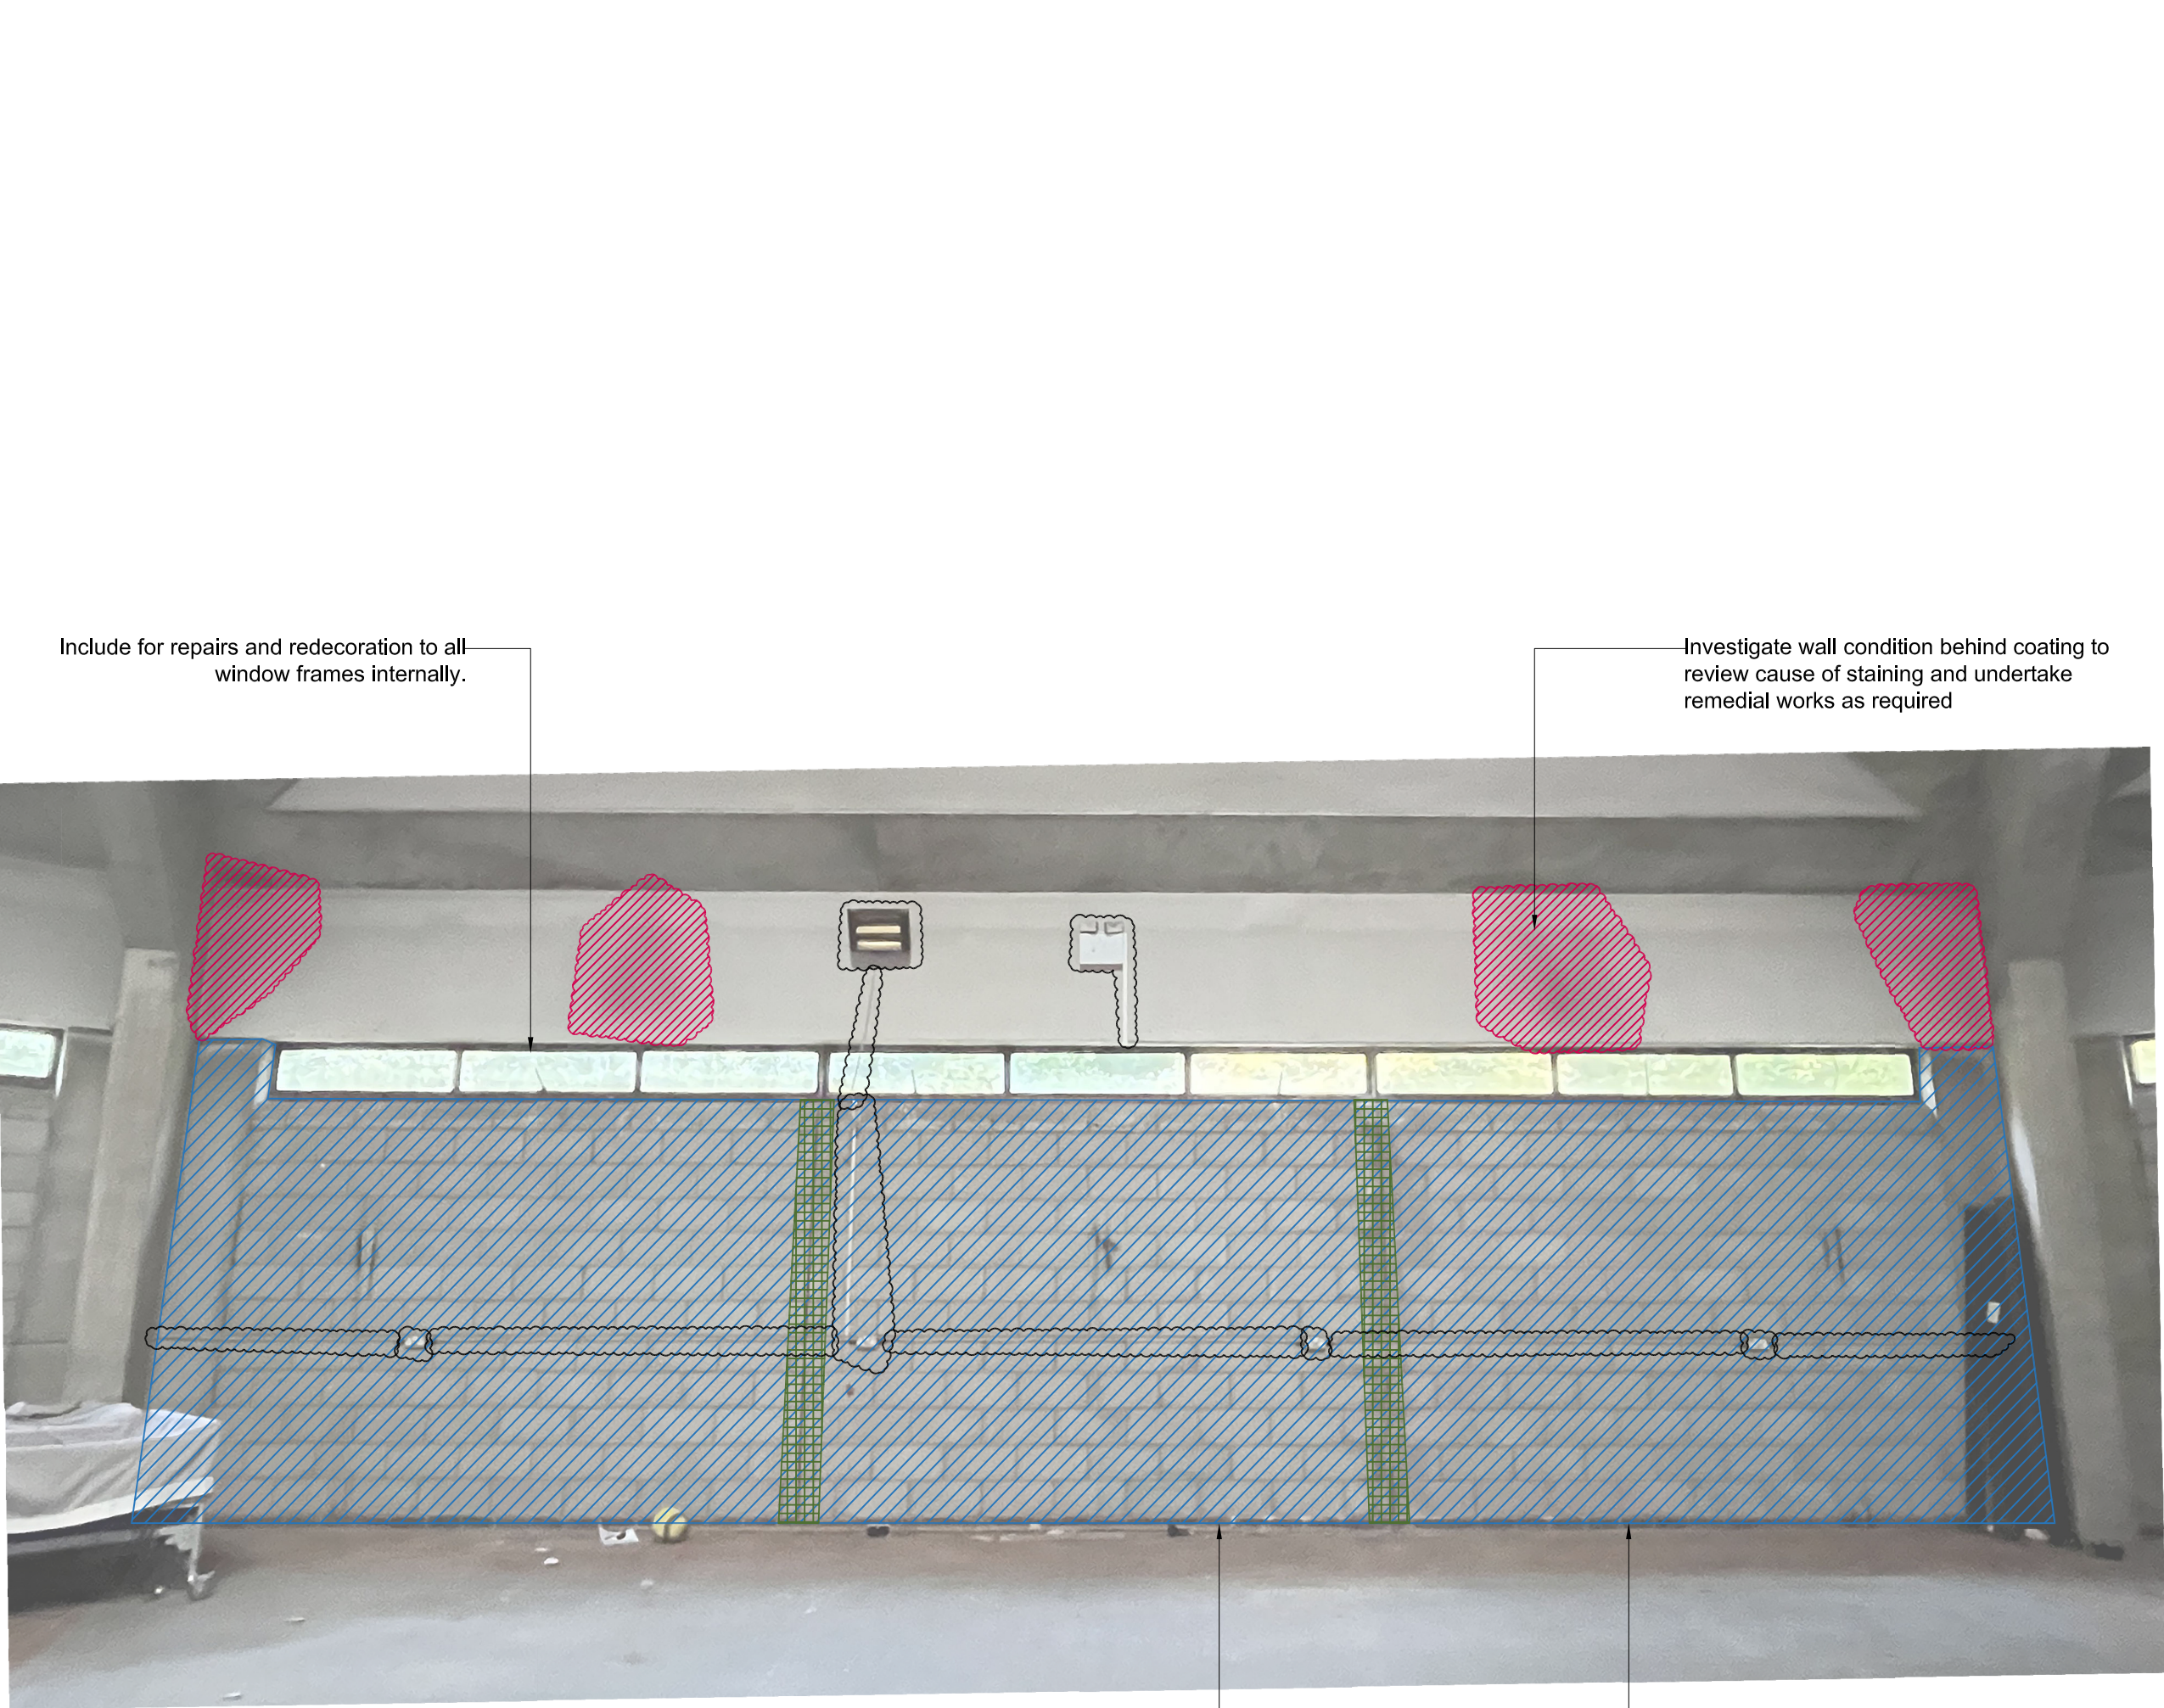

## Elevation 1

Not To Scale

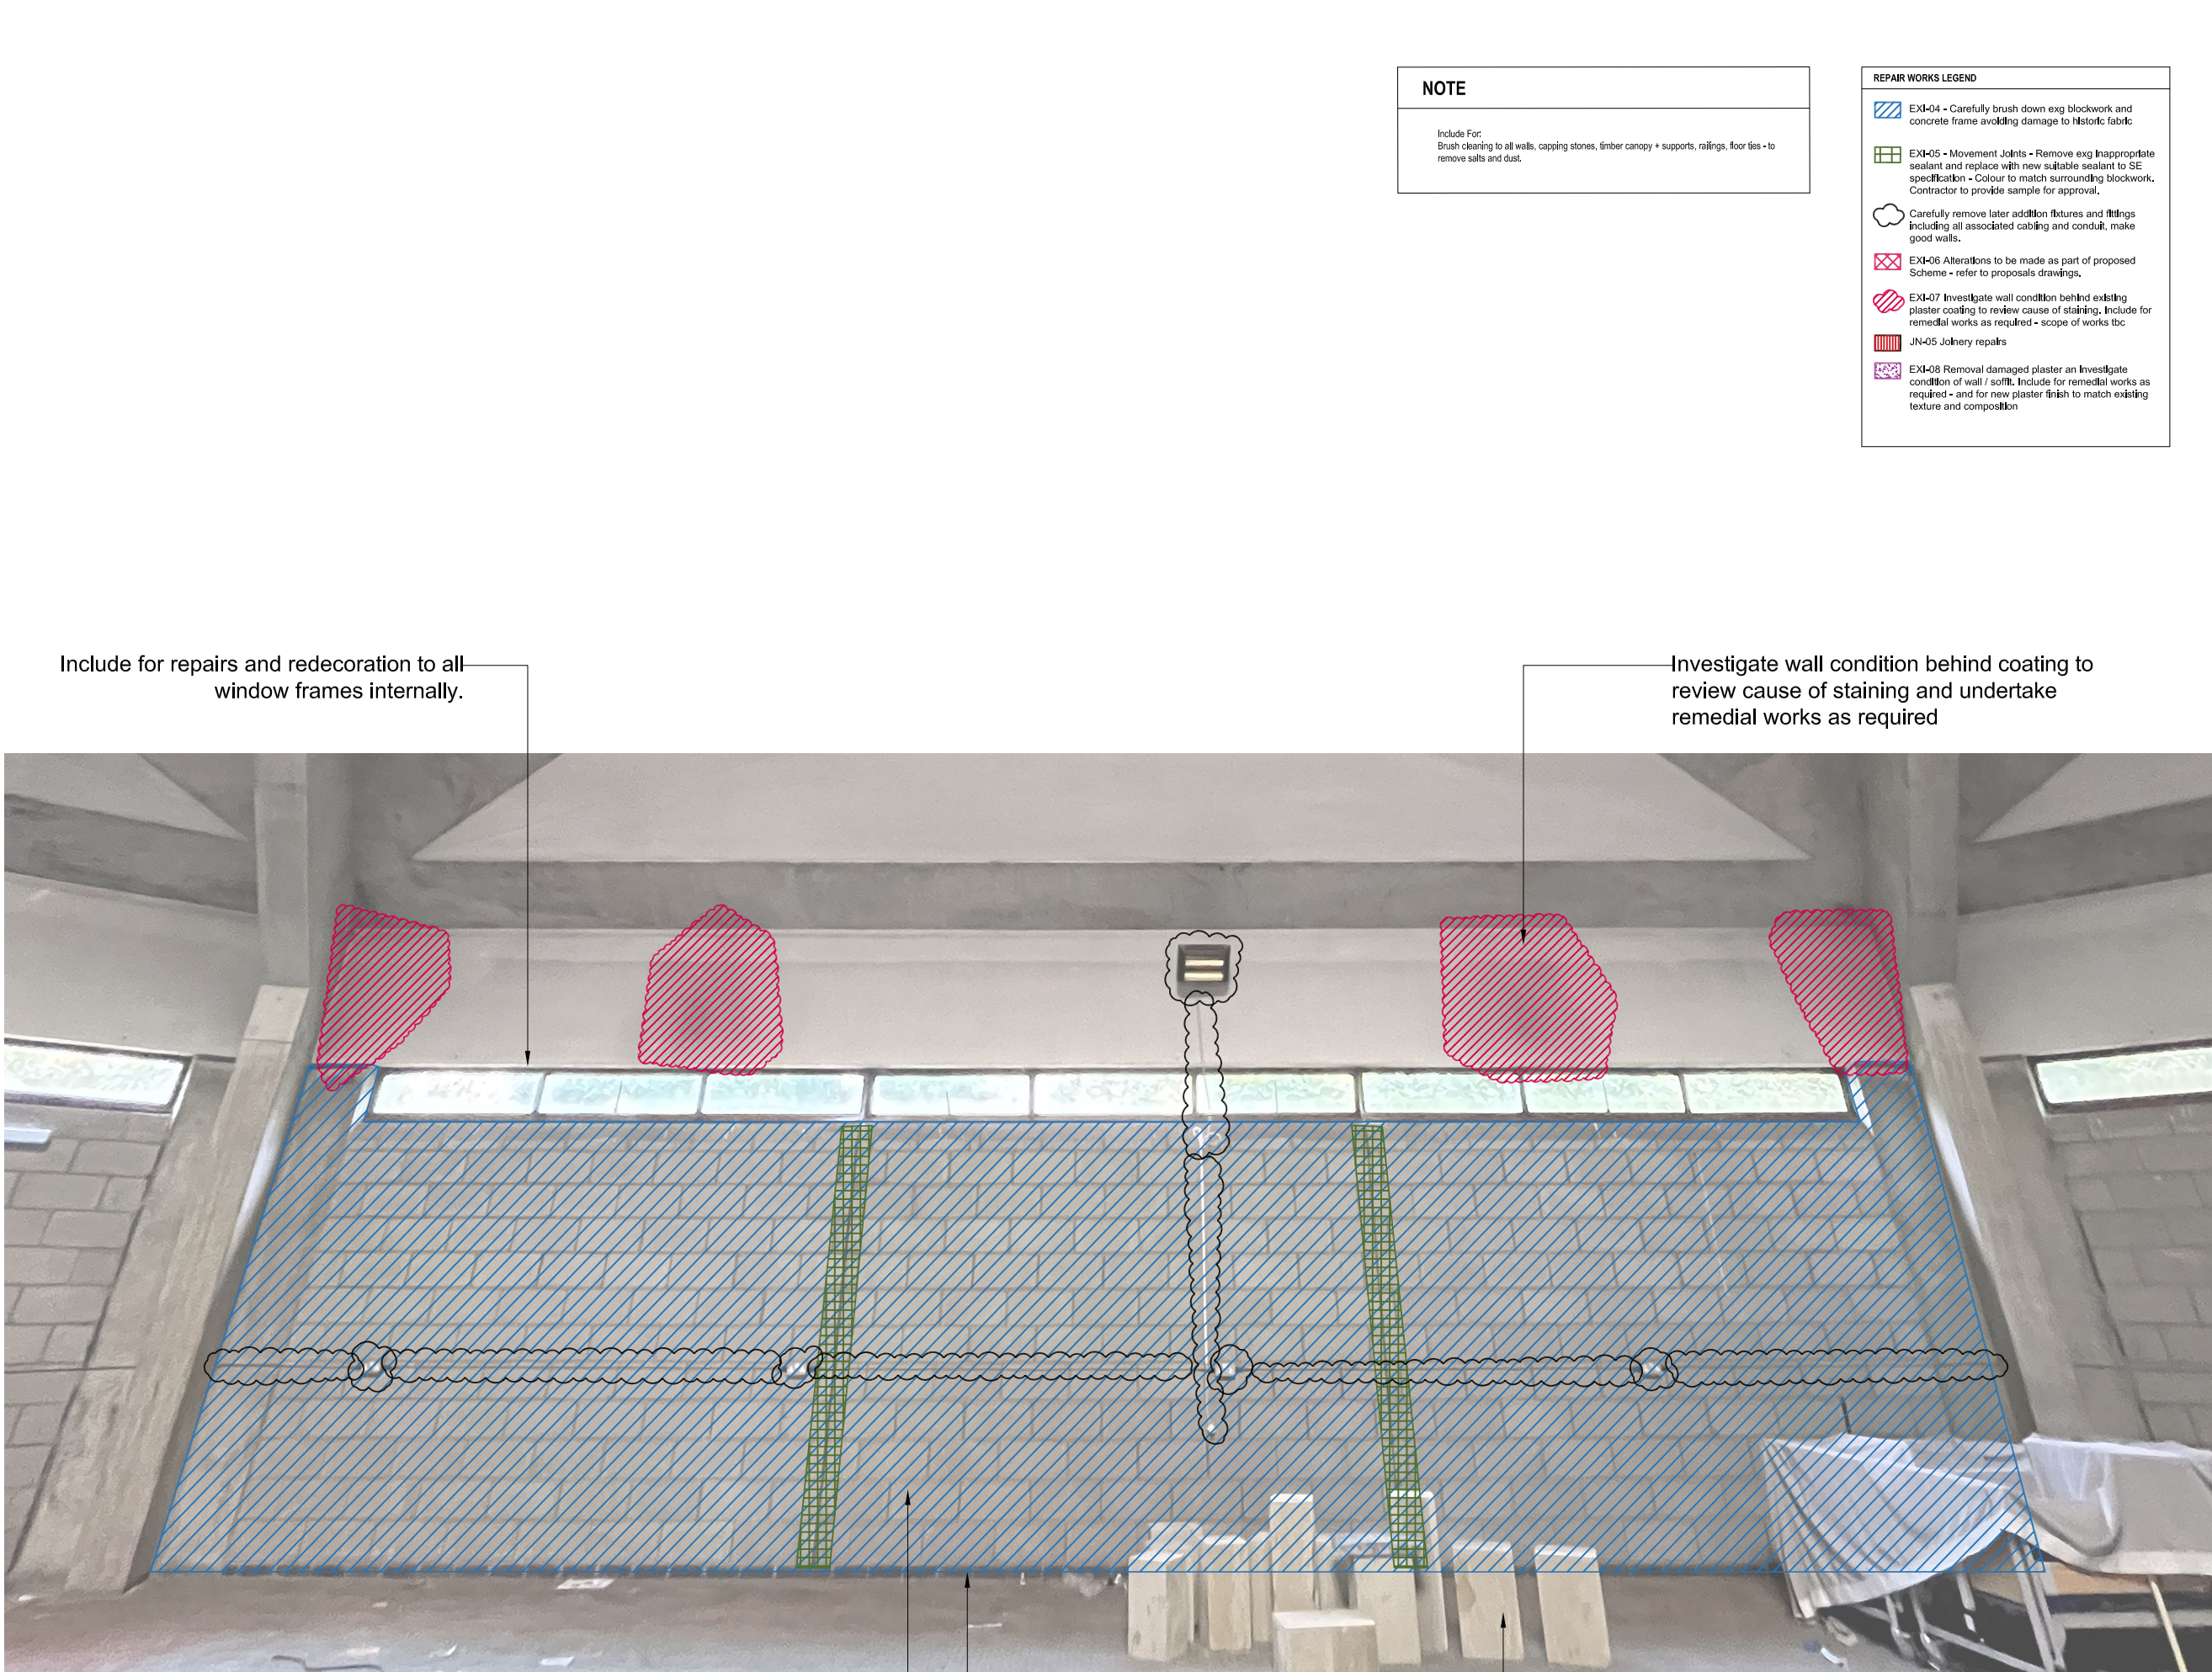

## Elevation 2

Not To Scale



## Elevation 3 - View 01

Not To Scale



## Elevation 3 - View 02

Not To Scale

| NOTE   |
|---|
| Include For:<br>Brick skirting to all walls, coping stones, brick canopy + supports, railings, floor fix - to remove walls and roof. |

| REPAIR WORKS LEGEND   |
|---|
| E3404 - Carefully locate down any blockwork and concrete frame avoiding damage to Network fabric.   |
| E3405 - Movement joints - Remove any inappropriate material and replace with new grout mortar to full specification - Colour to match surrounding blockwork. Contractor to provide sample for approval. |
| E3406 - Carefully remove later addition Reuses and fillings including all associated coating and conduct, make good walls.                                                                              |
| E3407 - Investigate wall condition behind existing plaster coating to review cause of staining. Include for remedial works as required - scope of works to be.                                          |
| E3408 - Attention to be made as part of proposed Scheme - refer to proposed drawings.   |
| E3409 - Investigate wall condition behind existing plaster coating to review cause of staining. Include for remedial works as required - scope of works to be.                                          |
| E3410 - All other repairs.   |
| E3411 - Removal damaged plaster as Investigate condition of wall / roof. Include for remedial works as required - refer to new plaster plan to match existing features and composition.                 |

COPYRIGHT RESERVED:  
The Copyrights to all designs and drawings are the property of Seven  
Reproduction or use for any purpose other than that authorised by Seven  
is forbidden.


GENERAL NOTES:

1. All dimensions to be checked on site, The Contractor shall verify and be for all dimensions.
2. DO NOT scale the drawing - The drawing must not be scaled for any purpose, to written dimensions only.
3. Any queries or doubts, drawing errors, omissions or divergences shall be to Seven Architecture without delay and prior to works being carried out.
4. This drawing is subject to statutory approvals.
5. All works are to be in accordance with the planning approval and my approved Local Authorities planning correspondence including drawings, documents and reports.
6. All works are to comply with the Building Regulations, British Standards, Code Practice and any Local Statutory requirements.
7. All works are to comply with current Health & Safety Legislation, HSE recommendations / guidance and the current CDM regulations.
8. All architectural drawings are to be read in conjunction with the relevant architectural specifications and outline specification sheets.
9. All the details and setting-out drawings to be read in conjunction with the consultants and subcontractor drawings.
10. All details and setting-out drawings are design intent only. Final arrangement subject to design development and coordination with Design Team relevant subcontractors.

| REV. | DESCRIPTION         | DATE     | DRAWN | CHECK |
|------|---------------------|----------|-------|-------|
| P01  | Issued For Planning | 06/10/25 | RS    | RS    |

THIS DRAWING IS SUBJECT TO ALL  
NECESSARY STATUTORY APPROVALS

DRAWING SCALE: NTS

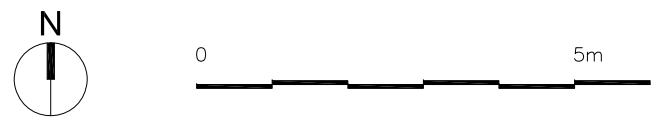

CLIENT:  
Hopwood Hall College



PROJECT TITLE:  
HCO Milnrow Chapel Conversion

PROJECT NO:  
20765

DRAWING TITLE:  
Internal Repair Works - Elevations 1 of 5

DRAWING NO:

| PROJECT | ORIGIN | ZONE | LEVEL | TYPE | ROLE | NO.#  | REVISION |
|---------|--------|------|-------|------|------|-------|----------|
| HCO     | SEV    | ZZ   | ZZ    | DR   | A    | 00150 | P01      |

SUITABILITY DESCRIPTION (S2) Suitable for Information

REVISION DESCRIPTION PLANNING

seven.

SEVENARCHITECTURE.CO.UK

Unit 1.3 Wauk Mill

51 Bengal St

M6 BLN

t: 0161 236 5655

Clarendon House

Victoria Avenue

HARRINGTON

HE1 1JD

t: 01423 709 807

Studios at:

Y Neuadd Llyrd

Dolwyddelan

CONWY

LL25 0SJ

t: 01286 875120