


I. REFER TO DRAWING 220 FOR NOTES AND DETAILS

KEY

-  **A** DENOTES AREA OF CORRODED STEEL (REFER TO REPAIR DETAIL A)
-  **B** DENOTES AREA OF LOOSE CONCRETE (REFER TO REPAIR DETAIL B)
-  **C** DENOTES AREA OF DAMP CONCRETE / CONCRETE WITH SURFACE DEGRADATION (REFER TO REPAIR DETAIL C)

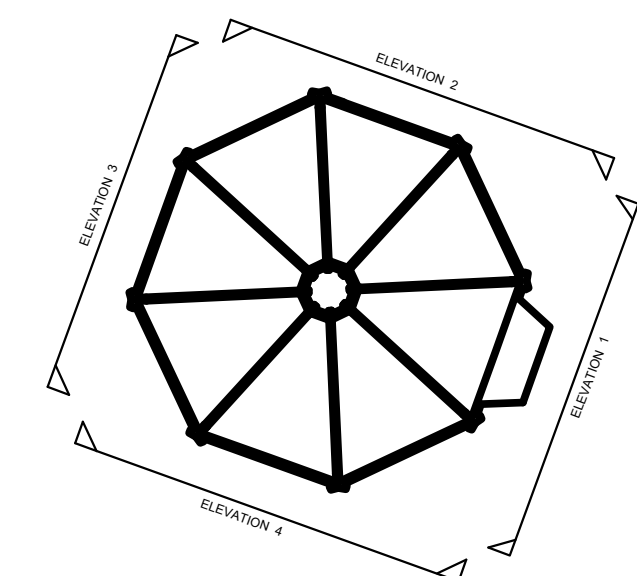

REV.	DATE.	REVISION.	BY.	CHK.
-		FIRST ISSUE.	CD	sj
T01	23.08.24	REVISED FOLLOWING RECEIPT OF CONCRETE TEST REPORT	SDJ	TB
T02	19.12.24	NOTES ADDED TO THE REAR CONCRETE STAIRS	SDJ	TB
C01	05.09.25	LATEST DRAWINGS FOR CONSTRUCTION	SDJ	TB

Hopwood College
Milnrow Chapel

Proposed Concrete Repairs
Elevations Sheet 1 of 2

**Goodson
Associates**

Tel: +44 (0)113 369 7925
Fax: -
Email: leeds@goodsons.com
Web: www.goodsons.com

Consulting Civil, Structural & Transportation Engineers
Fountain House, 4 South Parade,
Leeds, LS1 5QX
Also at Aberdeen, Edinburgh and Glasgow.

CONSTRUCTION

DATE CREATED: May 2024		SCALE: 1:100 @ AI	
CONTRACT No: PI5715	DRAWING No: 210	REV: C01	

