




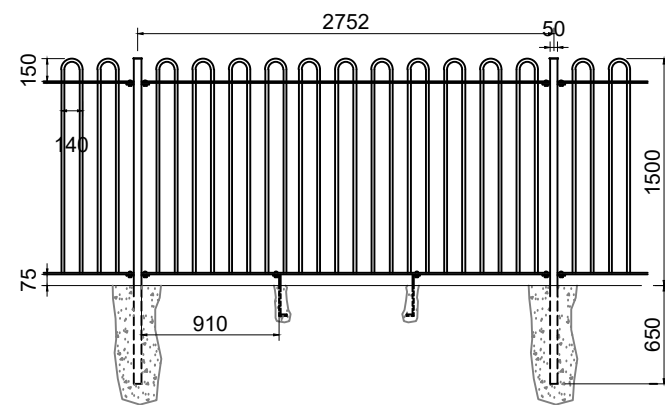


Typical Bow Top Fence Detail

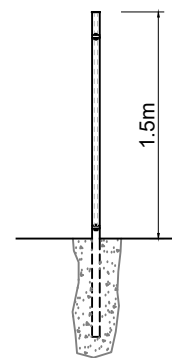


Typical Fence Section

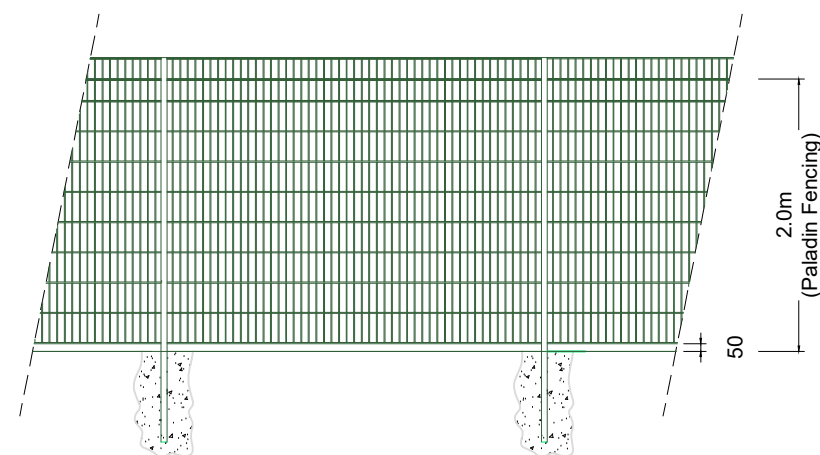

Typical Elevation Fence Detail
(to match existing)

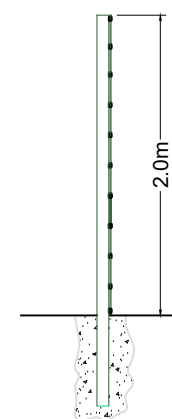

Typical Fence Section

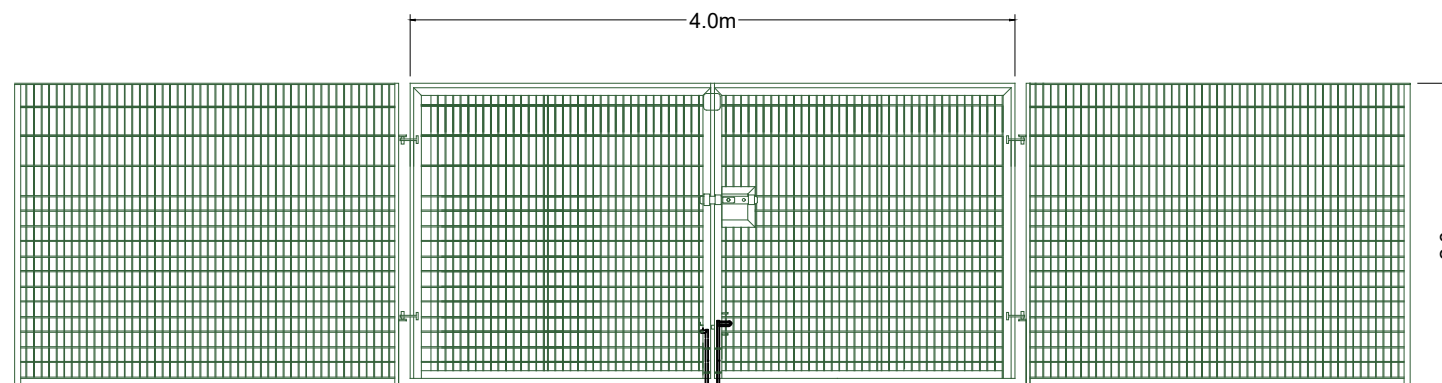

Typical Paladin Fencing Detail & Revised Vehicular Gate Access for
School Field

NOTES

The copyright of this drawing is held by Lea Hough & Co Chartered Surveyors LLP.

Do not scale from this drawing. All dimensions are approximate and must be checked and verified by the contractor prior to works commencing on site.

REVISIONS

REV	DESCRIPTION	DATE	AMENDED

LeaHough

CHARTERED SURVEYORS

Survey Valuation Design Planning Sales

Oakshaw House
2 Capricorn Park
Blakewater Road
Blackburn
Lancashire
BB1 5QR

8 Eaton Avenue
Matrix Office Park
Buckshaw Village
Preston
Lancashire
PR7 7NA

Tel: 01254 260196

Tel: 01772 458866

Email: info@leahough.co.uk

Web: www.leahough.co.uk



CLIENT:

Altus Education Partnership
Edgar Wood Academy
Heywood Old Road,
Heywood,
OL10 2QN.

PROJECT ADDRESS:

Edgar Wood Academy
Heywood Old Road,
Heywood,
OL10 2QN.

PROJECT TITLE:

Proposed Redwood School Hub

DRAWING TITLE:

Typical Fencing Details

PAPER SIZE:	DRAWING NUMBER:	REV
A3	BS.25-077-P-08	-
SCALE:	DATE:	DRAWN BY:
1:50	October 2025	GM