


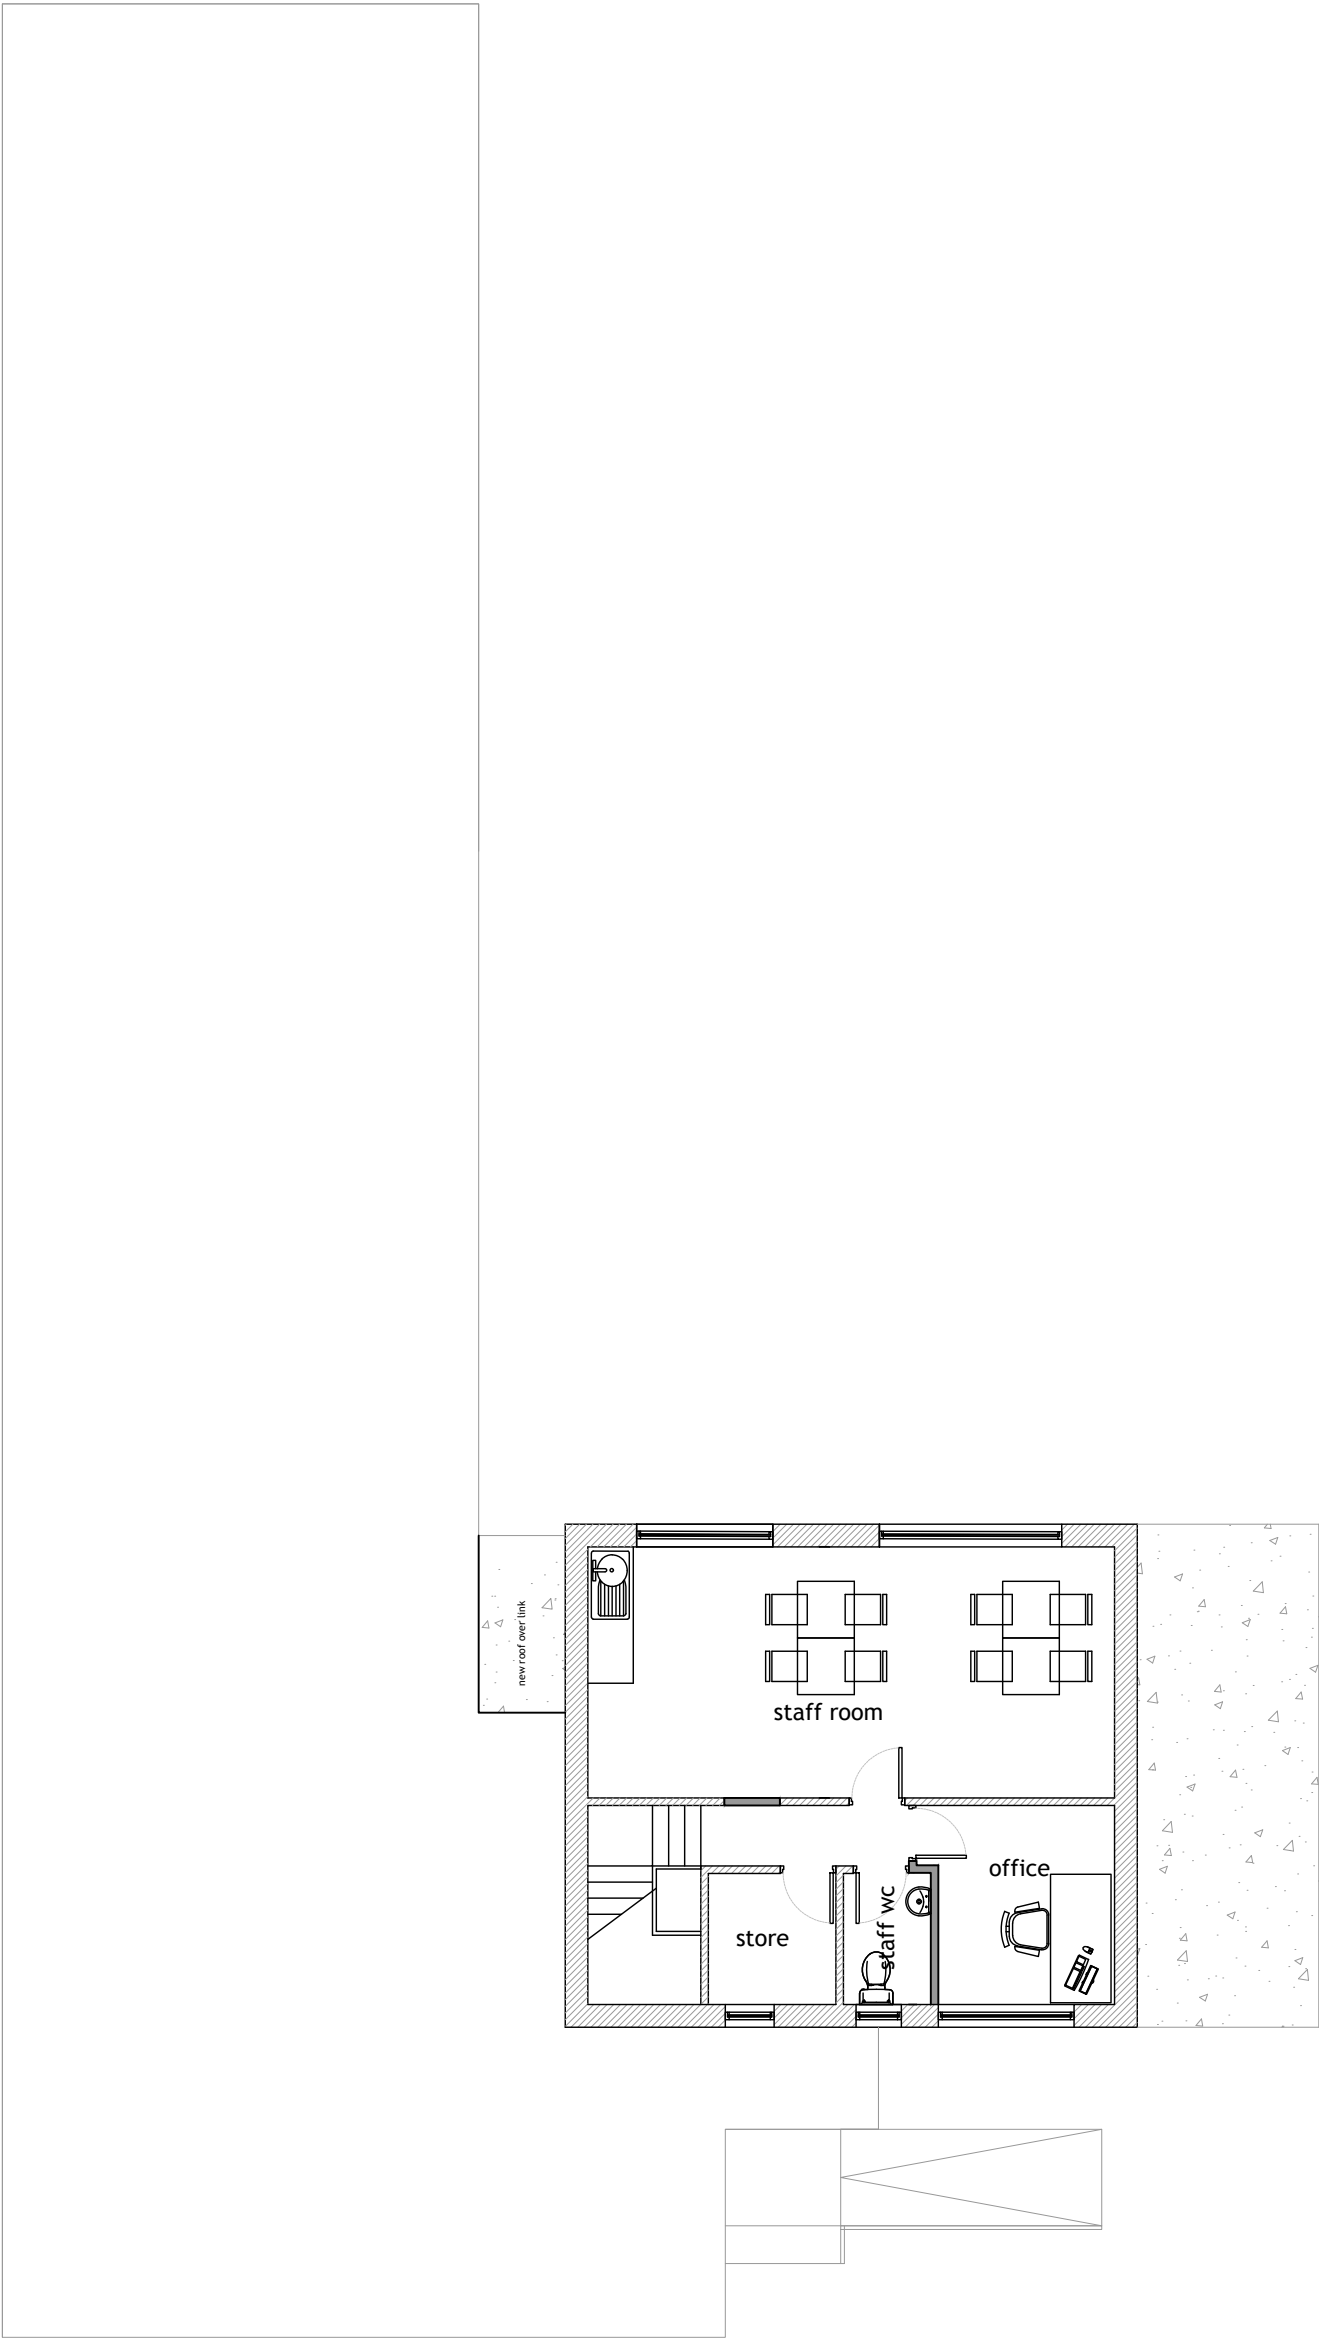

All levels and dimensions must be checked on site by contractor prior to commencement of works. Any variations must be reported to the client.

All information hereon in is the copyright of the designer. Copying in full or in part is forbidden without the written permission from the designer.

Client	Langley Dental Practice			Revision	b
Project	215a Wood st, Middleton			Drawing Number	671-05
Title	Proposed First Floor Layout				
M A H E				Dwg Scale	1:100 a3
Architecture					