

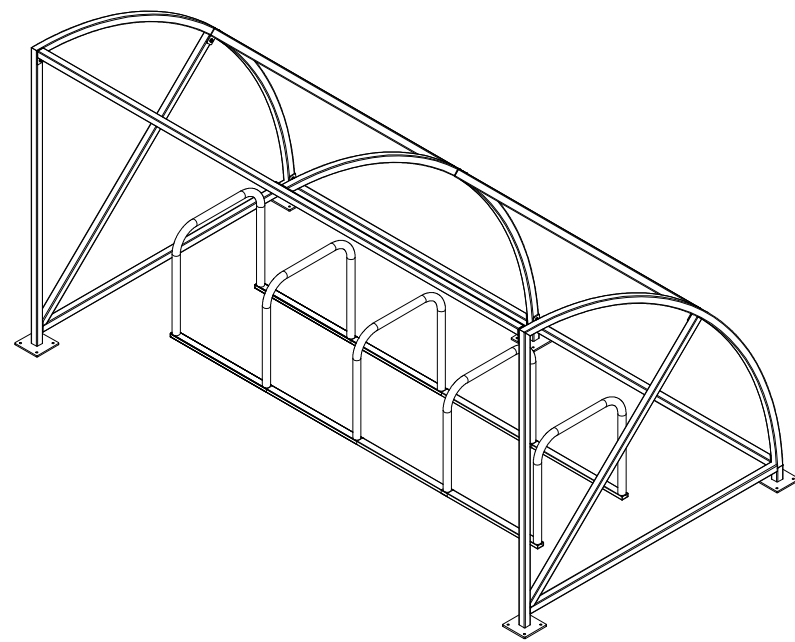
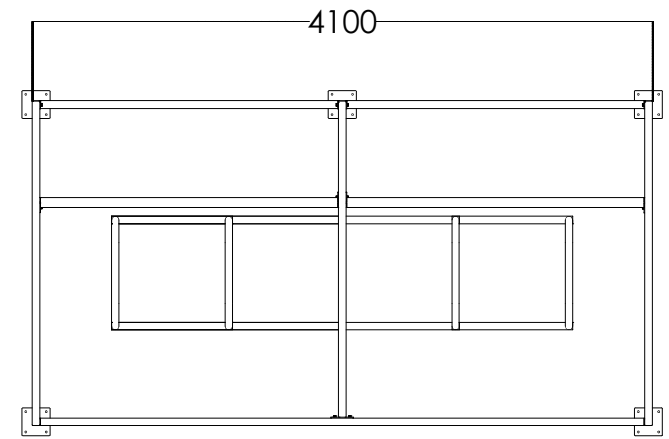



CYCLE SHELTER DETAILS

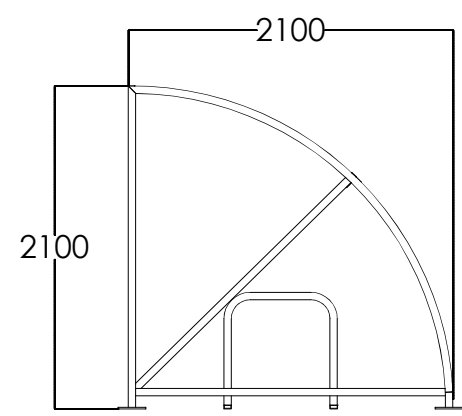

- Standard dimensions: 4100mm x 2100mm x 2100mm
- Galvanised steel frame
- Exterior clad in 3mm Polycarbonate
- Lockable sliding gates (tenant / management access only)

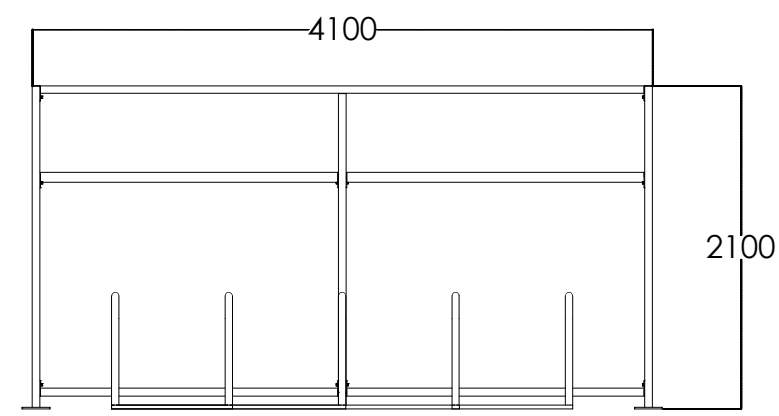

BIN STORE DETAILS

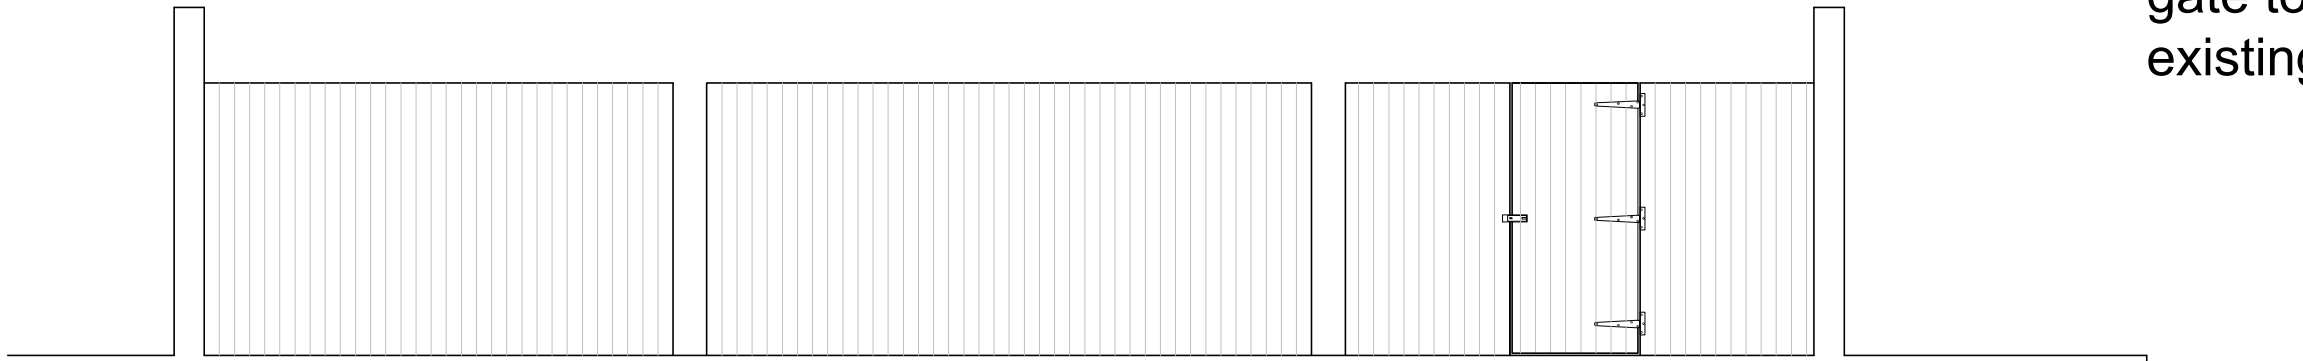

- 1800 High timber screen fence with gate to match built to rear of existing boundary wall.



NOTES

- GRANT ERSKINE ARCHITECTS LTD SHALL HAVE NO RESPONSIBILITY FOR ANY USE MADE OF THIS DOCUMENT OTHER THAN FOR THAT WHICH IT WAS PREPARED AND ISSUED.

- ALL DIMENSIONS SHOULD BE CHECKED ON SITE.

- ANY DRAWING ERRORS OR DIVERGENCES SHOULD BE BROUGHT TO THE ATTENTION OF GRANT ERSKINE ARCHITECTS LTD.

- COPYRIGHT GRANT ERSKINE ARCHITECTS LTD. NOT TO BE USED / REPRODUCED IN PART OR IN FULL WITHOUT WRITTEN PERMISSION.

NEIGHBOURHOOD

REVISION / DESCRIPTION	DRAWN	CHECKED	DATE
A - SCALE BAR UPDATED	GPE	GPE	24/10/25

PROJECT TITLE 299 BOARSHAW ROAD MIDDLETON	
PROJECT NUMBER 20250716	
DRAWING TITLE PROPOSED BIKE STORE AND BIN STORE DETAILS	SCALE 1/100 @A3
	DATE 24/10/25
DRAWING No. (20)A011	REVISION A

GRANT
ERSKINE
ARCHITECTS

info@granteriskinearchitects.com
www.granteriskinearchitects.com
Grant Erskine Architects Limited Reg. No. 07477118