


87-89 Red Lumb
Proposed Rear Elevation

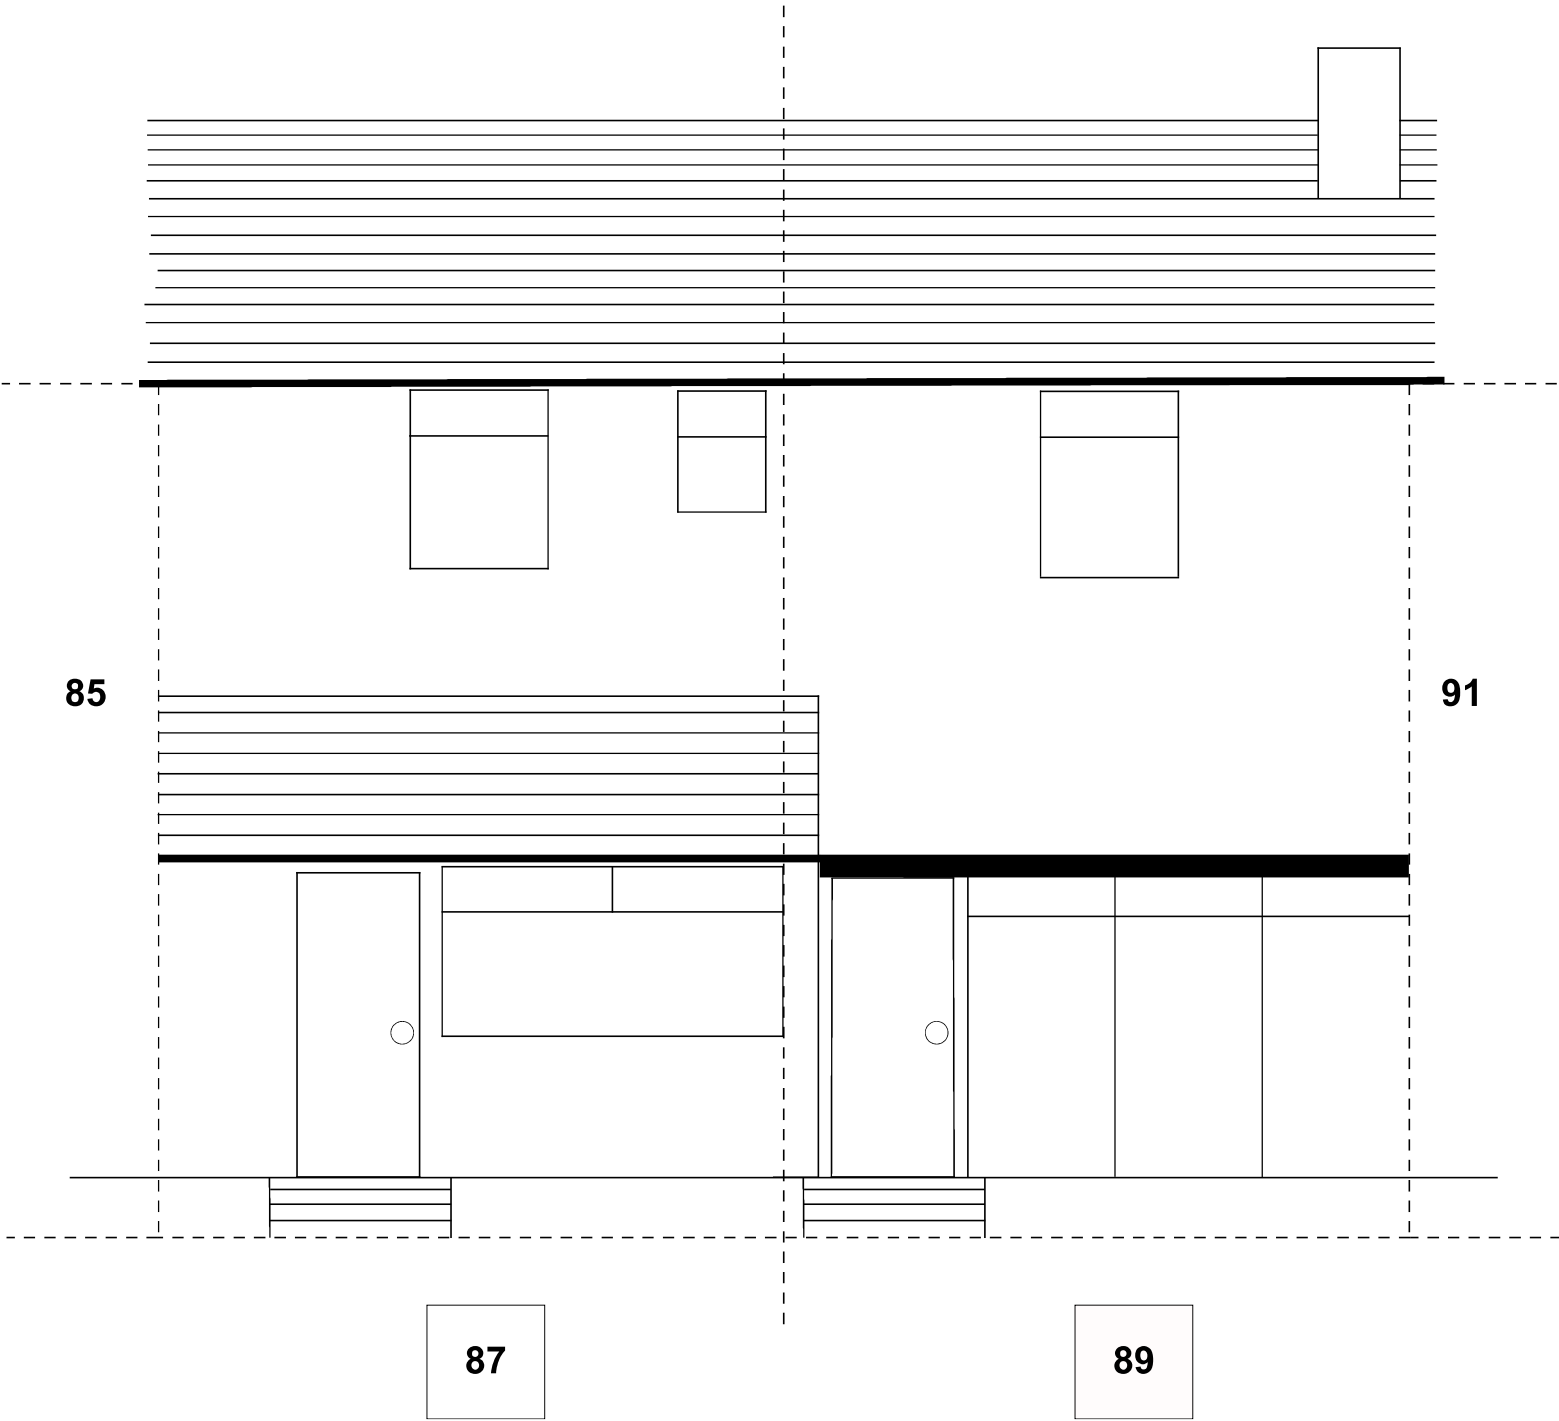

1:50