



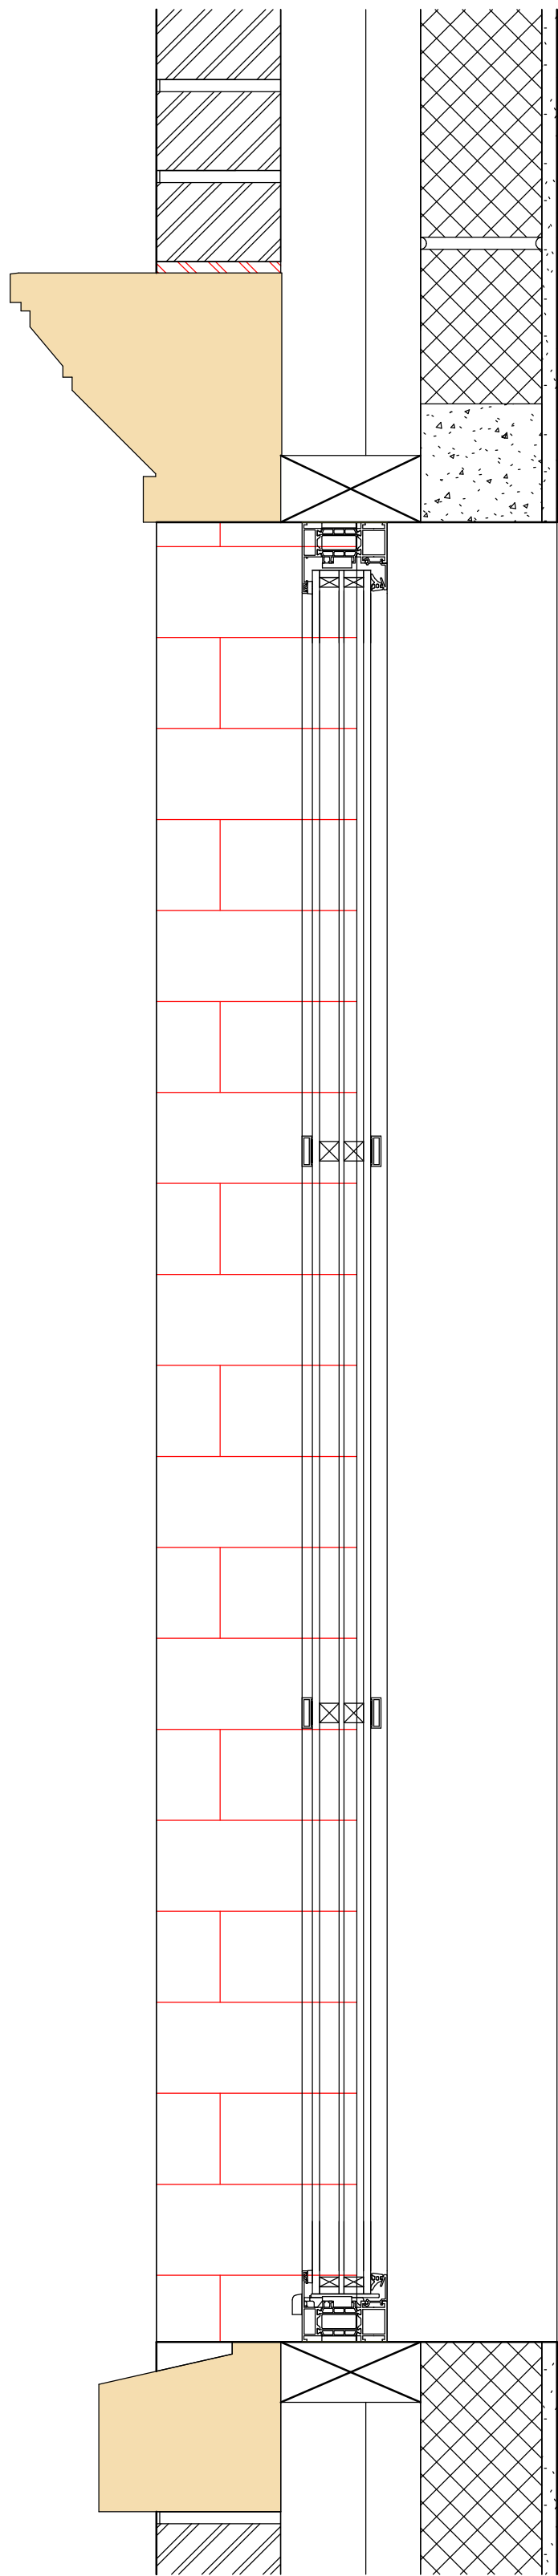

1 Proposed Window Section
1 : 5

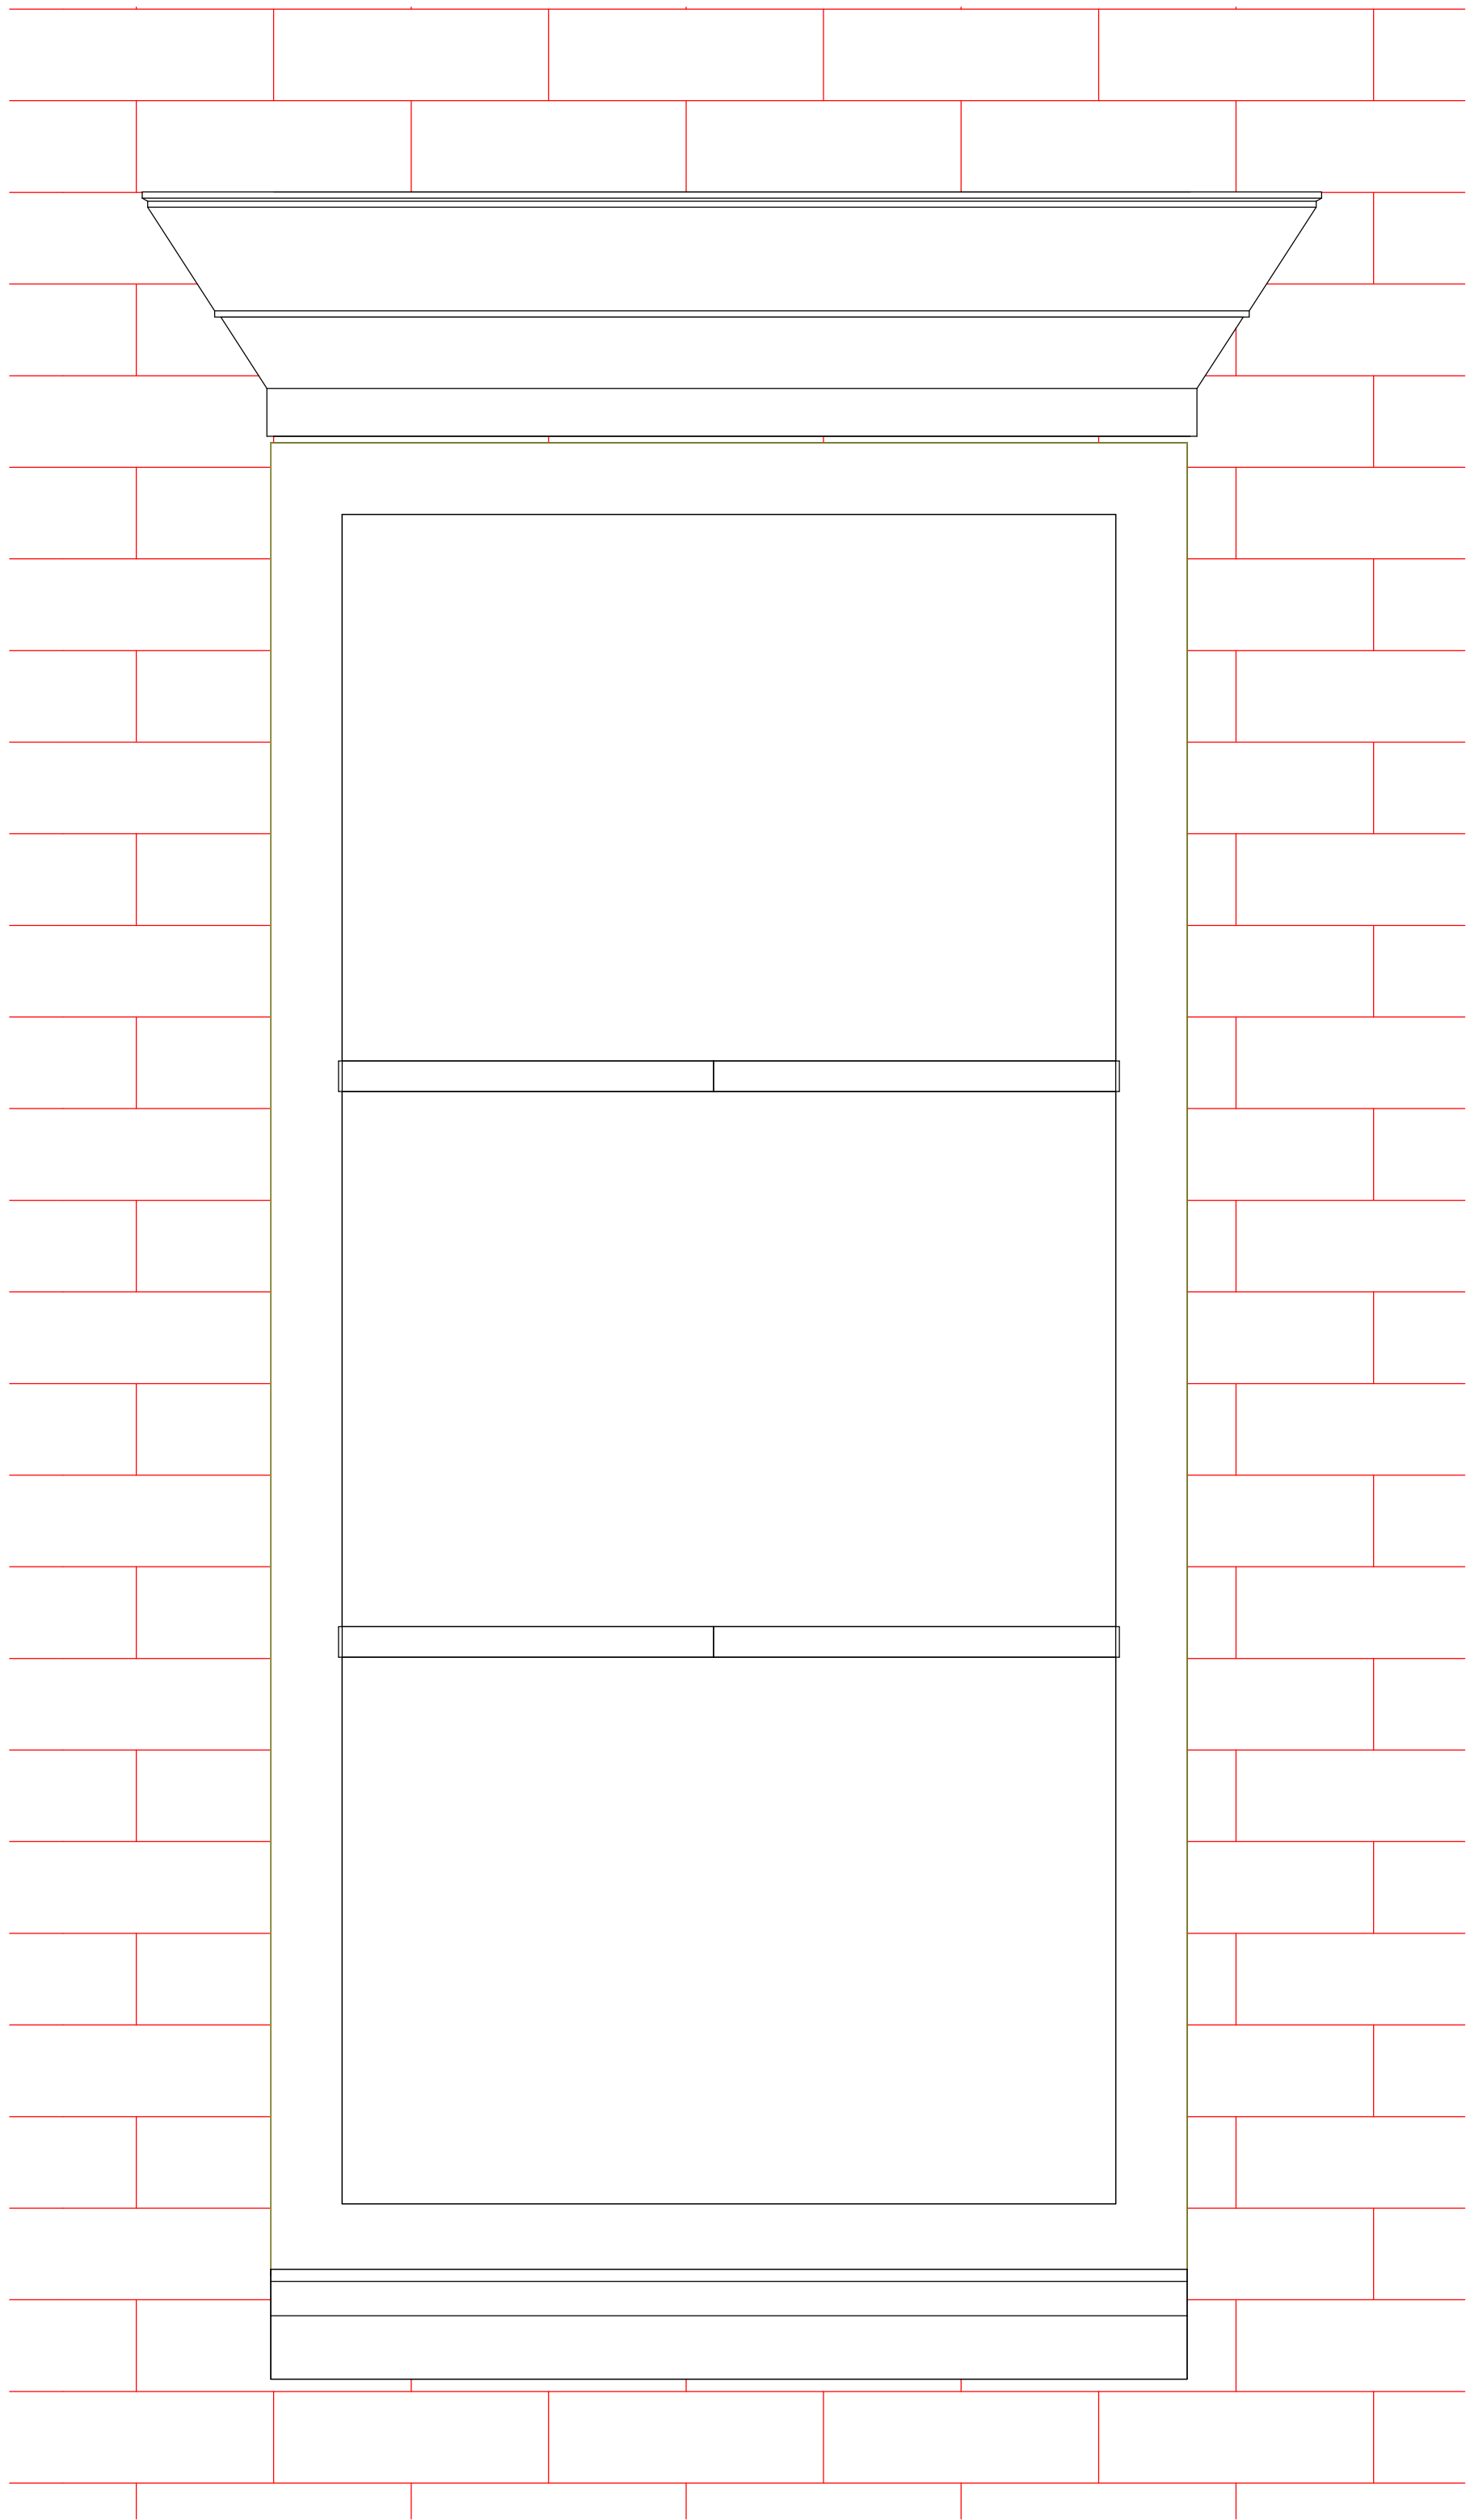

2 Proposed Window Elevation
1 : 5

This drawing (or any part thereof) may not be copied, transmitted or disclosed to any third party or unauthorized person without written permission of space.

This drawing is to be read in conjunction with all other relevant drawings prepared by consultants and sub-contractors.


Do not scale from this drawing. Work only to printed dimensions. Report any discrepancies to the architect or representatives thereof

DISCLAIMER:
ALL DIMENSIONS TO BE CHECKED ON SITE BY CHOSEN BUILDER PRIOR TO ORDERING MATERIAL ETC.
WORK FROM SPACE BUILDING CONTROL DRAWINGS ONLY TO BE CARRIED OUT ONCE BUILDING CONTROL DRAWING APPROVAL OBTAINED. ANY PRIOR WORKING IS AT CONTRACTORS RISK

0 0.05 0.10 0.15 0.20 0.30 METRES 0.40 0.50 METRES
GRAPHIC SCALE 1:5

Rev	Description	Date

CODE	SUITABILITY DESCRIPTION
STATUS	PURPOSE OF ISSUE

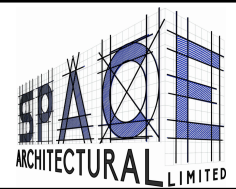

Space Architectural Ltd.
121 Penny Lane
Haydock, St. Helens
WA11 0QX
stuart@space-architectural.co.uk

PROJECT

15, Woodfield Road, Middleton,
Manchester, Greater Manchester
M24 1NF

TITLE

Planning Permission Drawings for
Internal & External Remodel -
Proposed Window

CLIENT

Mr Jamie Larnar

DRAWN BY Author	CHECKED BY Checker	DATE 14.07.25
SCALE (@ A1) 1 : 5		PROJECT NUMBER 1220
DRAWING NUMBER A114		REV