


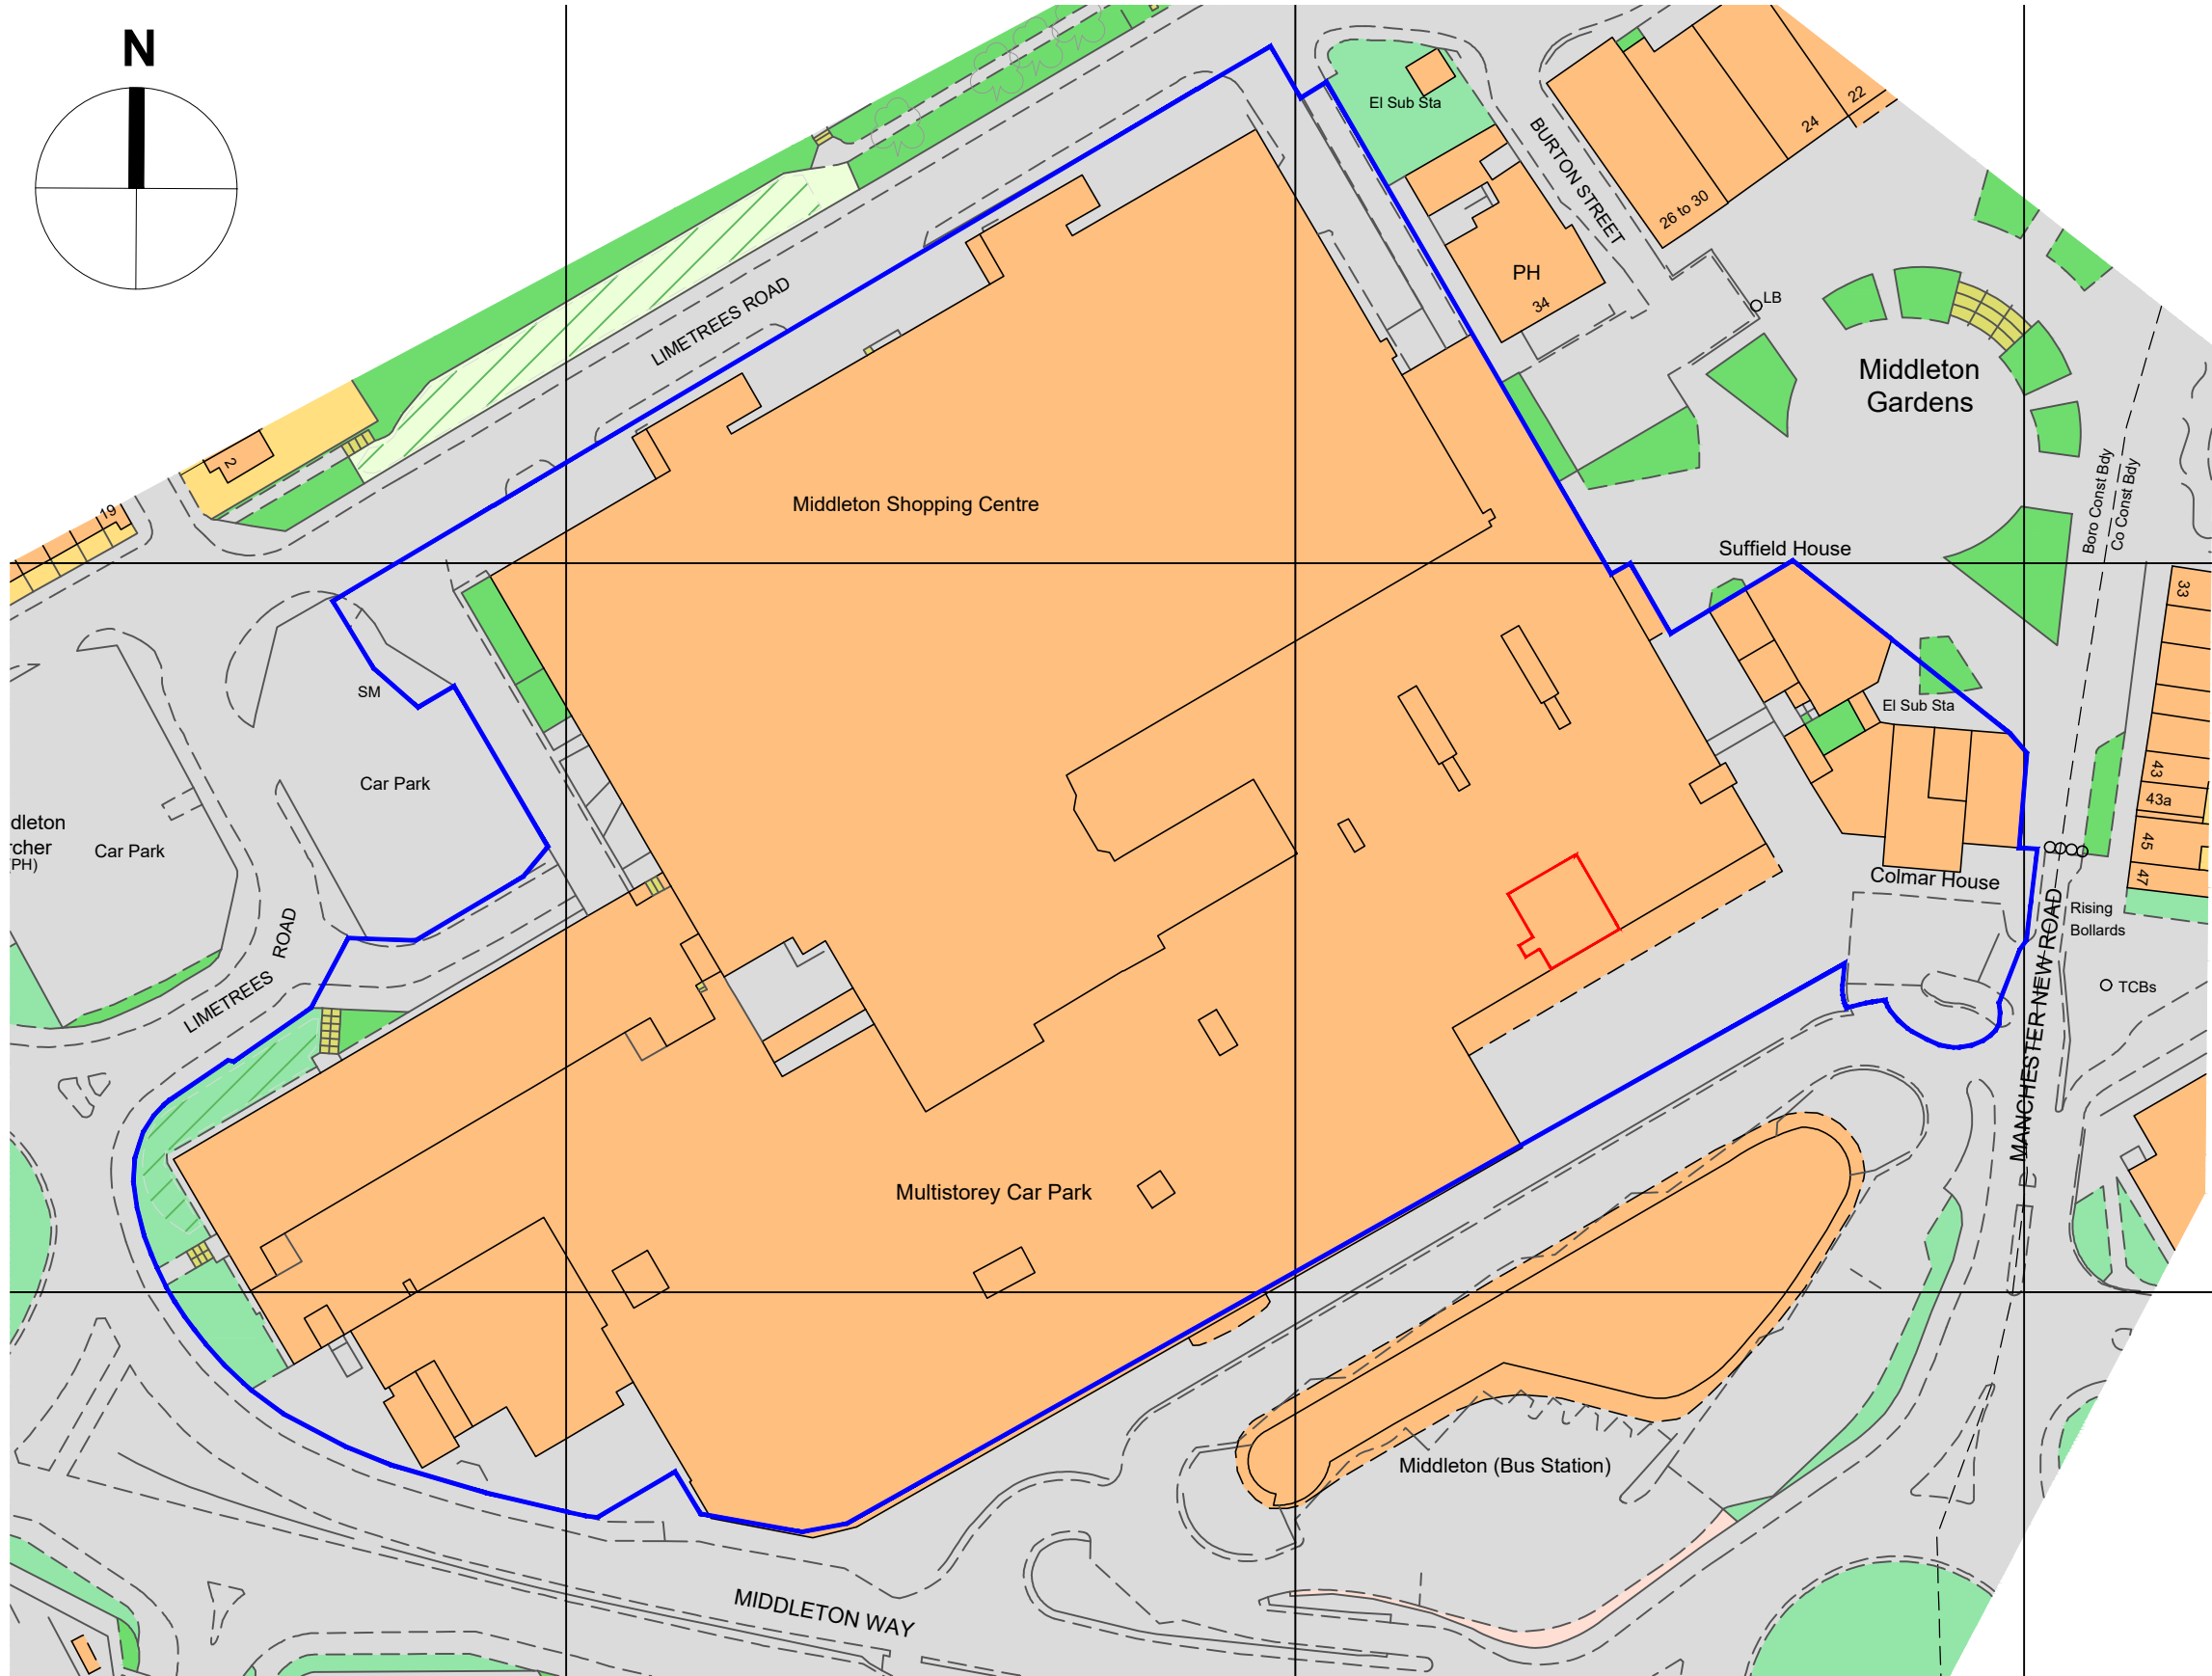

This drawing is copyright and remains the property of Black Cat Building Consultancy.


All drawings are to be read in conjunction with all accompanying information. All dimensions must be checked and verified on site before commencing any work or producing drawings.

Any discrepancy's found should be immediately notified to Black Cat Building Consultancy.

Once drawing is in general circulation Black Cat Building Consultancy take no responsibility for the accuracy or information taken from them.

Site Location Plan

Scale 1:1000@A3

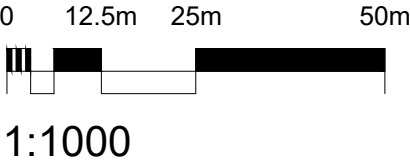

40'

40'

Rev	Description	Dr By	Ap By	Date
CLIENT NAME				
NEWRIVER REIT (UK) LTD				
CONTRACT/PROJECT NAME				
MIDDLETON SHOPPING CENTRE MIDDLETON				
DRAWING TITLE				
UNIT G39-41 SITE LOCATION PLAN				
PROJECT NUMBER		Date		
		SEP '25		
DRAWING NUMBER		REVISION		
BCC-MSC-G39-D09-001				
SCALE		DRAWN BY		
1:1,000 @A3		CAB		
ISSUE STATUS		APPROVED BY		
FOR INFORMATION				

THE LIGHTWELL
61-63 BROWN ST
MANCHESTER
M2 2JG

0161 359 4313
enquiries@bccconsultancy.co.uk

BLACK CAT
BUILDING CONSULTANCY