


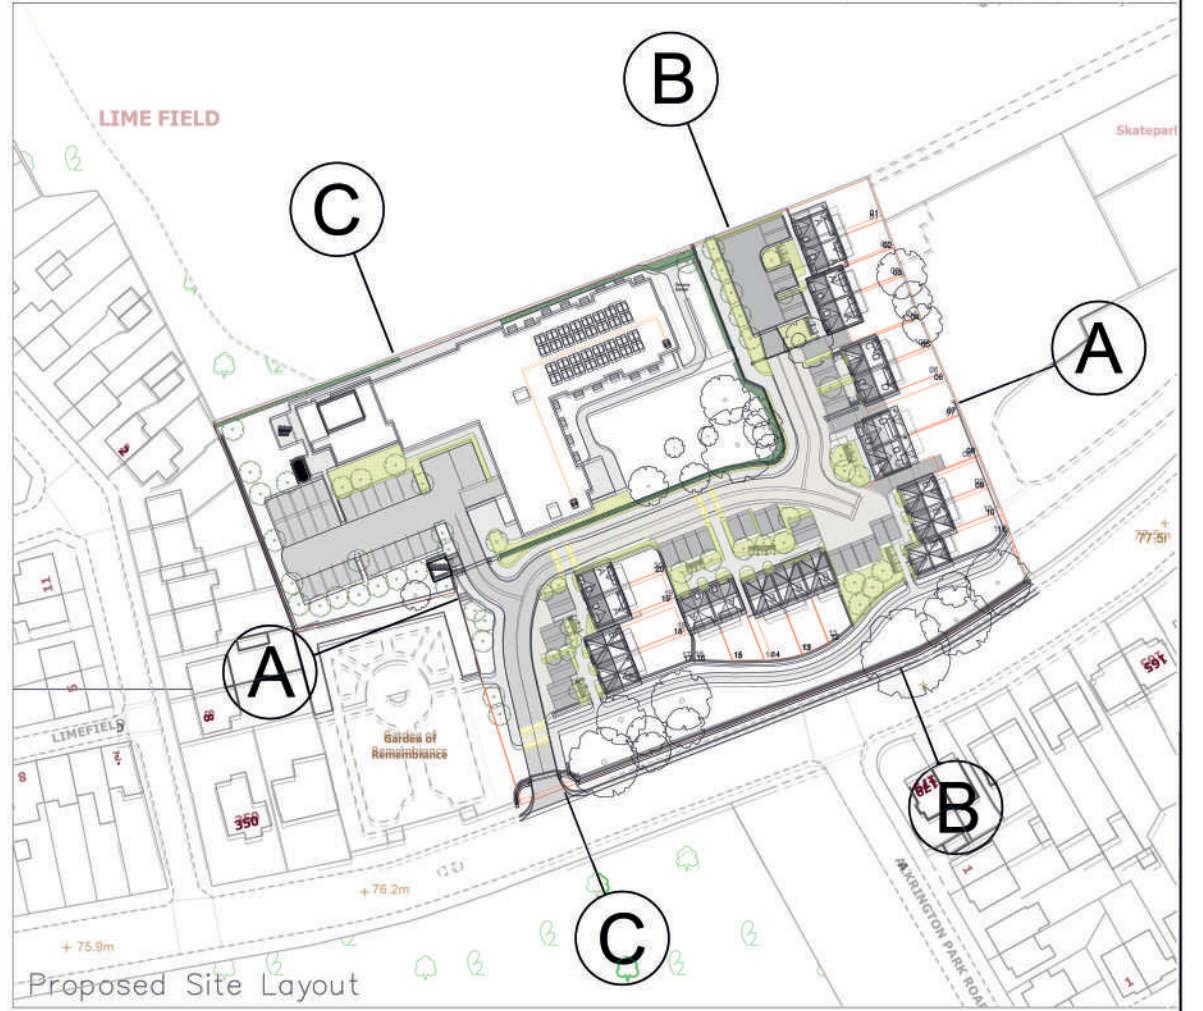

Project

Parkfield, Middleton, Manchester,
M24 4EB



Bower
Mattin

Title

Proposed Colour Site
Sections

Unit 23/ 24
Beechfield House
Winterton Way
Macclesfield
Cheshire
SK11 0LP

Telephone
01625-509187

E-Mail
architects@
bower-mattin.co.uk

Chartered Architects
Surveyors

Scale 1:150 @ A1	Date Mar 25	Job No 23590	Original
Drawn By FH	Checked	Sequential No 012	Revision G
Category L	CIS/b Element -		