



DO NOT SCALE FROM THIS DRAWING. USE GIVEN DIMENSIONS ONLY. ALL DIMENSIONS ARE TO BE CHECKED ON SITE BY THE CONTRACTOR.
ANY DIMENSIONAL DISCREPANCIES TO BE REPORTED BACK TO HEALEY CONSULTING PRIOR TO PROCEEDING WITH CONSTRUCTION

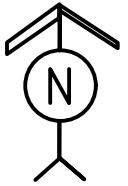

LOCATION PLAN

Scale 1:1250 @ A4

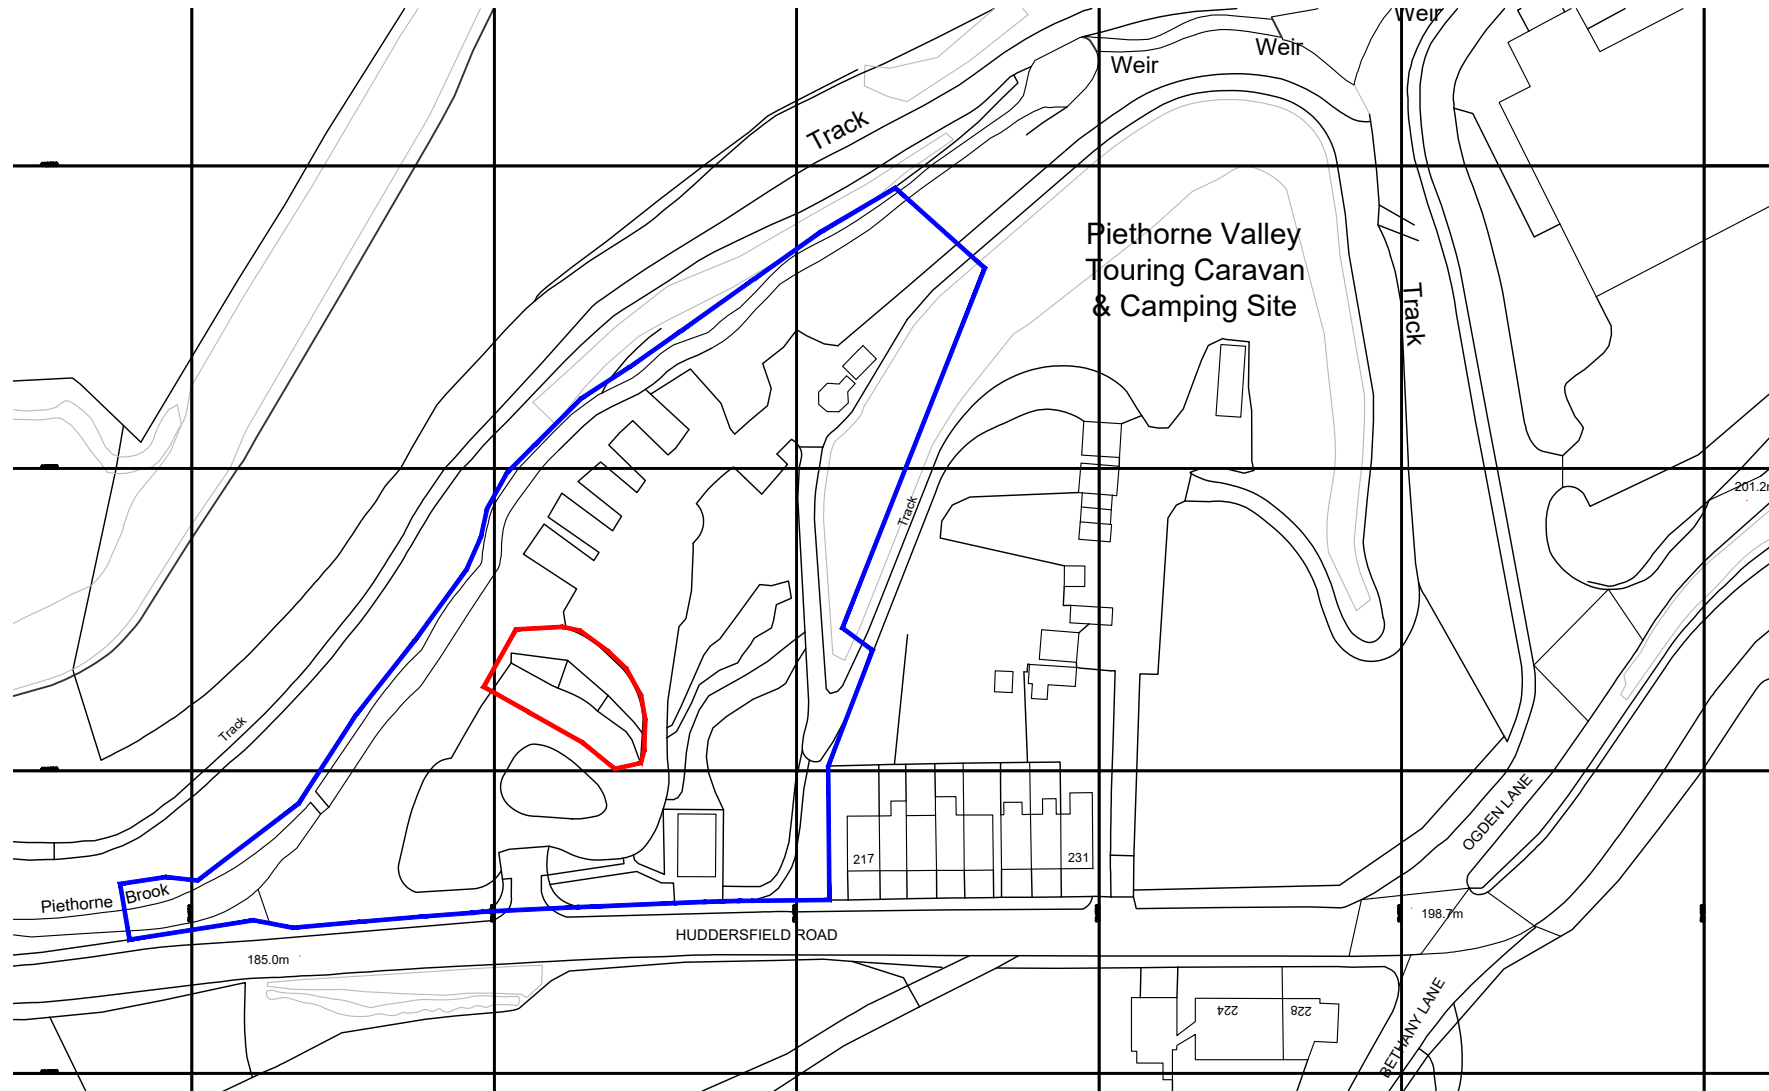

SCALE BAR 1:1250

F			
E			
D			
C			
B			
A			
REV	DATE	BY	DETAILS OF REVISION

ARCHITECT / CLIENT
ROBERT PLANT

PROJECT
**PIETHORNE VALLEY CAMPSITE
HUDDERSFIELD ROAD, NEWHEY
ROCHDALE, OL16 3QG**

TITLE
1:1250 LOCATION PLAN

PROJECT NO.
HC-25611

DRAWING NO.
(60)-001

REVISION
-

DRAWN BY
JTB

DATE
15.10..25

SCALE
1:1250 @ A4

HEALEY CONSULTING
Brunel House
63 Dale Street
Milnrow
Rochdale
OL16 3NJ

Tel: 01706 343961
Fax: 01706 343981
email: office@healeyconsulting.co.uk
copyright: Healey Consulting

