


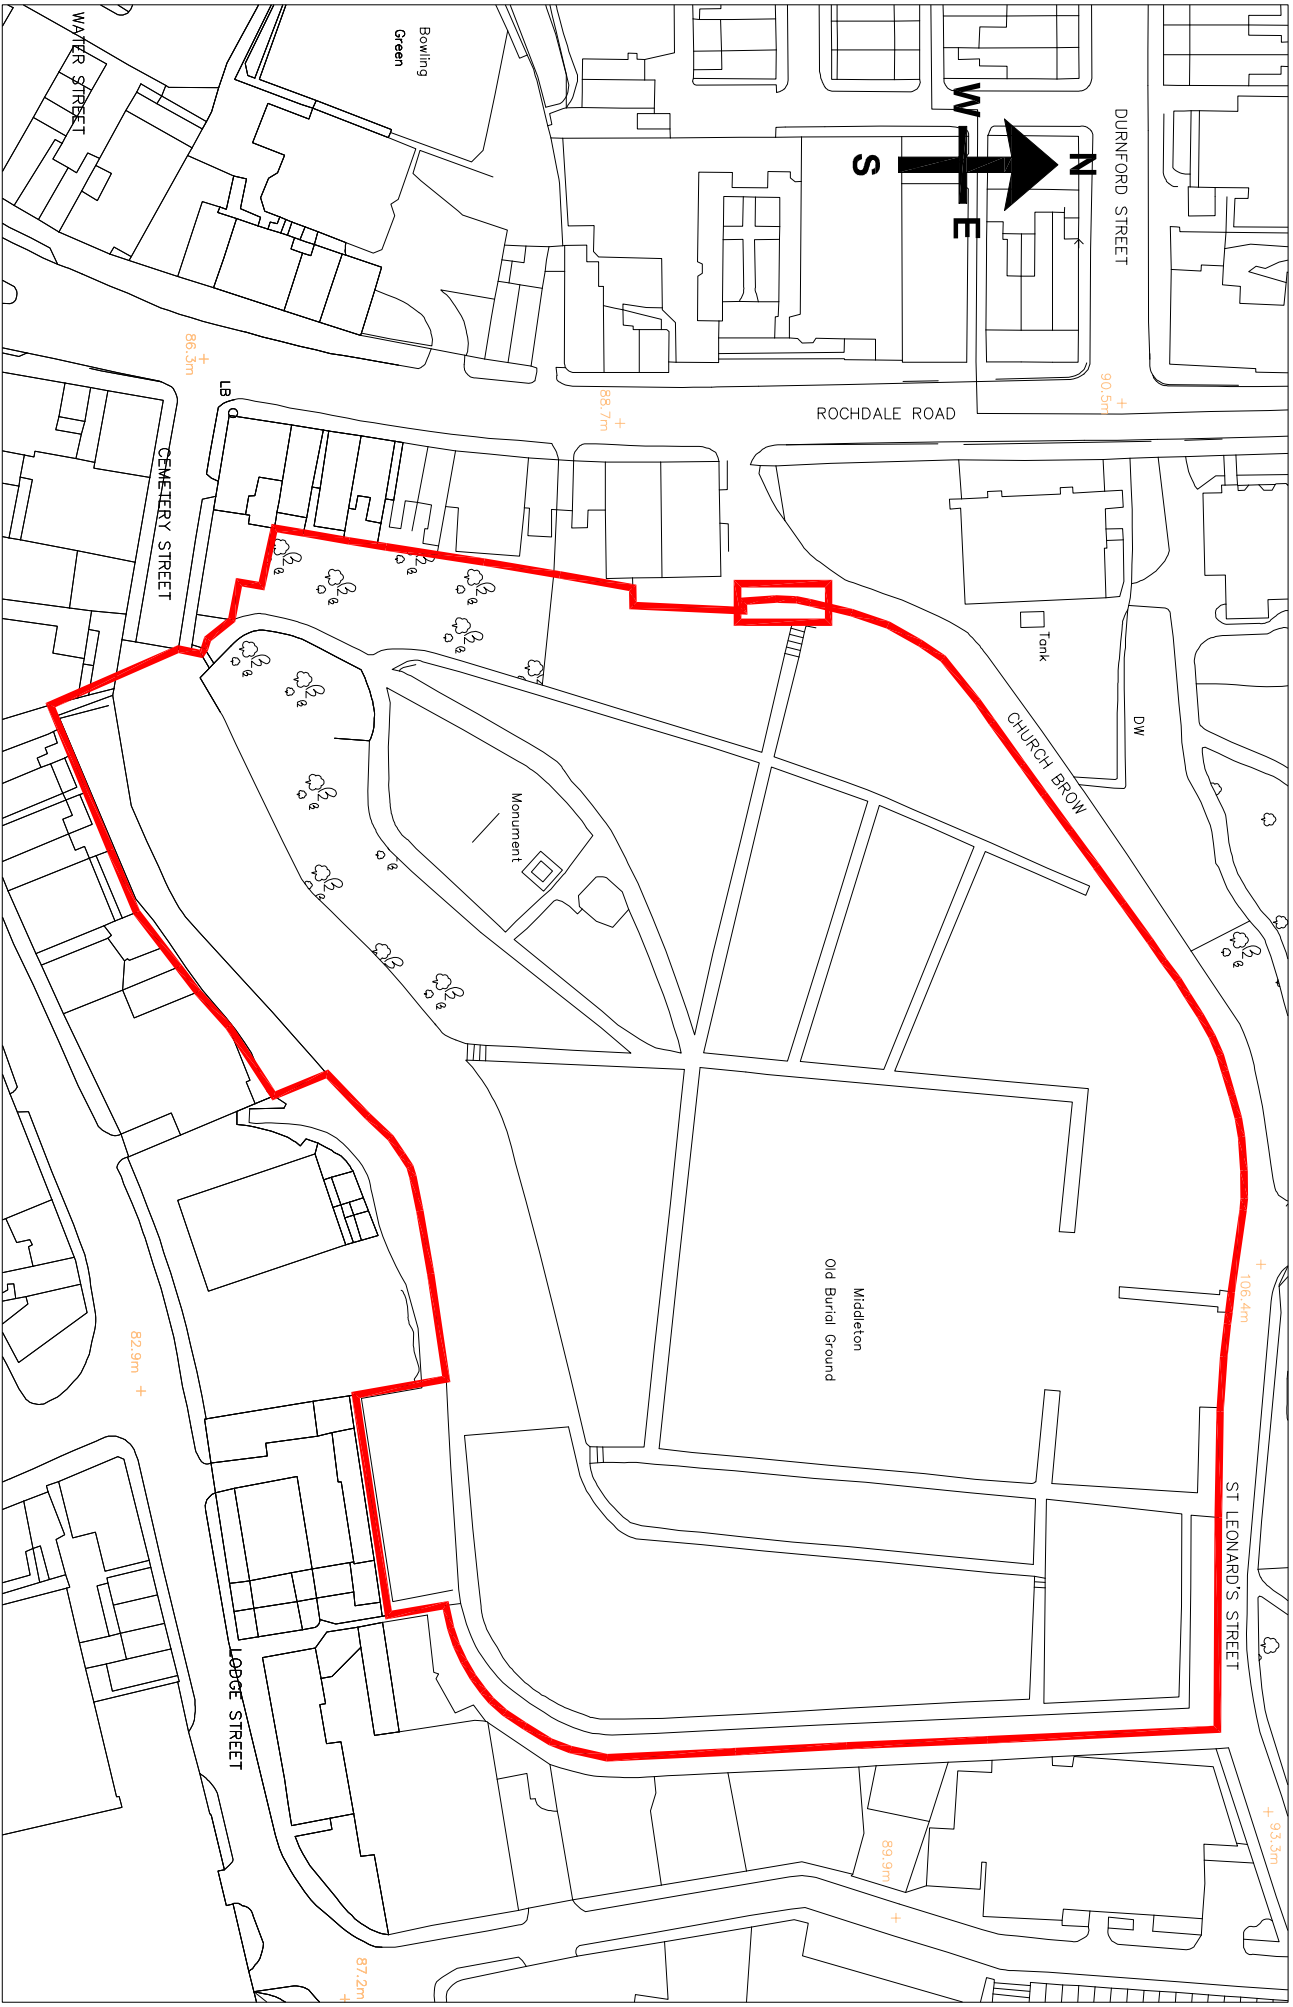

LOCATION PLAN
Scale 1:1250

MIDDLETON OLD BURIAL GROUND
TREE REMOVAL AND WALL REPAIRS
2004292 - Sketch 03 (A4)