



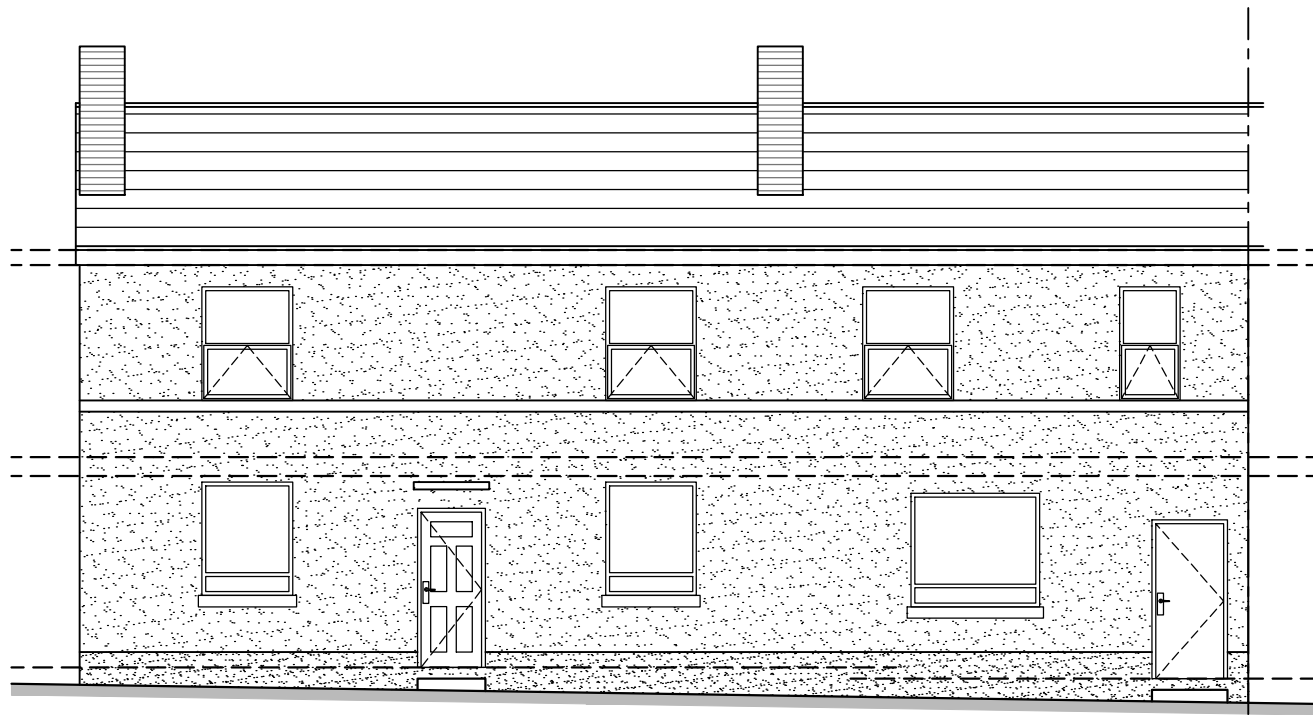

FRONT ELEVATION

1:100

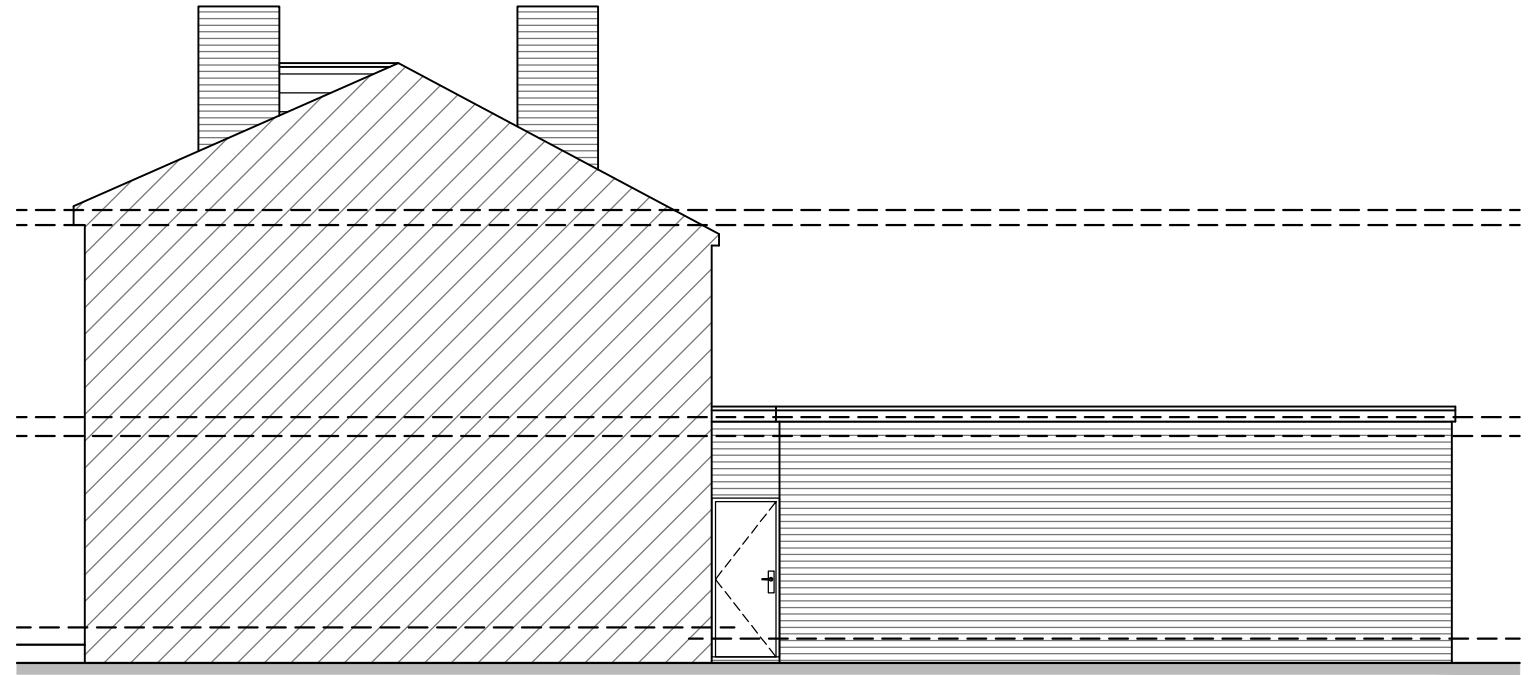


RIGHT ELEVATION

1:100



REAR ELEVATION

1:100

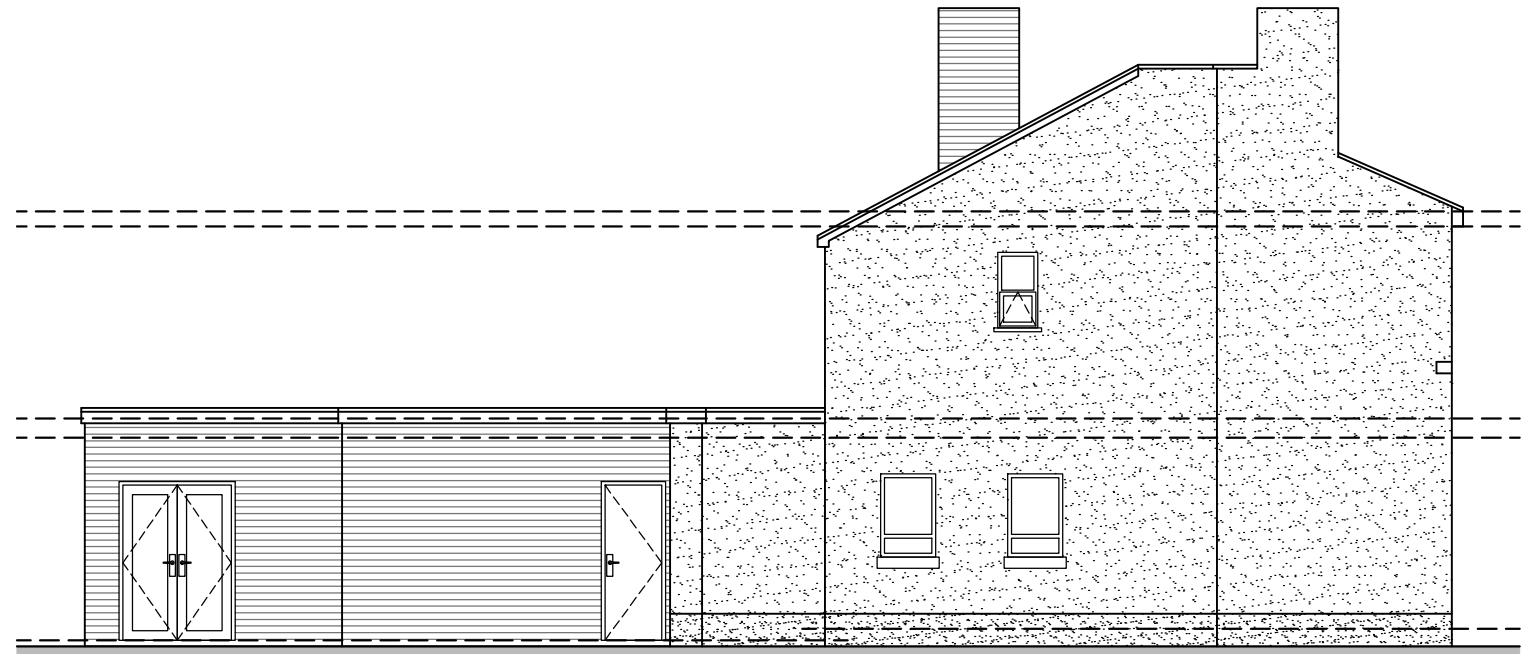

LEFT ELEVATION

1:100

NOTES:

Scaling and dimensions to be used for planning approval purposes only.
All dimensions to be checked on site.

This drawing is for use at the named location and for Planning Permission purposes only and as such should not be used at any other location or for any other purposes

Project Location:

122-124 BURY NEW ROAD,
HEYWOOD,
OL10 4RG

Drawing:

02 Existing Building
Elevation

Scale:

1:100

Size:

A3

Date:

10/24